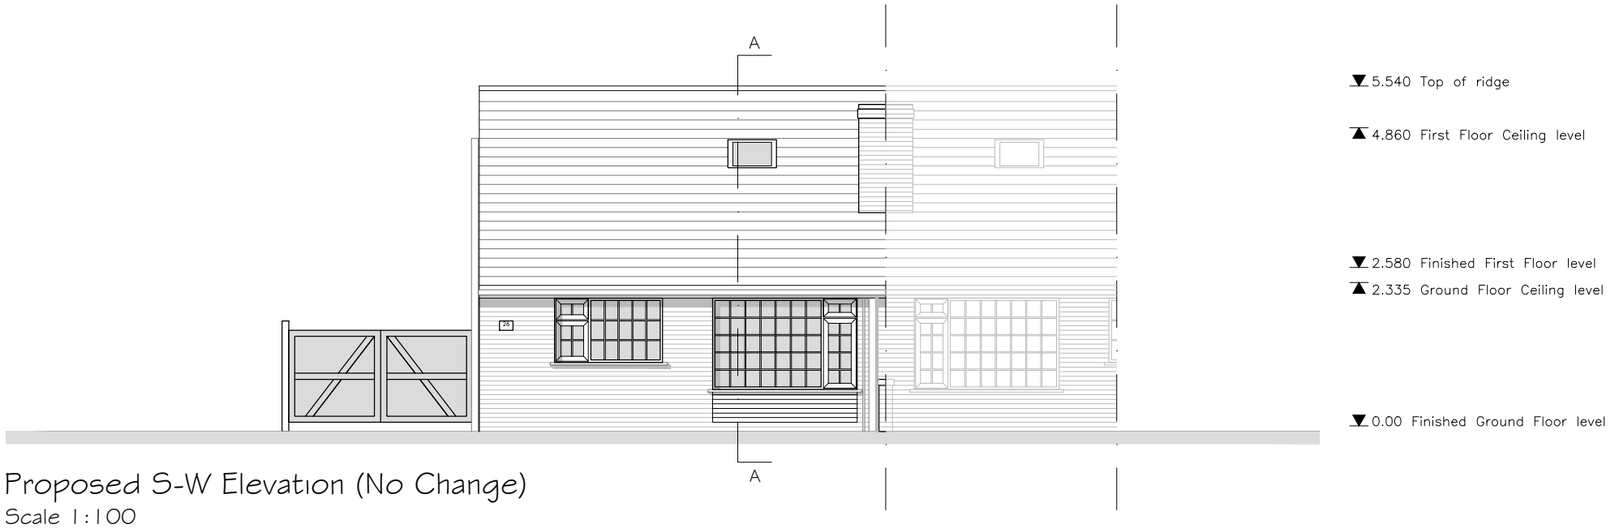

Proposed S-W Elevation (No Change)

Scale 1:100

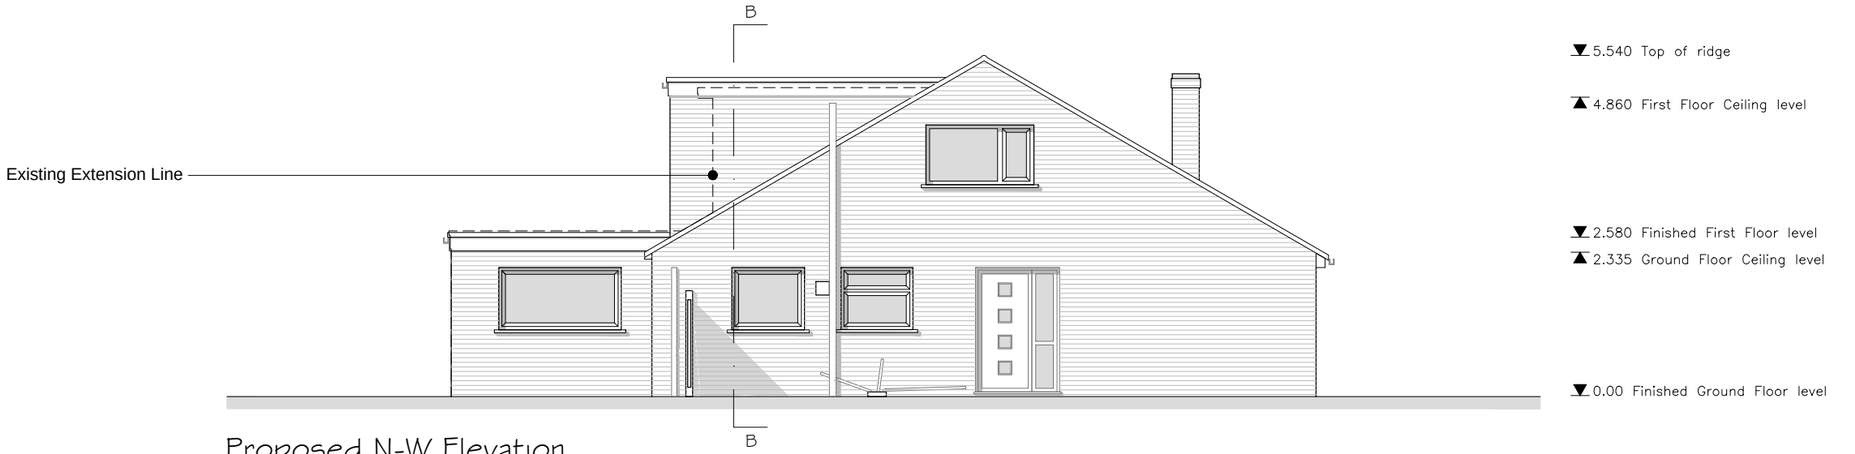

Proposed N-W Elevation

Scale 1:100

Rev	Date	Description	By	PM
B	13.06.16	First Issue	CJ	JM
A	28.05.15	First Issue	CJ	JM

REVISIONS

0 1 1.5 2 3 4 5m

Design Team Studios LLP
Copyright Reserved
Check Dimensions on Site

© Crown copyright and database rights [2015]
Ordnance Survey 0100031673
© Local Government Information House Limited copyright and database rights [2015] 0100031673

DRAWING STATUS: Planning

REVISION: B

PROJECT
Alterations to
26 Esher Grove, Waterlooville

CLIENT
Adam Forrest

Scale @ A3: 1:100
Date: © May 2015
Drawn by: CJ
Checked by: JM

DRAWING TITLE
Proposed South-West
and North-West Elevation

DRAWING NUMBER:
204.P102_B

Design Team Studios

City Office (Design Drawn)
The Clock Tower, Great Southsea Street at Castle Road
Southsea, Portsmouth, Hants, PO5 3BY
Tel: 02392 837149

South Downs Office (iDraw)
51 Catherington Lane, Horndean, Hants, PO8 9HT.
Tel: 02392 346 530

E: info@designteamstudios.com
W: www.designteamstudios.com