



PHYSICAL SCALE IN METERS @ 1:100


NOTES:
This drawing has been produced solely for PLANNING/DESIGN.
Do not Scale from this Drawing except for planning purposes.
Any drainage shown is presumed and to be checked on site
before commencement of works.
This drawing is the copyright of mf Designs Ltd.

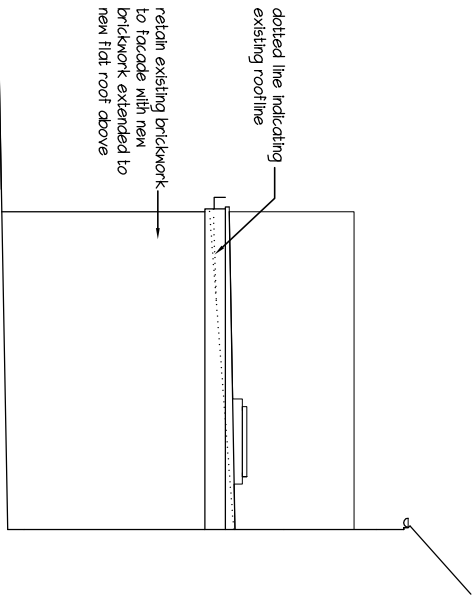




Proposed North

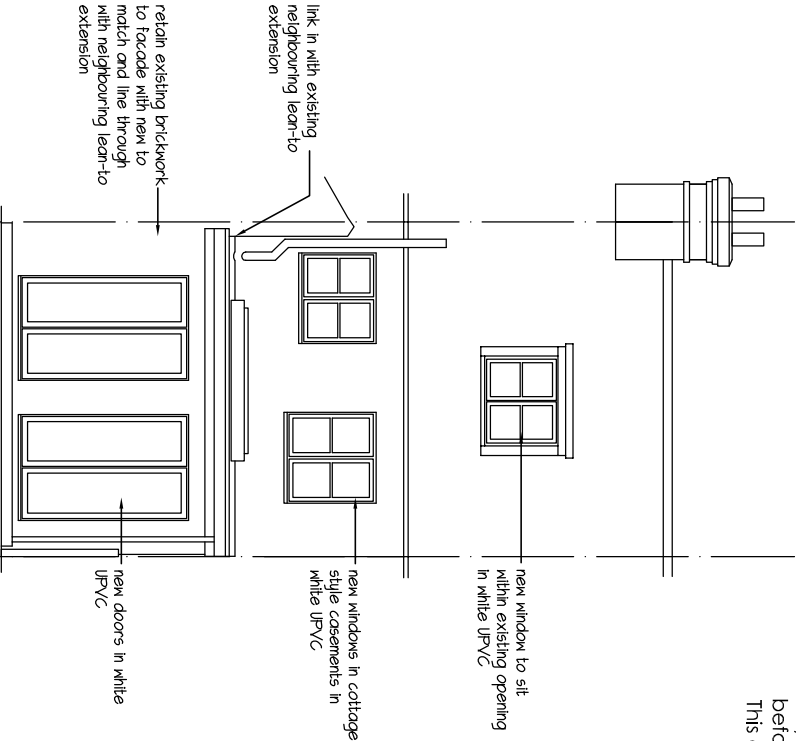

Proposed East

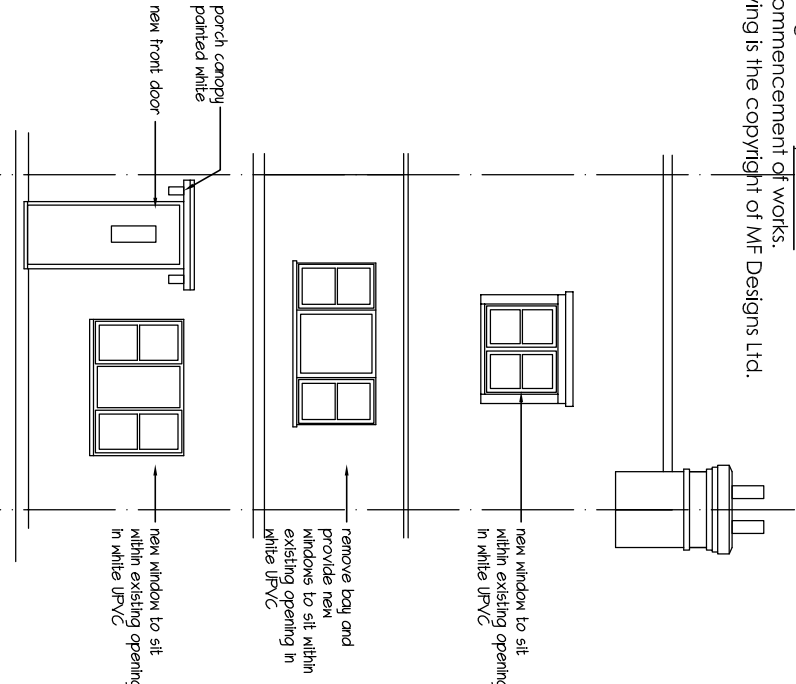

Proposed West

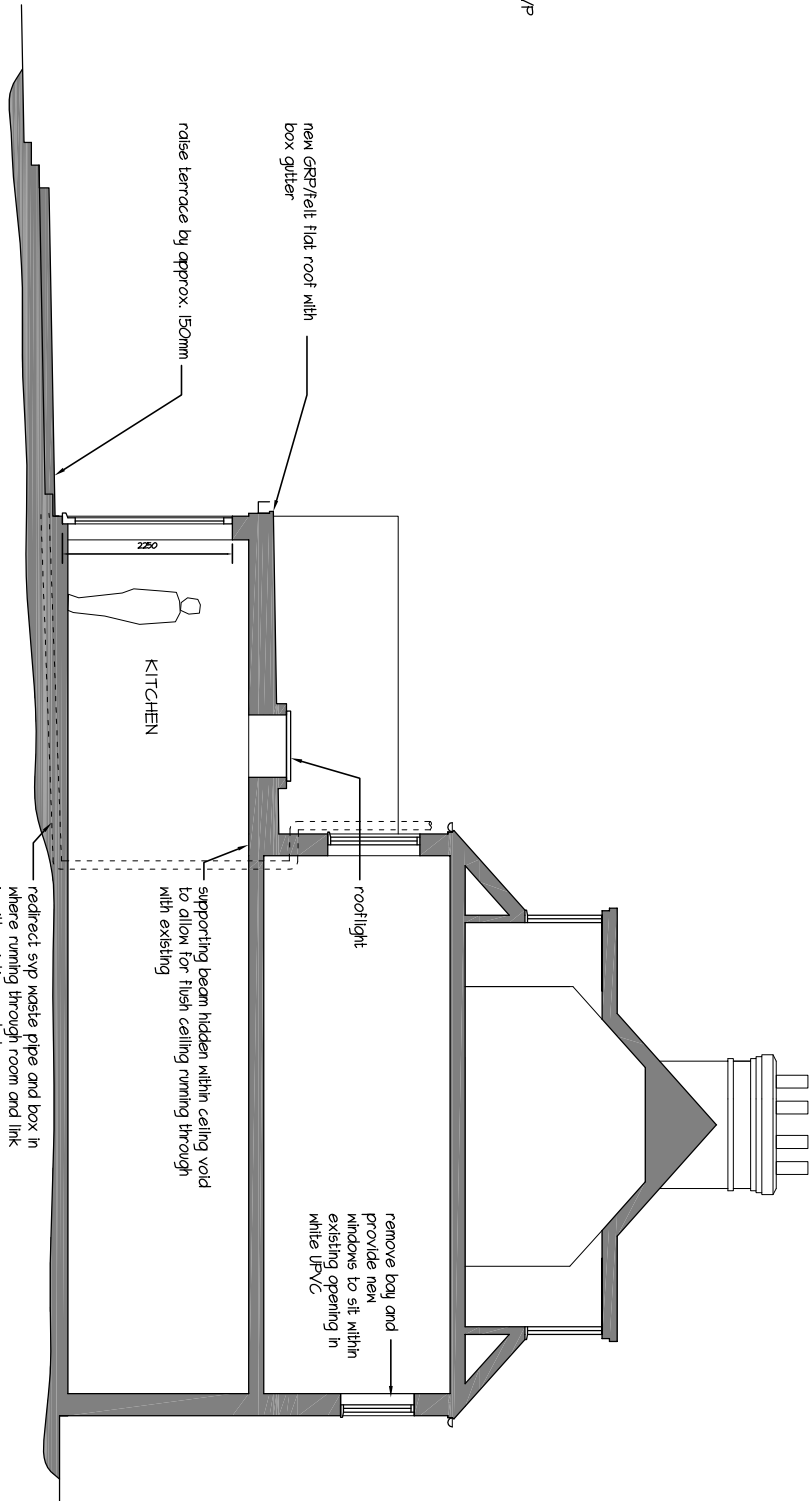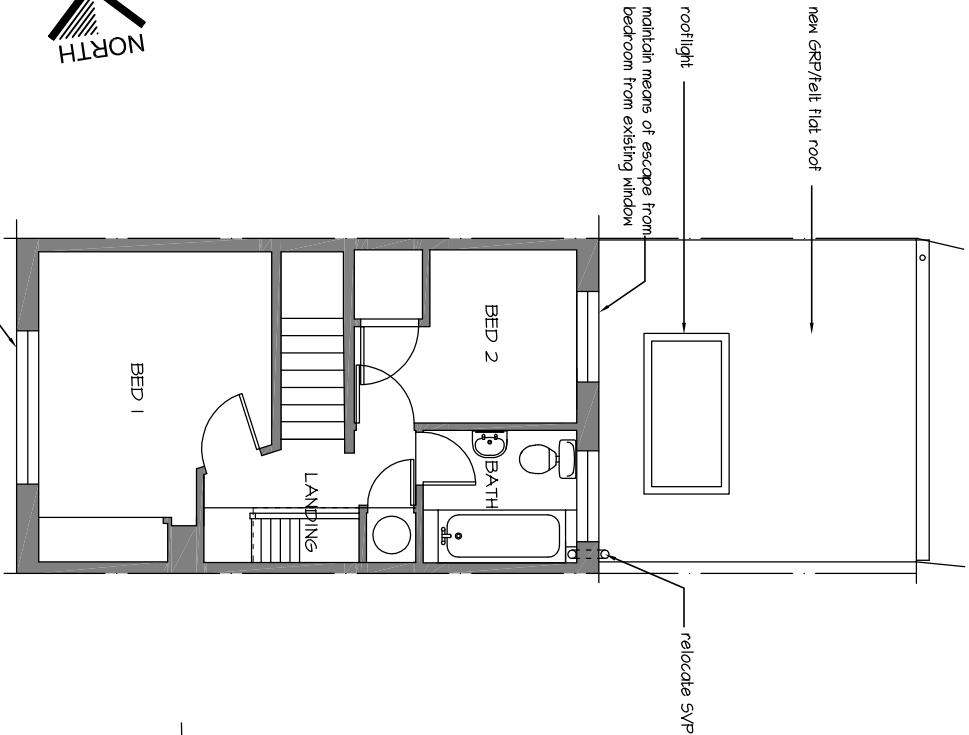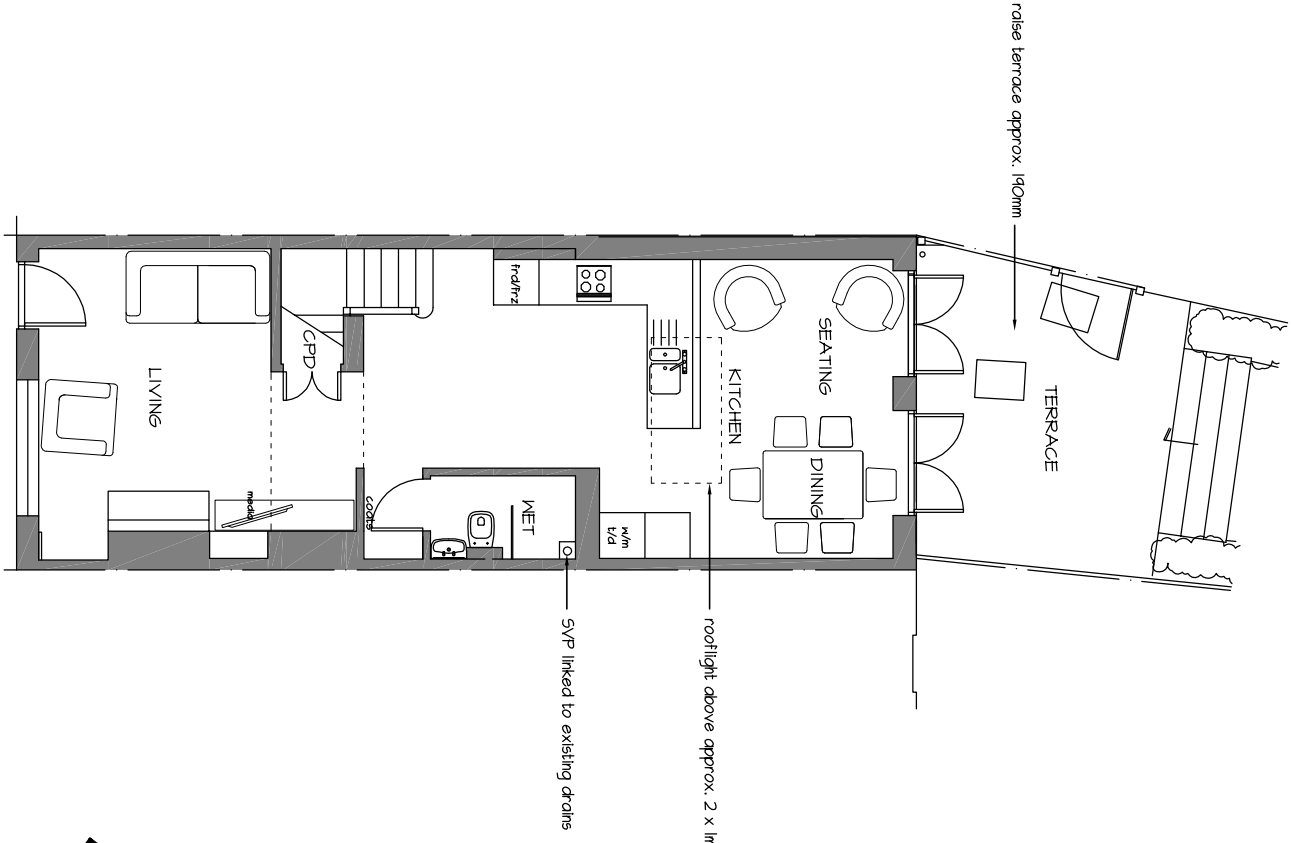

Proposed Typical Section

A: 14.01.2016 - revised material description

mf designs ltd

Chartered Architects



Proposed Ground
EXTENSION & ALTERATIONS - 3 Stanley Road, Emsworth

52 King Street • Emsworth • Hampshire • PO10 7AZ
Director: Martin Farrer RIBA • Co Registration No.4507379
Date: Jan 2016
Scale: 1:100

Job No: 3143
Dwg No: P_01 A
mf 01243 377766
e admin@mfdesigns.org.uk