



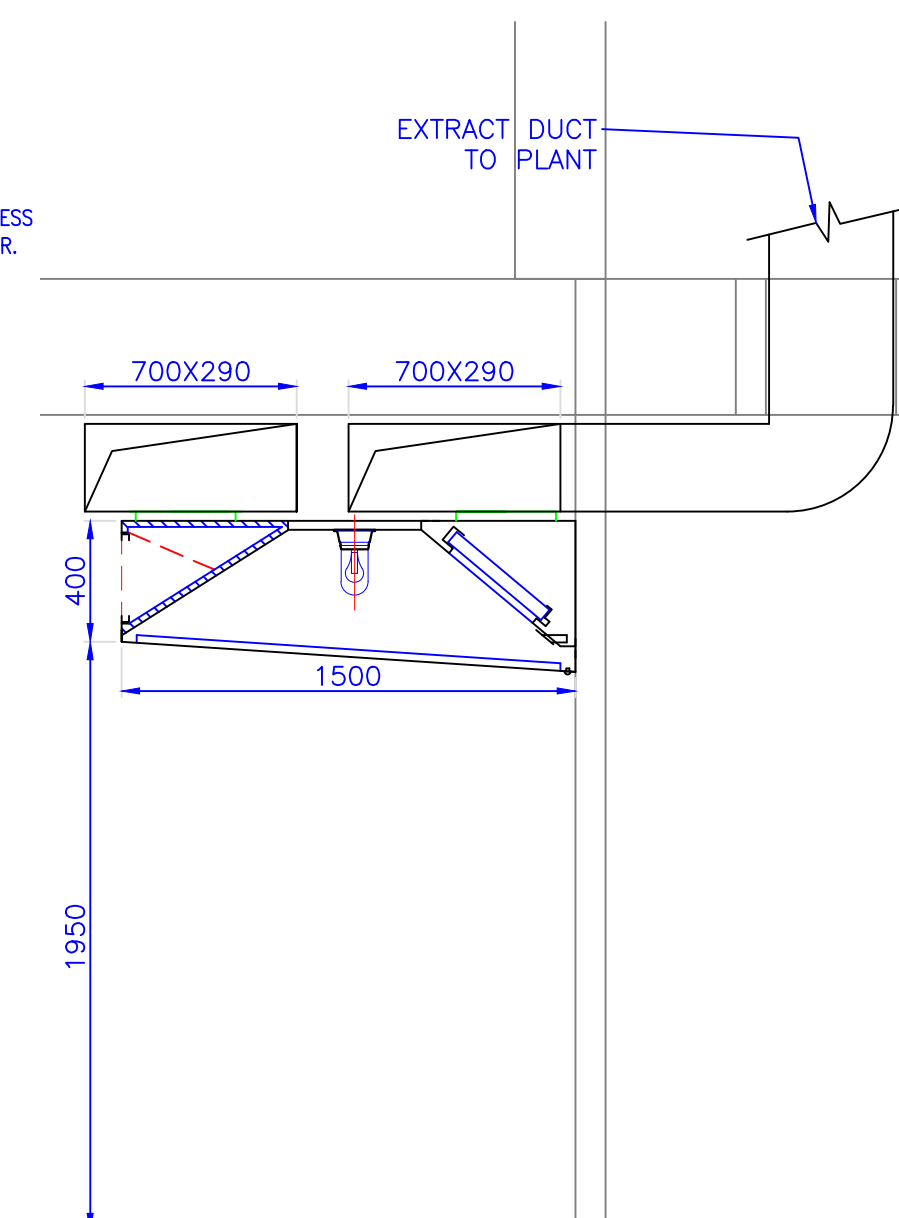

SECTION E-E



LIGHTS SHALL BE SITE FITTED BUT
HOLES SHALL BE FACTORY PUNCHED

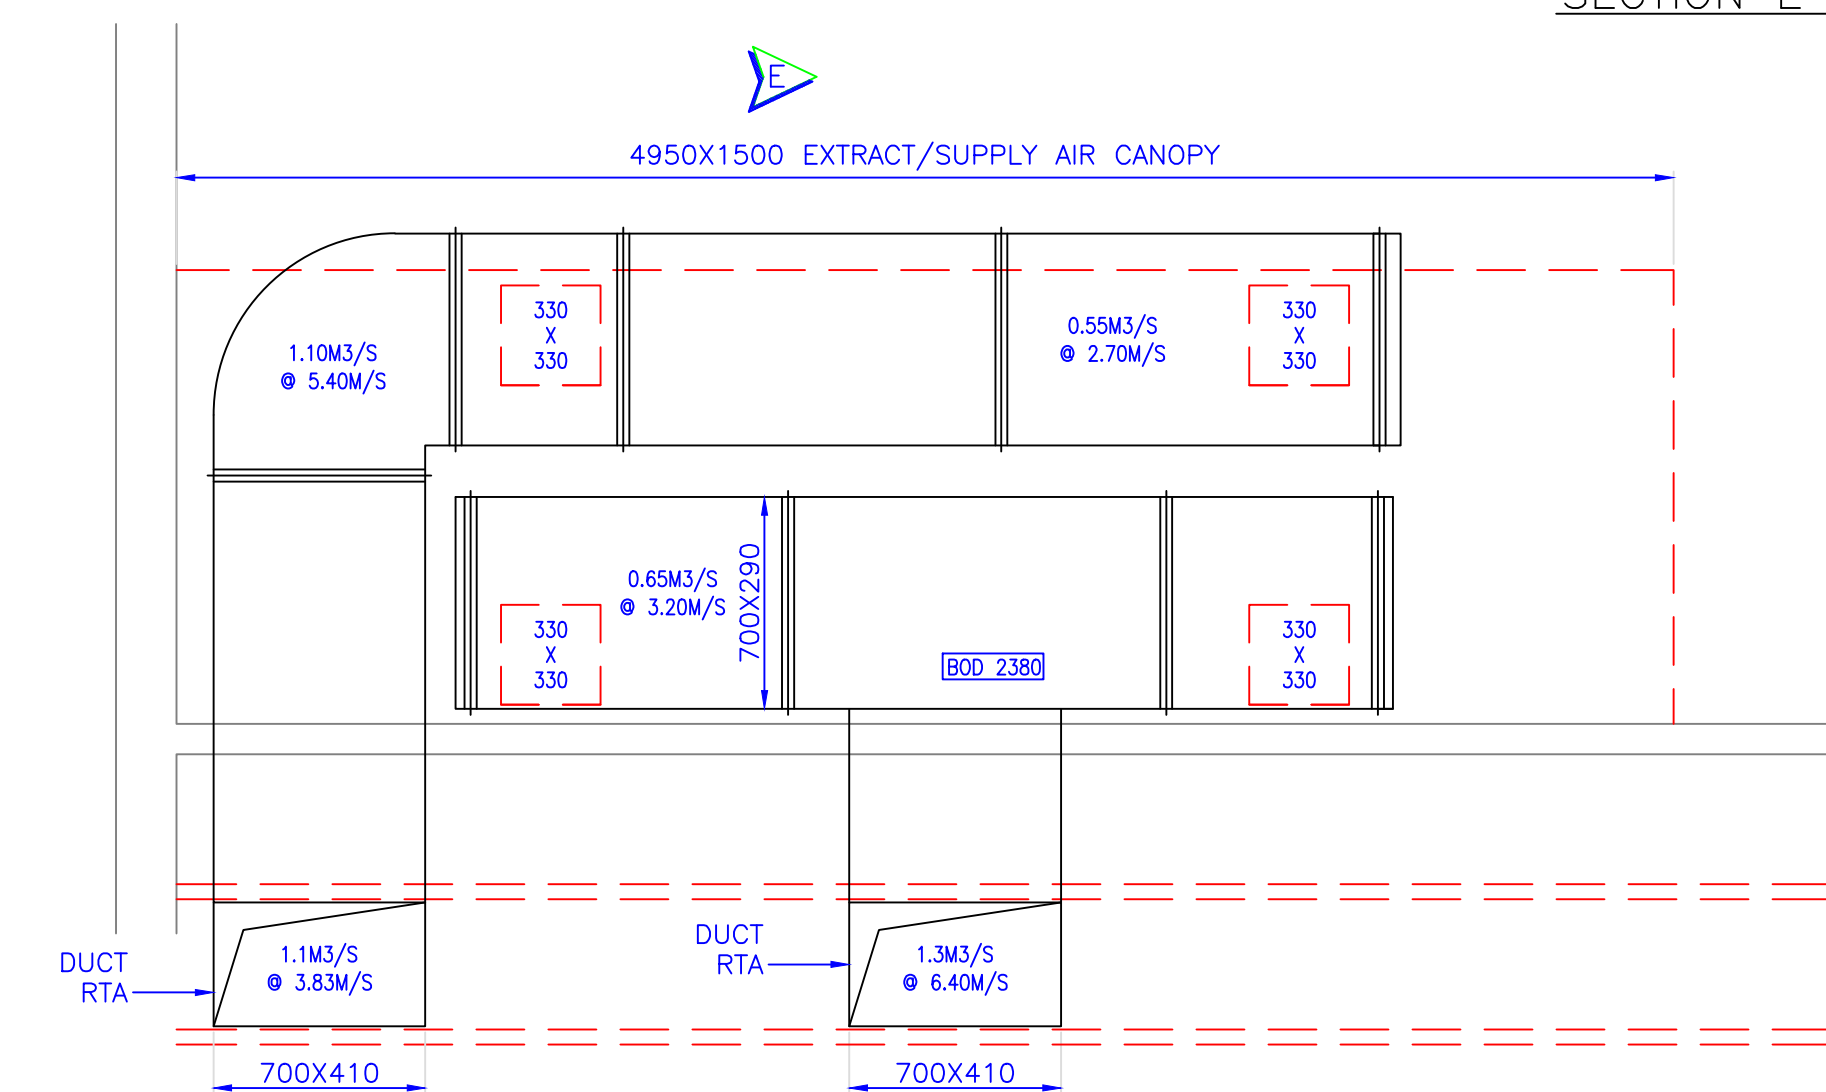

PLAN VIEW
MAIN KITCHEN CANOPY & INTERNAL DUCTWORK

Client GRASTAR			A		
Project HAVANT					
Title EXTRACT /AIR CON SYSTEM					
Drawn OKK	Checked	Contract No. 2015-19	<i>Revisions</i>		
Date 21/09/2015	Scale 1:25 A1	Drawing No. 2015-19-02			

BF Engineering Services Ltd

T 023 9249 8080 **W** www.bfes.co.uk **E** office@bfes.co.uk

Catering Specialists