



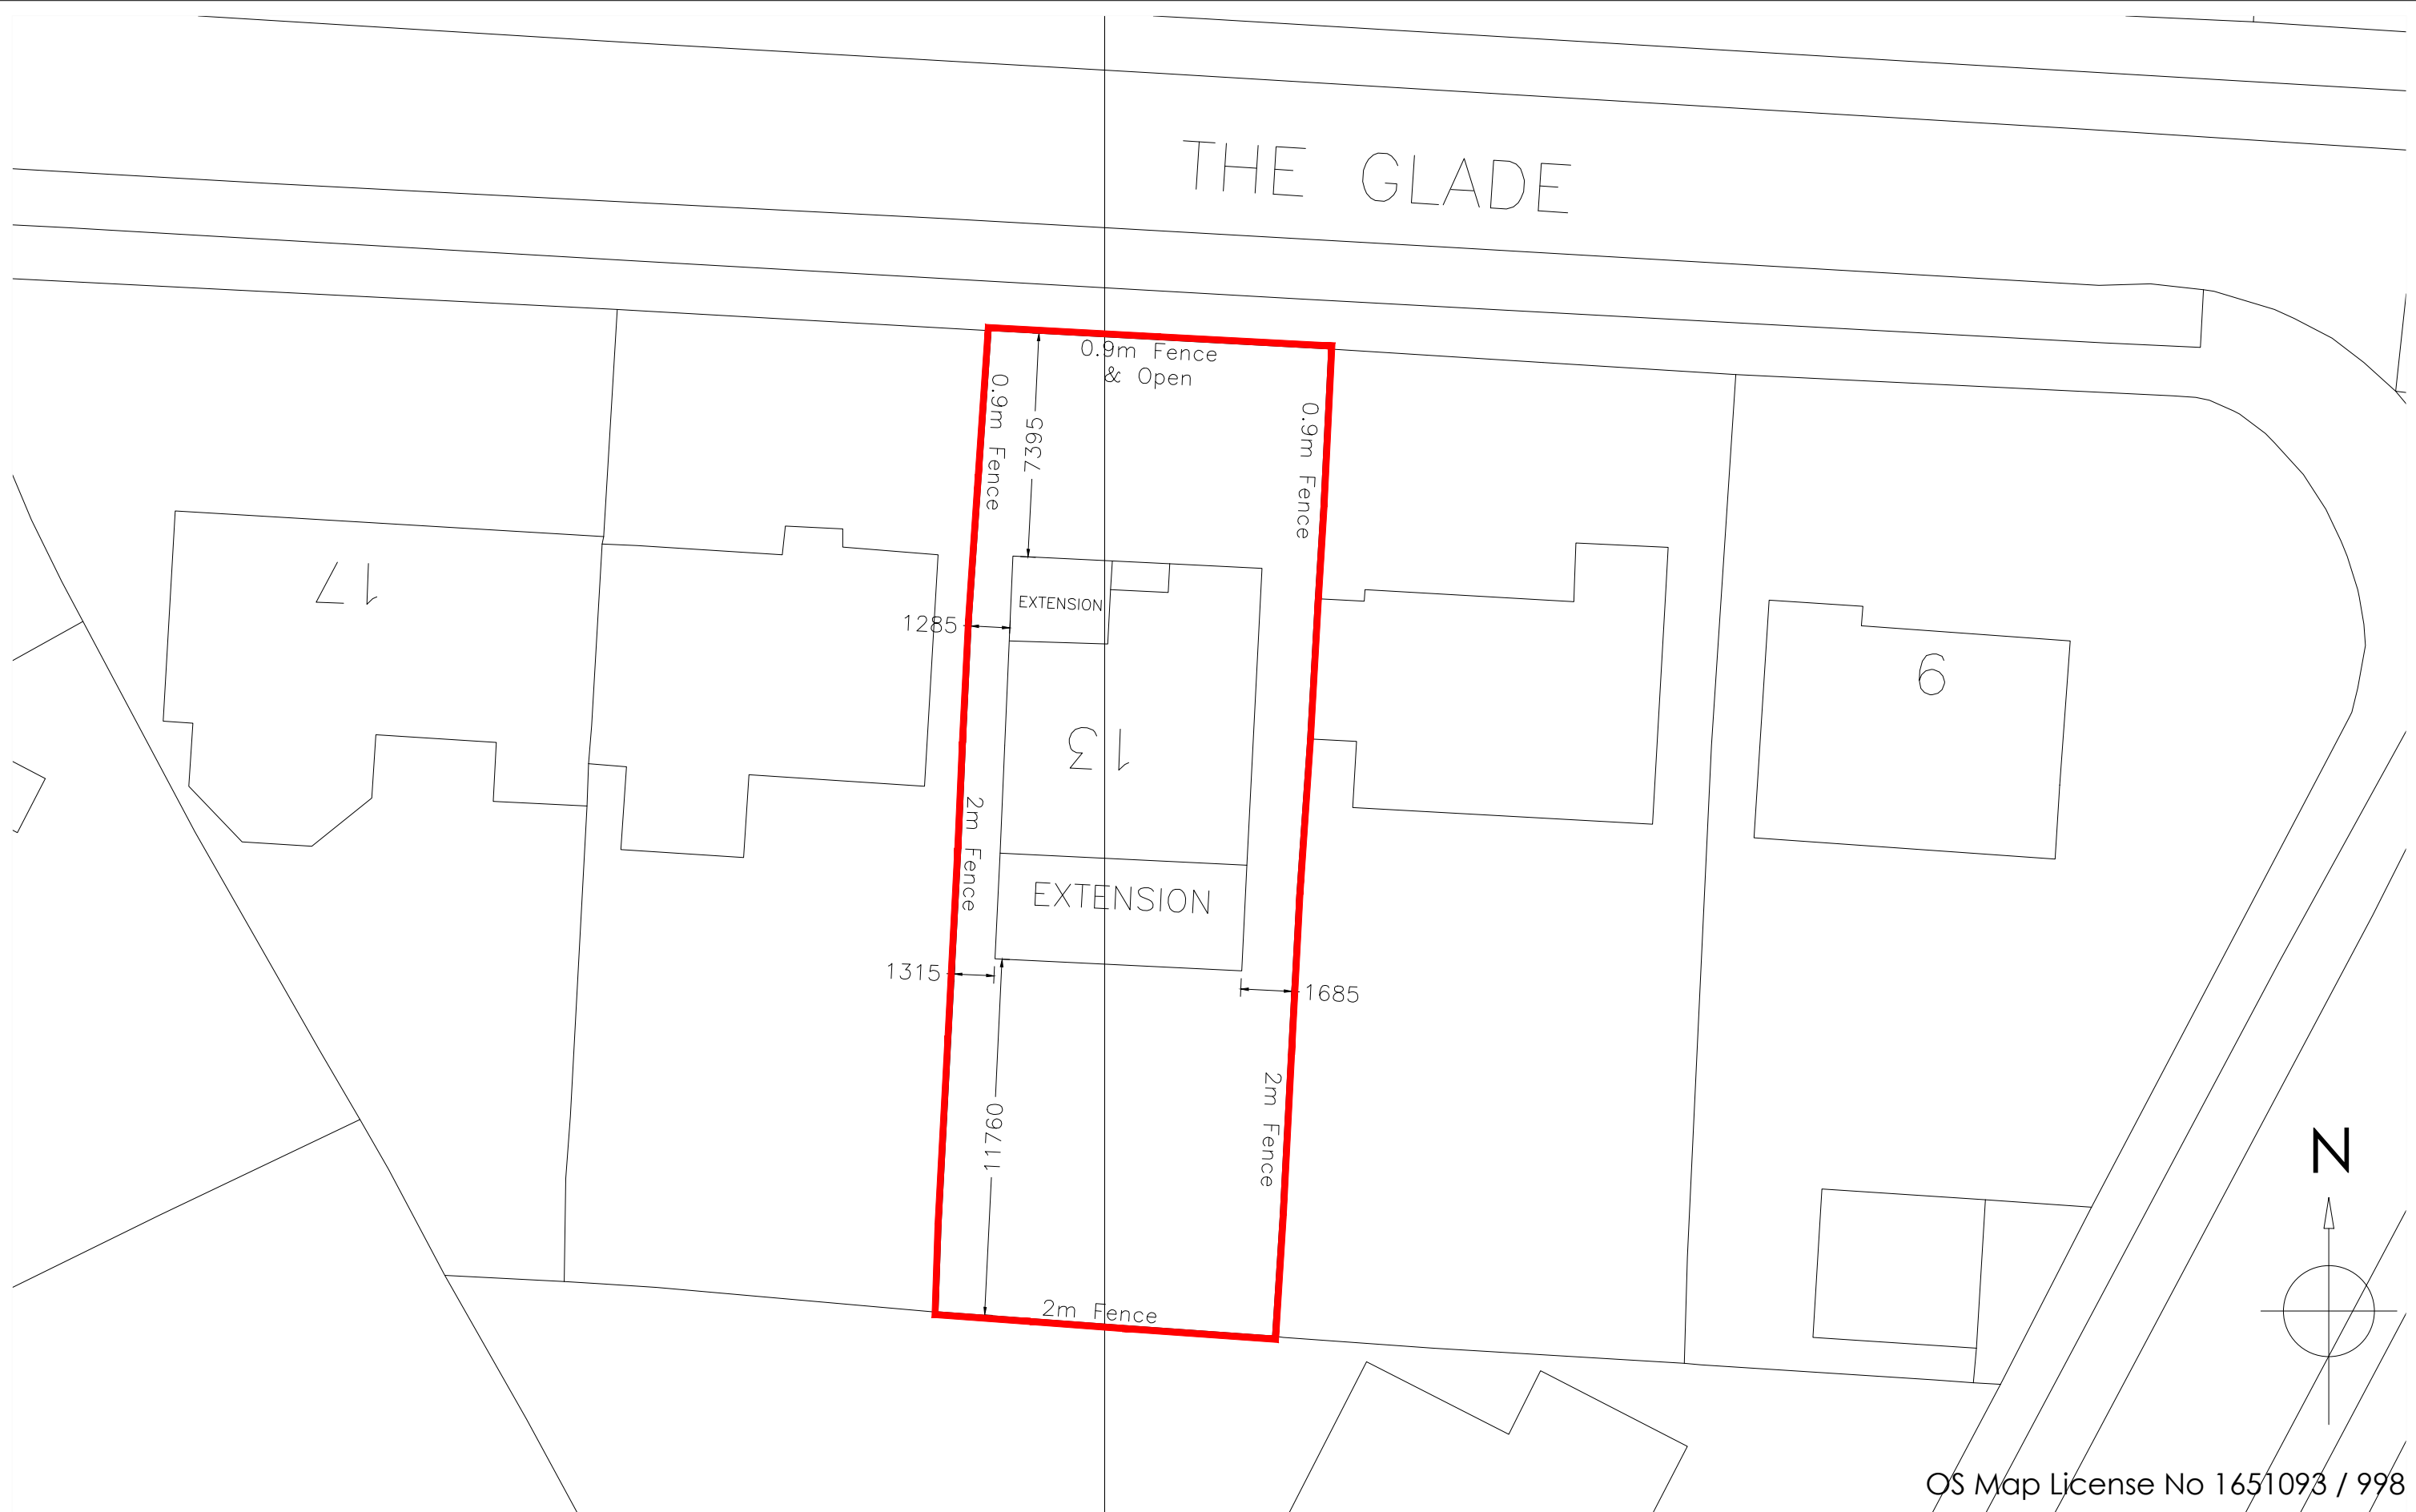

OS Map License No 1651093 / 998

Copyright is reserved by GBS Designs and is issued on the condition that it is not copied or disclosed by or to any unauthorised persons without prior consent in writing from GBS Designs. All dimensions to be checked on site All structural elements to be specified by a suitably qualified structural engineer.	REV	DESCRIPTION	DRAWN	DATE	Scale Bar 	Drawing Ref		Drawing Title	
	-	Initial design	GBS	10.03.16		STEERE 06		Mr & Mrs L Steere	
	A	Front extension made deeper	GBS	15.03.16		Scale at A1	Scale at A3	13 The Glade	
	B	Windows, doors and elevations added	GBS	21.03.16		N/A	1:200	Waterlooville	
	C	Sloped roof at front option	GBS	22.03.16		Date		Hampshire	
	D	Flat roof at front option	GBS	04.04.16		10 MAR 2016		PO7 7PE	
						Drawn by			
						GBS			

 

CAD - ARCHITECTURE - DESIGN

6 Shillinglee Waterlooville
Hampshire PO7 5RW
Tel 023 9225 8315
www.gbsimages.co.uk