
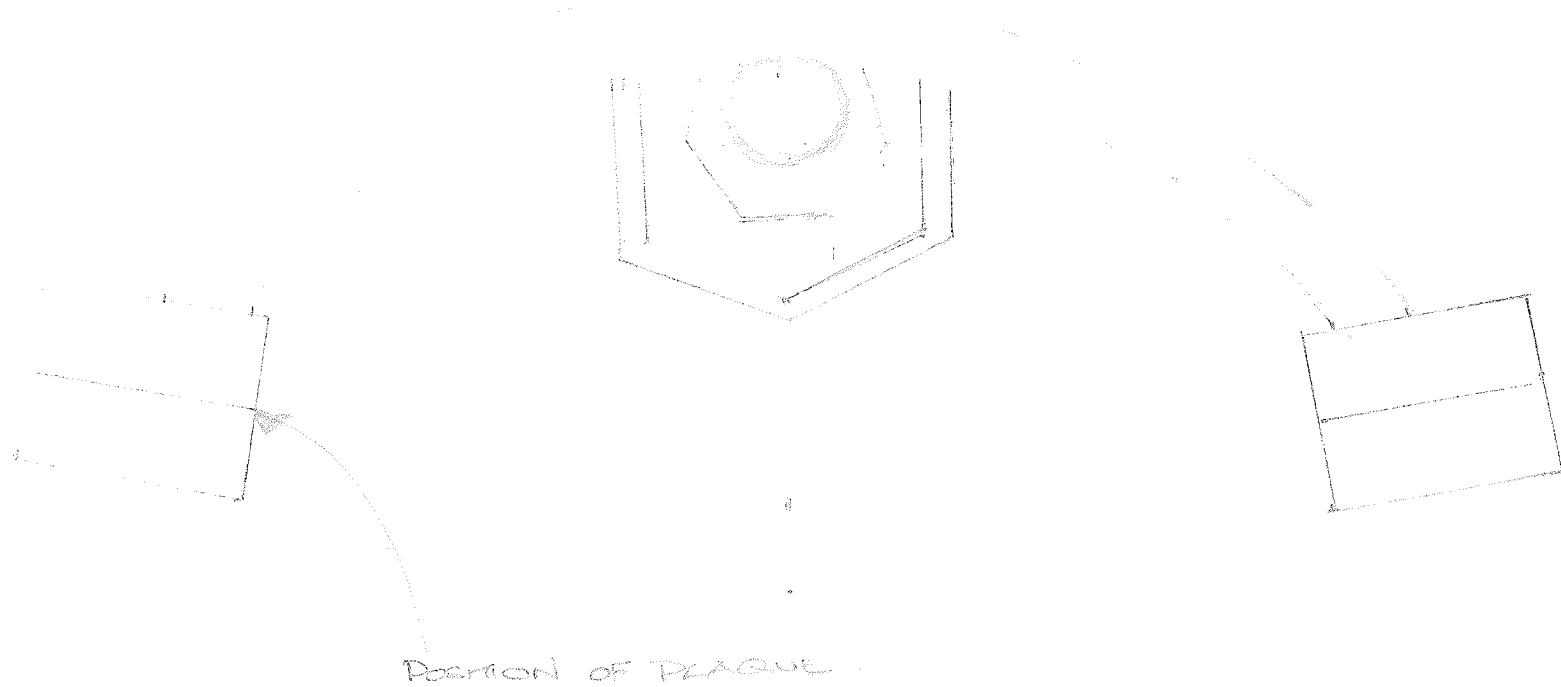


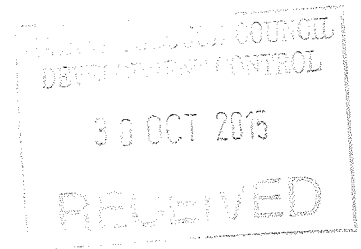

PORTION OF PLAQUE

PLAN 1/1250

NM003