


This drawing may be scaled with reference to the scale bar for planning application purposes only. Do not scale for any other purpose, use only annotated dimensions. All dimensions are to be checked by parties using the drawing, and any errors or omissions are to be reported to James Potter Associates Ltd.

Rev.	Date	Note	Author	Checked
-	dd/mm/yy	Note	XXX	XXX

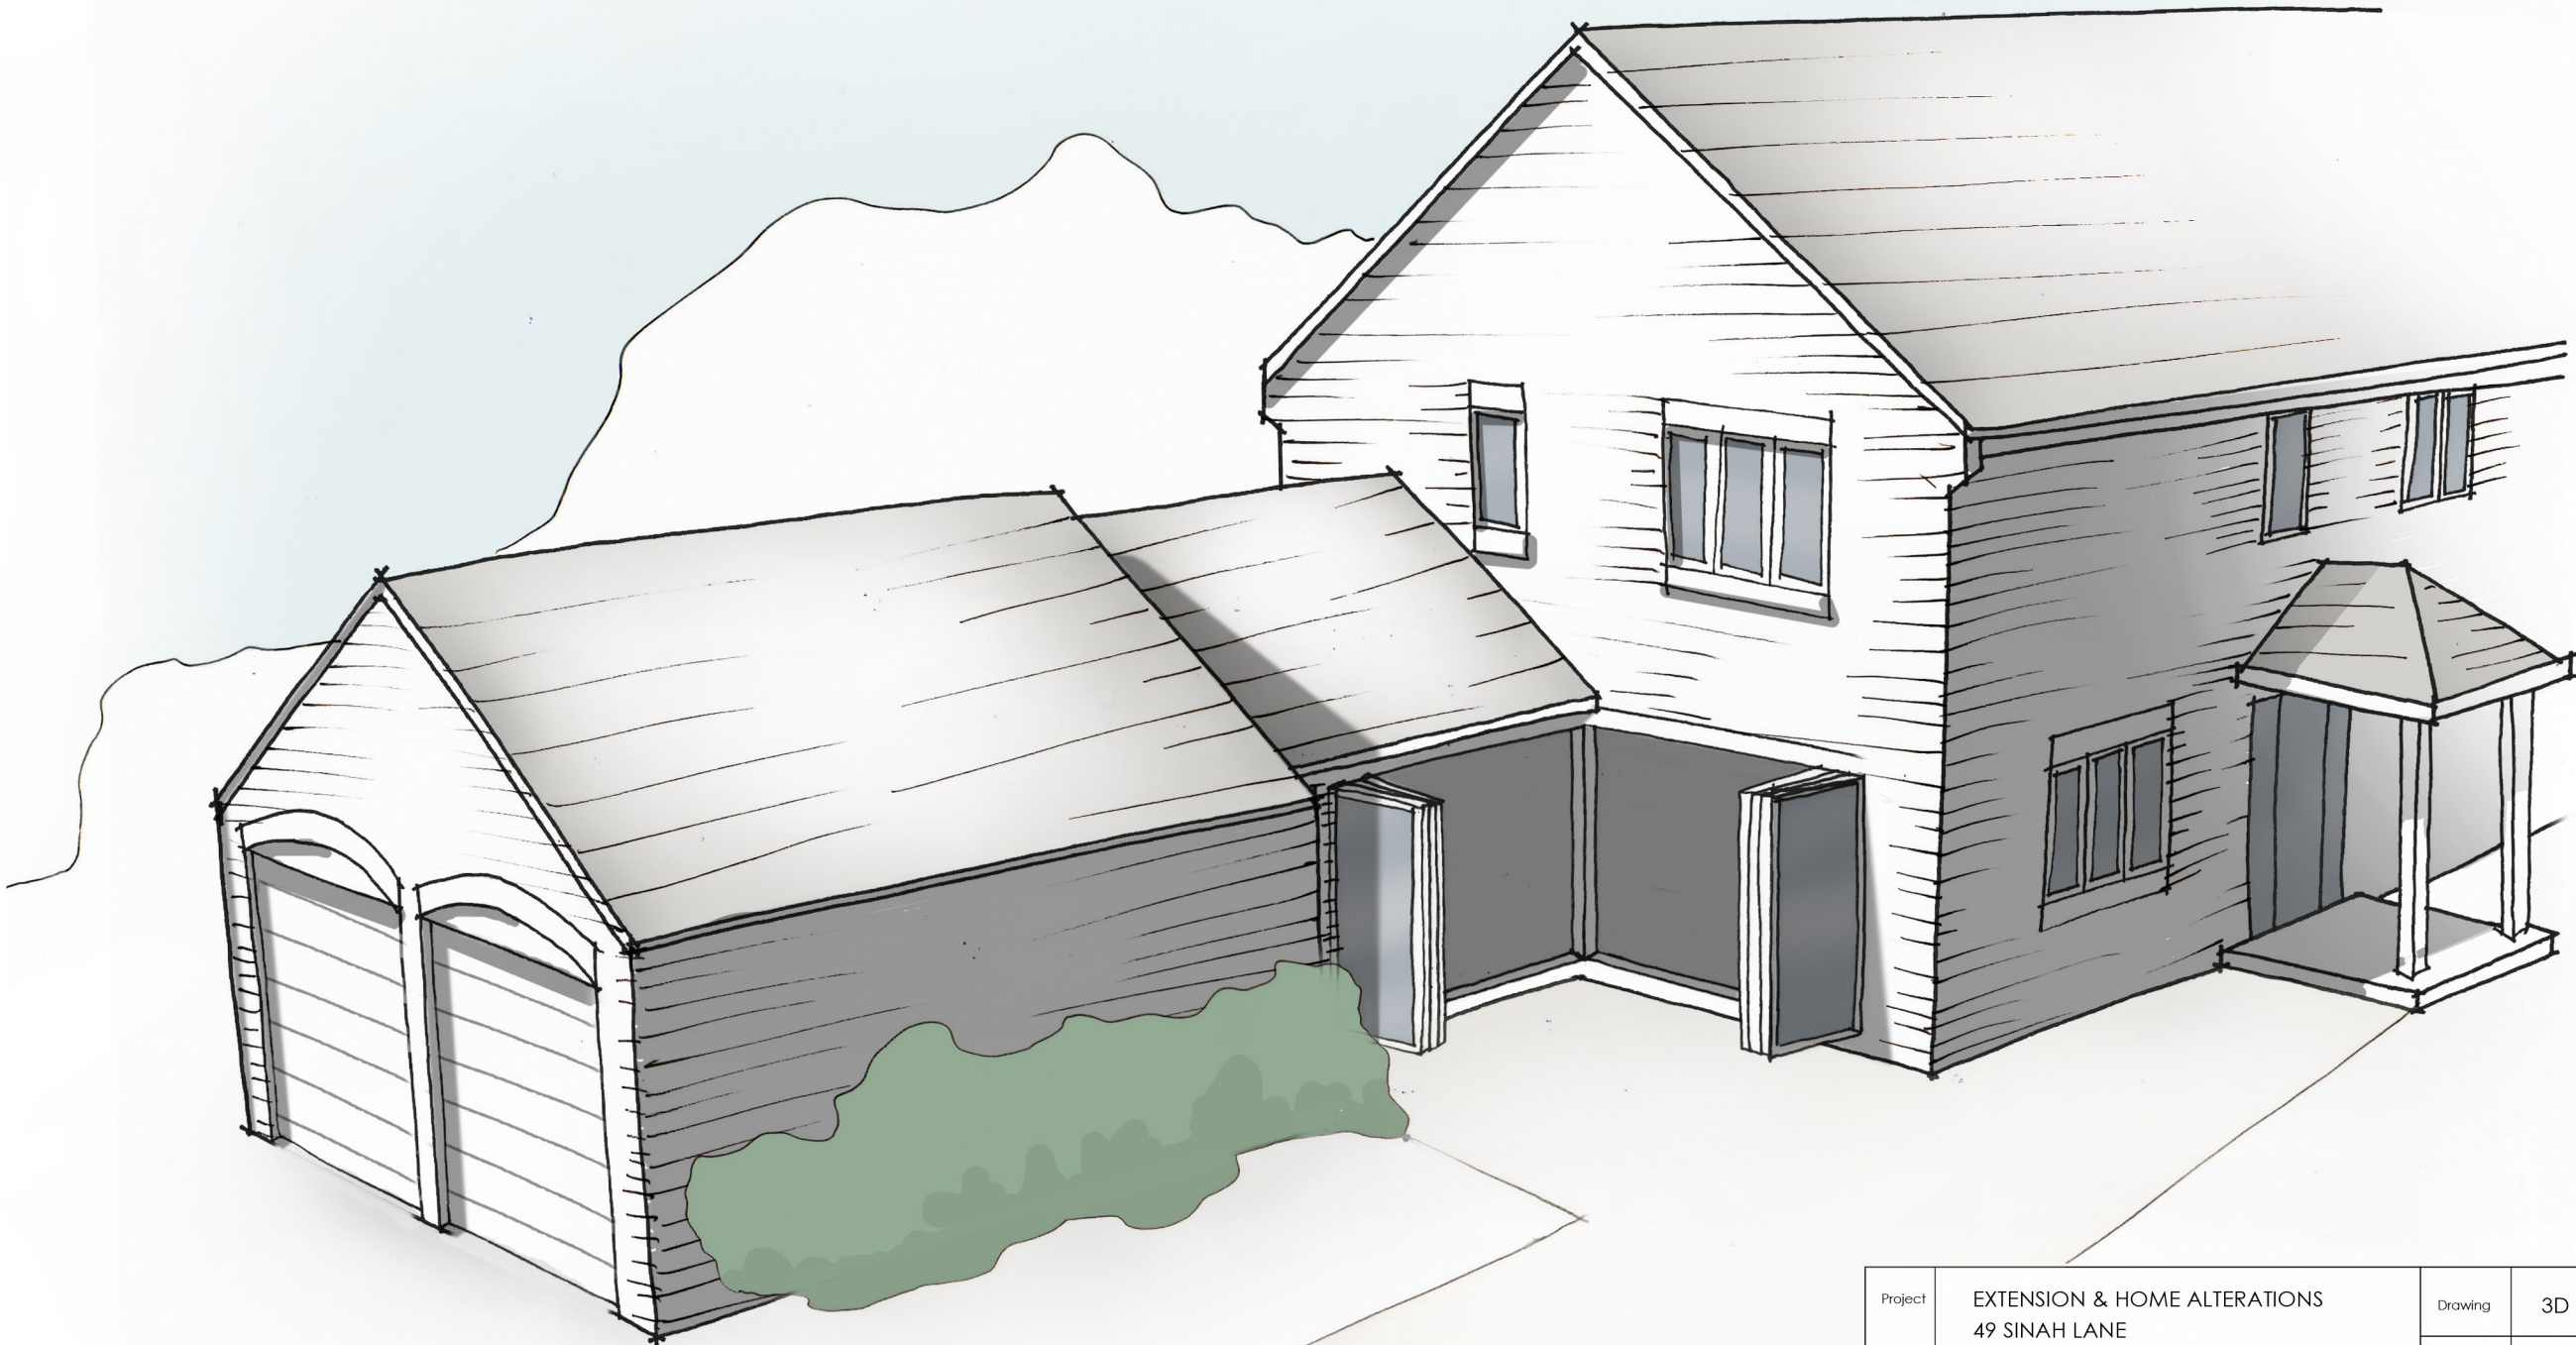

Project	EXTENSION & HOME ALTERATIONS 49 SINAH LANE HAYLING ISLAND PO11 0HJ				Drawing	3D VISUAL			Rev.	-		
					Job-Dwg Number	16044-PL-010						
Client	MR WILLIAMSON				 JAMES POTTER ASSOCIATES www.jpa.design JPA - PORTSMOUTH Suite 2, Winter Works, Rear of 119 Winter Road, Southsea, Portsmouth, PO4 8DS t. +44(0)2393 871 000							
Status	PLANNING											
Scale	1:100		Sheet Size								A3	
Author	RH	Checked	JP	Date							13/09/16	