

notes

This drawing is the copyright of the **pdp architecture llp** and must not be reproduced in whole or part or used for the execution of works without their permission. All dimensions to be checked on site prior to commencement of construction works and the architect notified of any discrepancy.

figured dimensions are to be used in preference to scaled dimensions.

no deviation from this drawing will be permitted without prior consent of the architect.

all drawings are prepared subject to a full measured and structural survey of the buildings and site.

any structural work is subject to the appointment of a structural engineer to confirm and agree the structural proposals.

os promap licence no. 100020449.

health & safety:
exceptional risks involving specific methods of construction or
exceptional maintenance issues:

NO SIGNIFICANT RISK


scale width 50 mm @ a1 - 25 mm @ a3			
revision notes	date	drawn	checked
A	Minor amendments to client requirements	21.10.15	MAS MBW

Client



mira
Professional Coating Systems

PLANNING

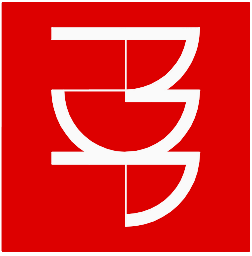


pdp architecture llp
chartered architects town planning
interior design consultants
2 beechworth road havant
hampshire po9 1ax
tel 023 9248 1100
fax 023 9247 5050
email pdp@pdp-architects.co.uk
www.pdp-architects.co.uk

Project	Proposed Development
	Fulford Road
	Leigh Park
Detail	Site Block Plan

awn	checked
MAS	MBW

June 2015	Planning
1 scale a3 scale	rev
:250 1:500	27974-PD110 A

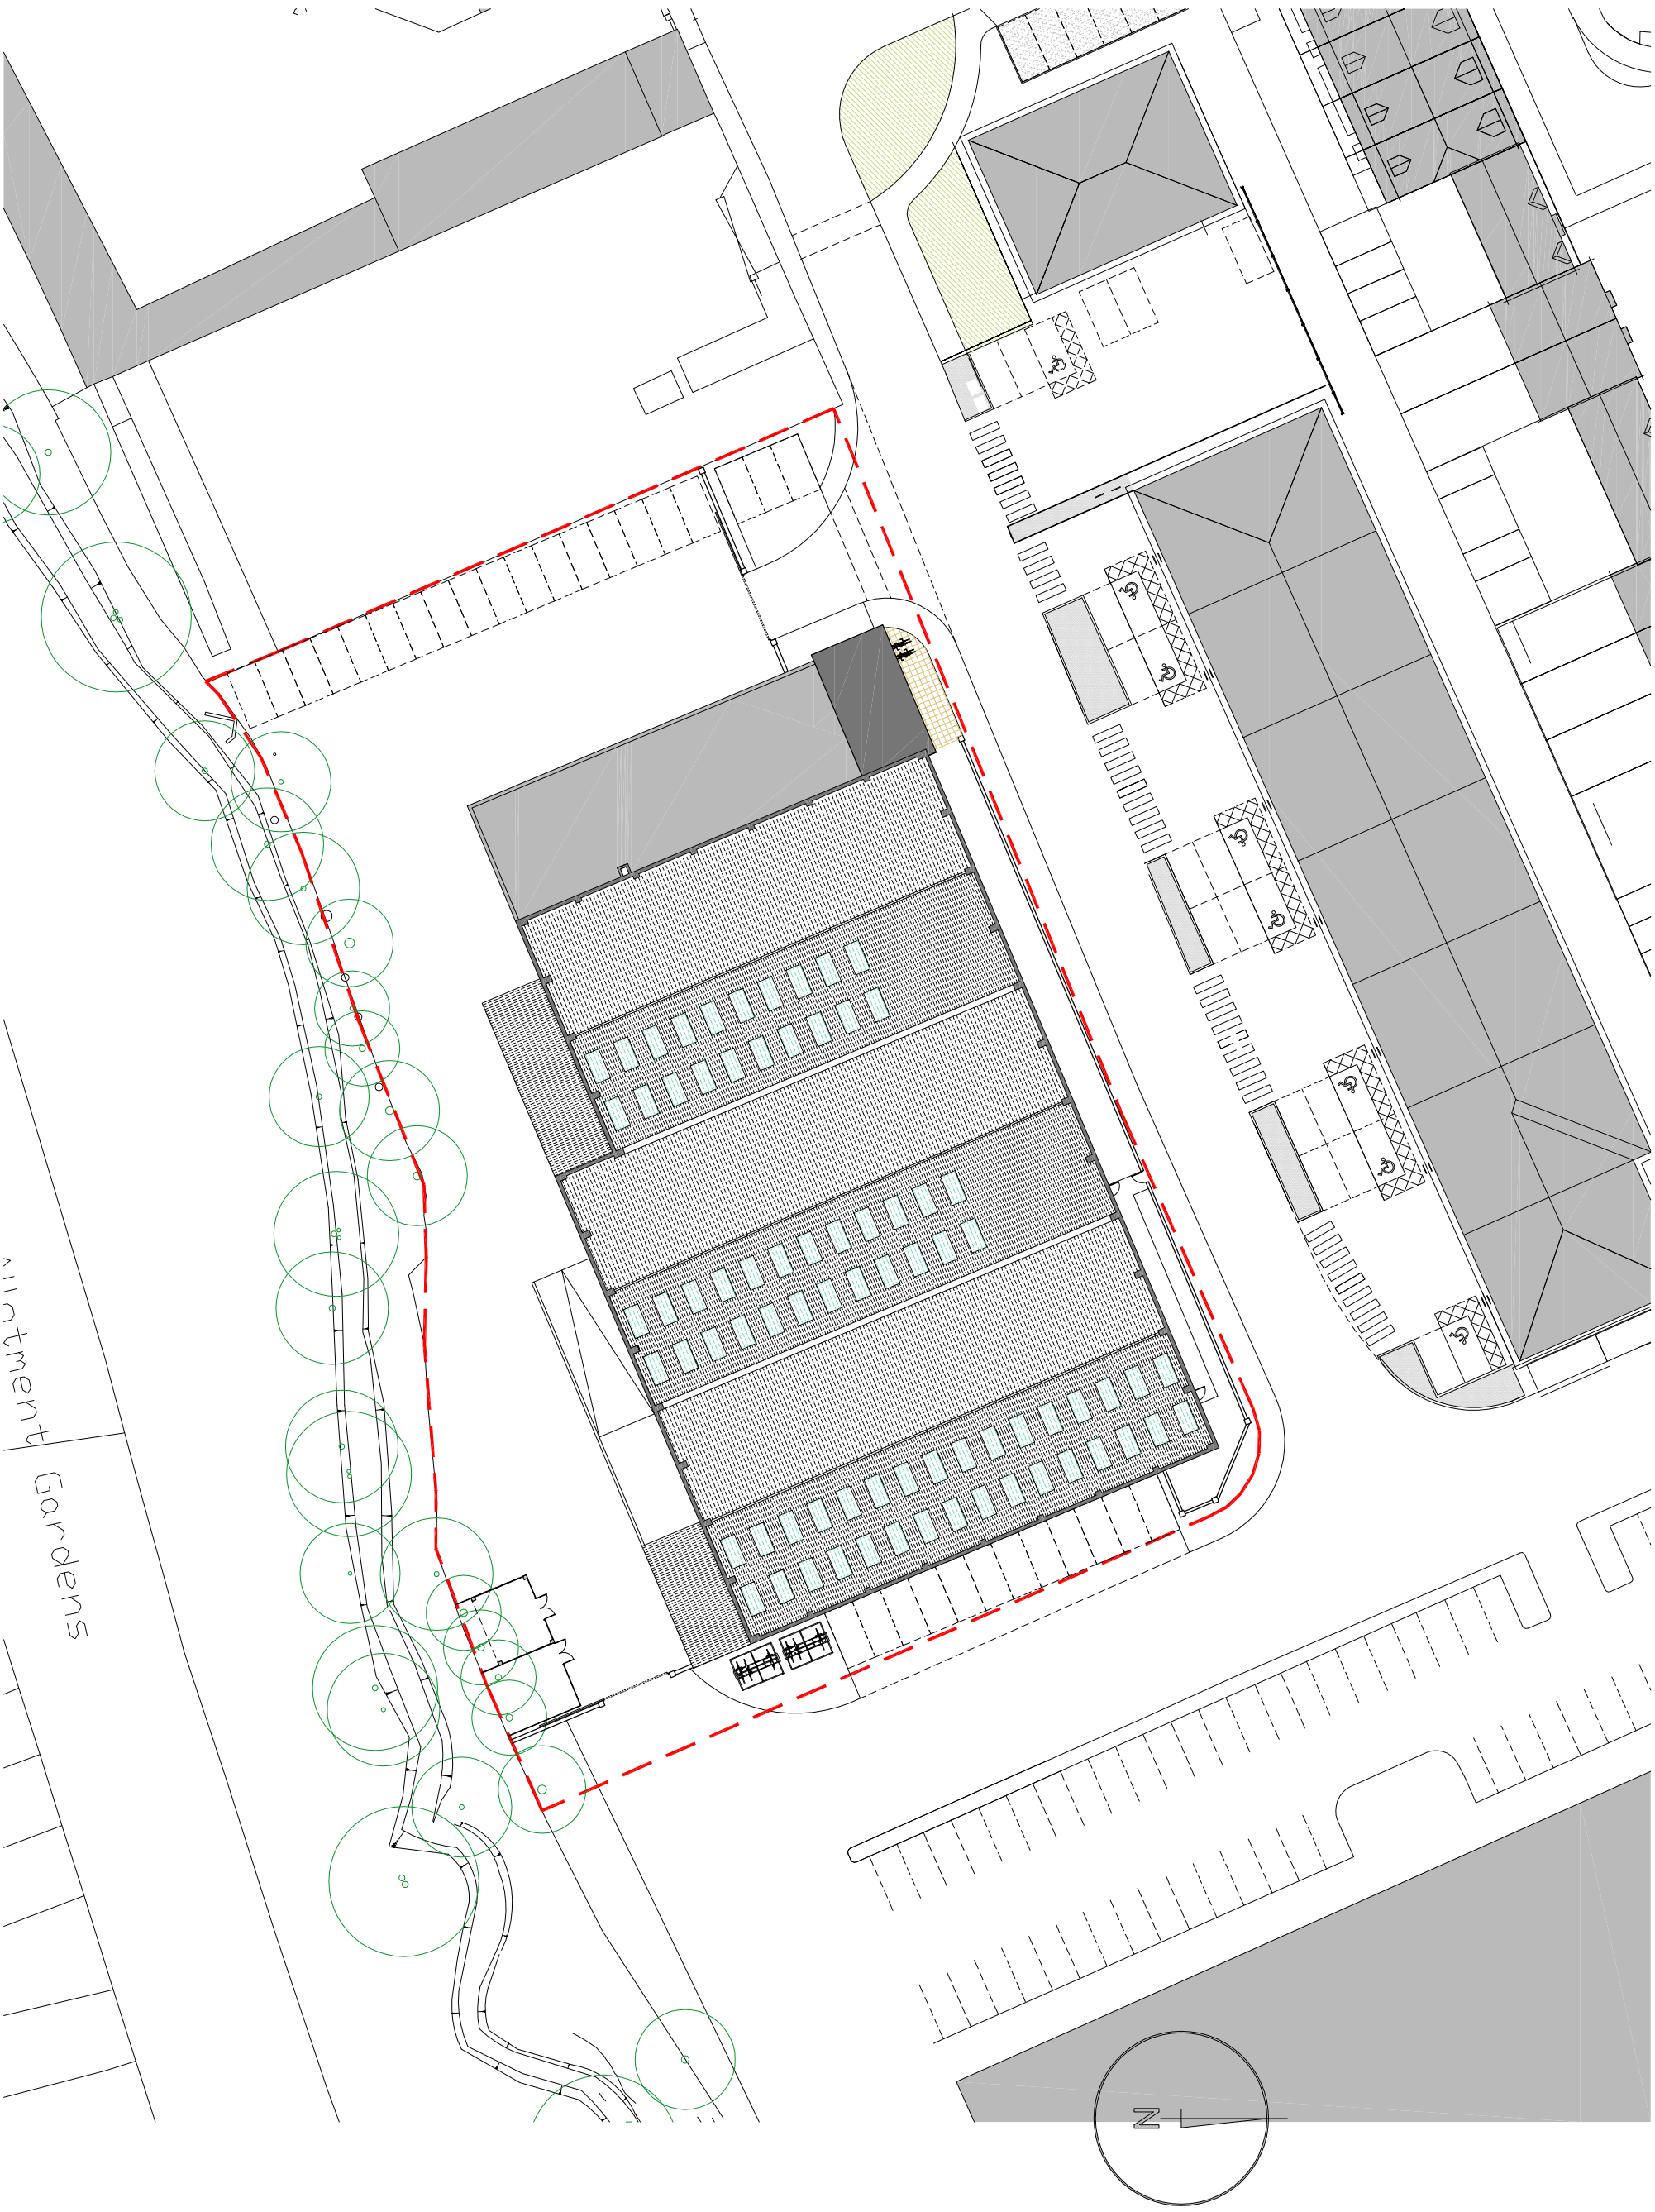

site block plan