


PROPOSED SINGLE STOREY REAR ADDITION.
2, CLOVELLY ROAD, HAYLING ISLAND, HANTS.
FOR P. THORN.

NEW SINGLE STACK PLUMBING TO BS 5572 USE 75MM DEEP SEAL TRAPS, SVP TO TERMINATE MIN 900MM ABOVE THE NEAREST OPENING WINDOW PROVIDE A RODDING ACCESS POINT AT THE BASE OF THE STACK
NOTE ADAPT EXISTING STACK AS REQUIRED

A PARTY WALL AGREEMENT IS TO BE OBTAINED IN WRITING WITH THE ADJACENT NEIGHBOUR FOR THE EXCAVATION OF FOUNDATIONS WITHIN 3M OF THE COMMENCEMENT OF ANY WORK ON SITE

HAVANT BOROUGH
 COUNCIL
 20 OCT 2015
 RECEIVED

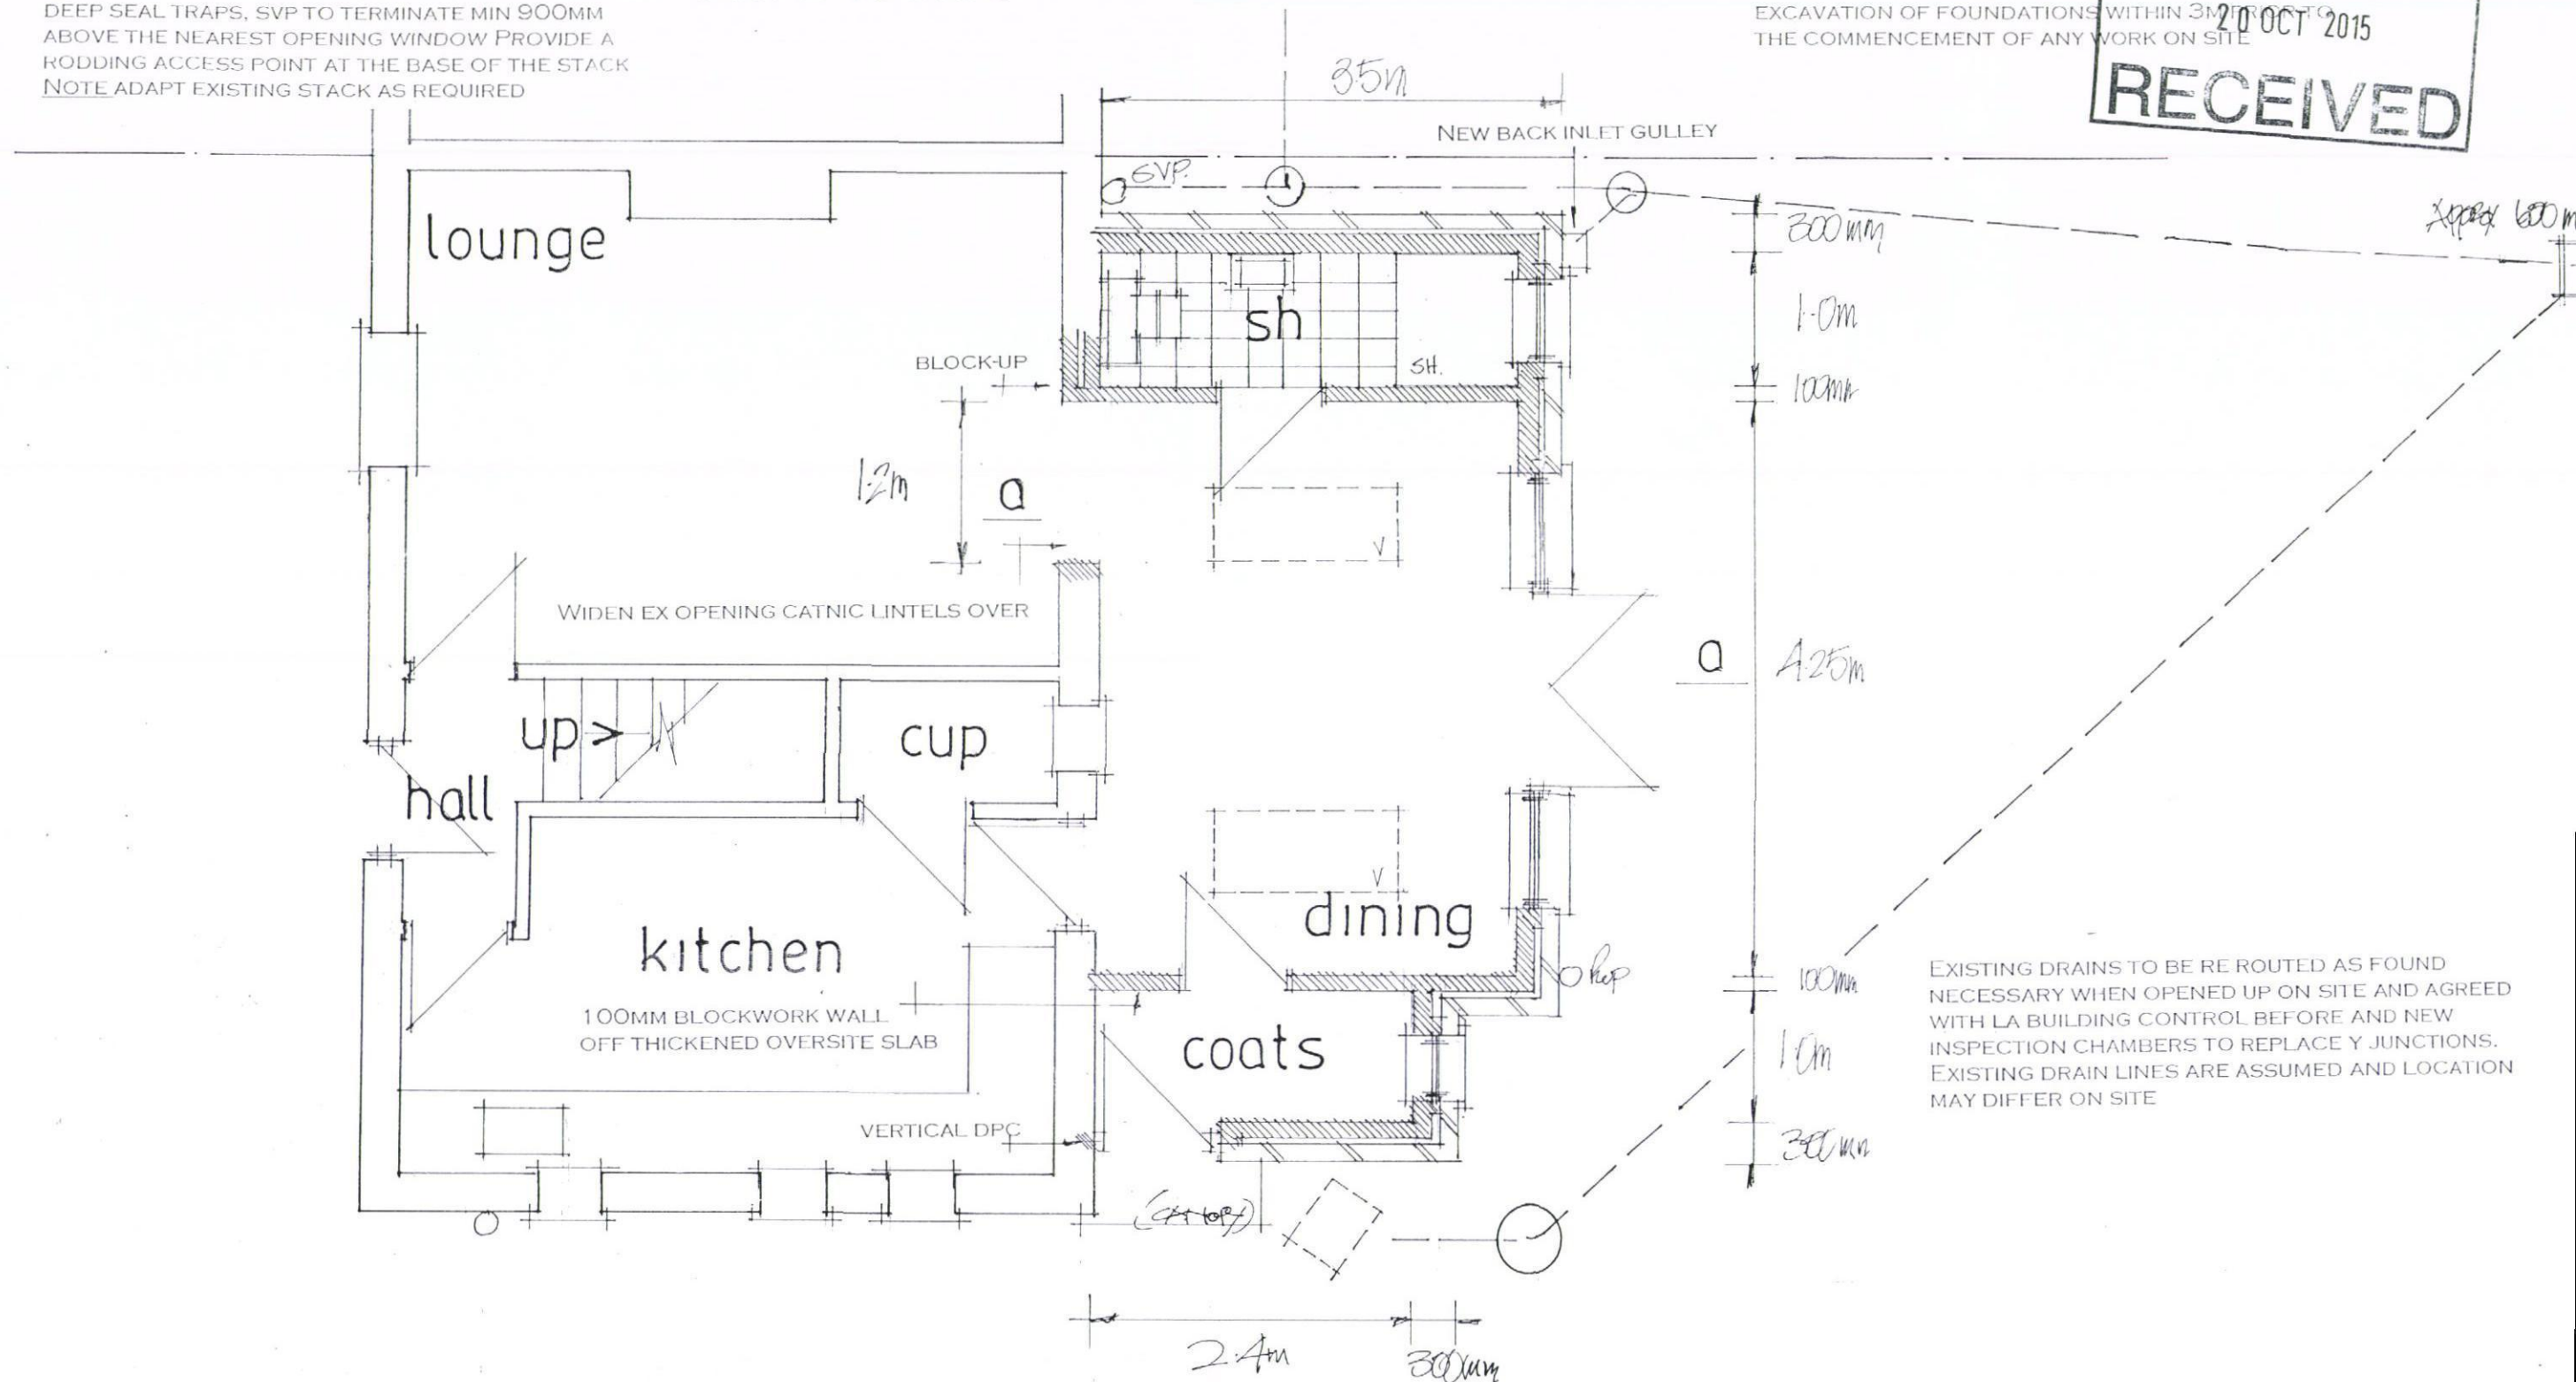

EXISTING DRAINS TO BE RE ROUTED AS FOUND
NECESSARY WHEN OPENED UP ON SITE AND AGREED
WITH LA BUILDING CONTROL BEFORE AND NEW
INSPECTION CHAMBERS TO REPLACE Y JUNCTIONS.
EXISTING DRAIN LINES ARE ASSUMED AND LOCATION
MAY DIFFER ON SITE

```
date oct 15
scale 1.50
```

PROPOSED GROUND FLOOR

PETER J. WALKER MRICS
CHARTERED SURVEYOR
182 SEAFRONT, HAYLING ISLAND, HANTS
PO11 9 AN

TEL: 02392467571