


SUPERSEDED



Key Plan
1:2500

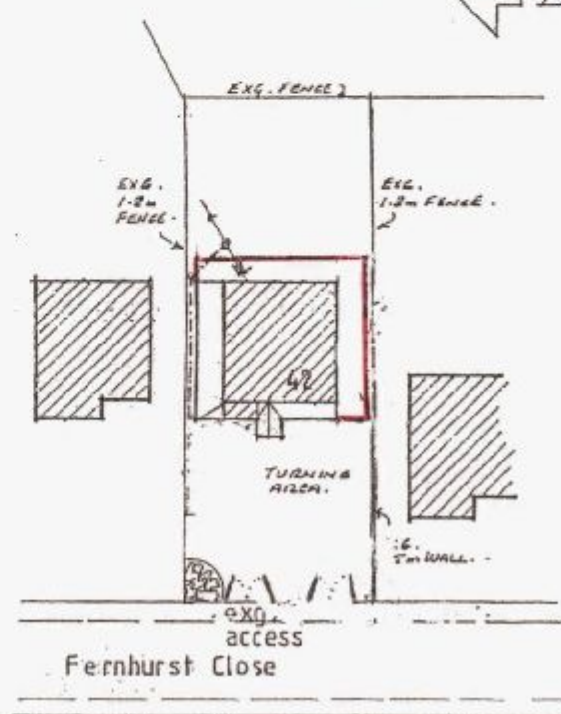

Site Plan
1:500

PROJECT

Proposed Alterations &
single storey Extension

SITE

42 Fernhurst Close
Hayling Island

CLIENT

MIC K SADLER

SCALES 1:50 1:100


DATE

PP 04079718.




west elevation


External materials
to match exg house

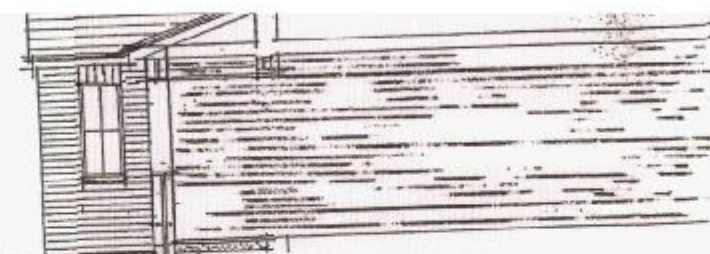


section

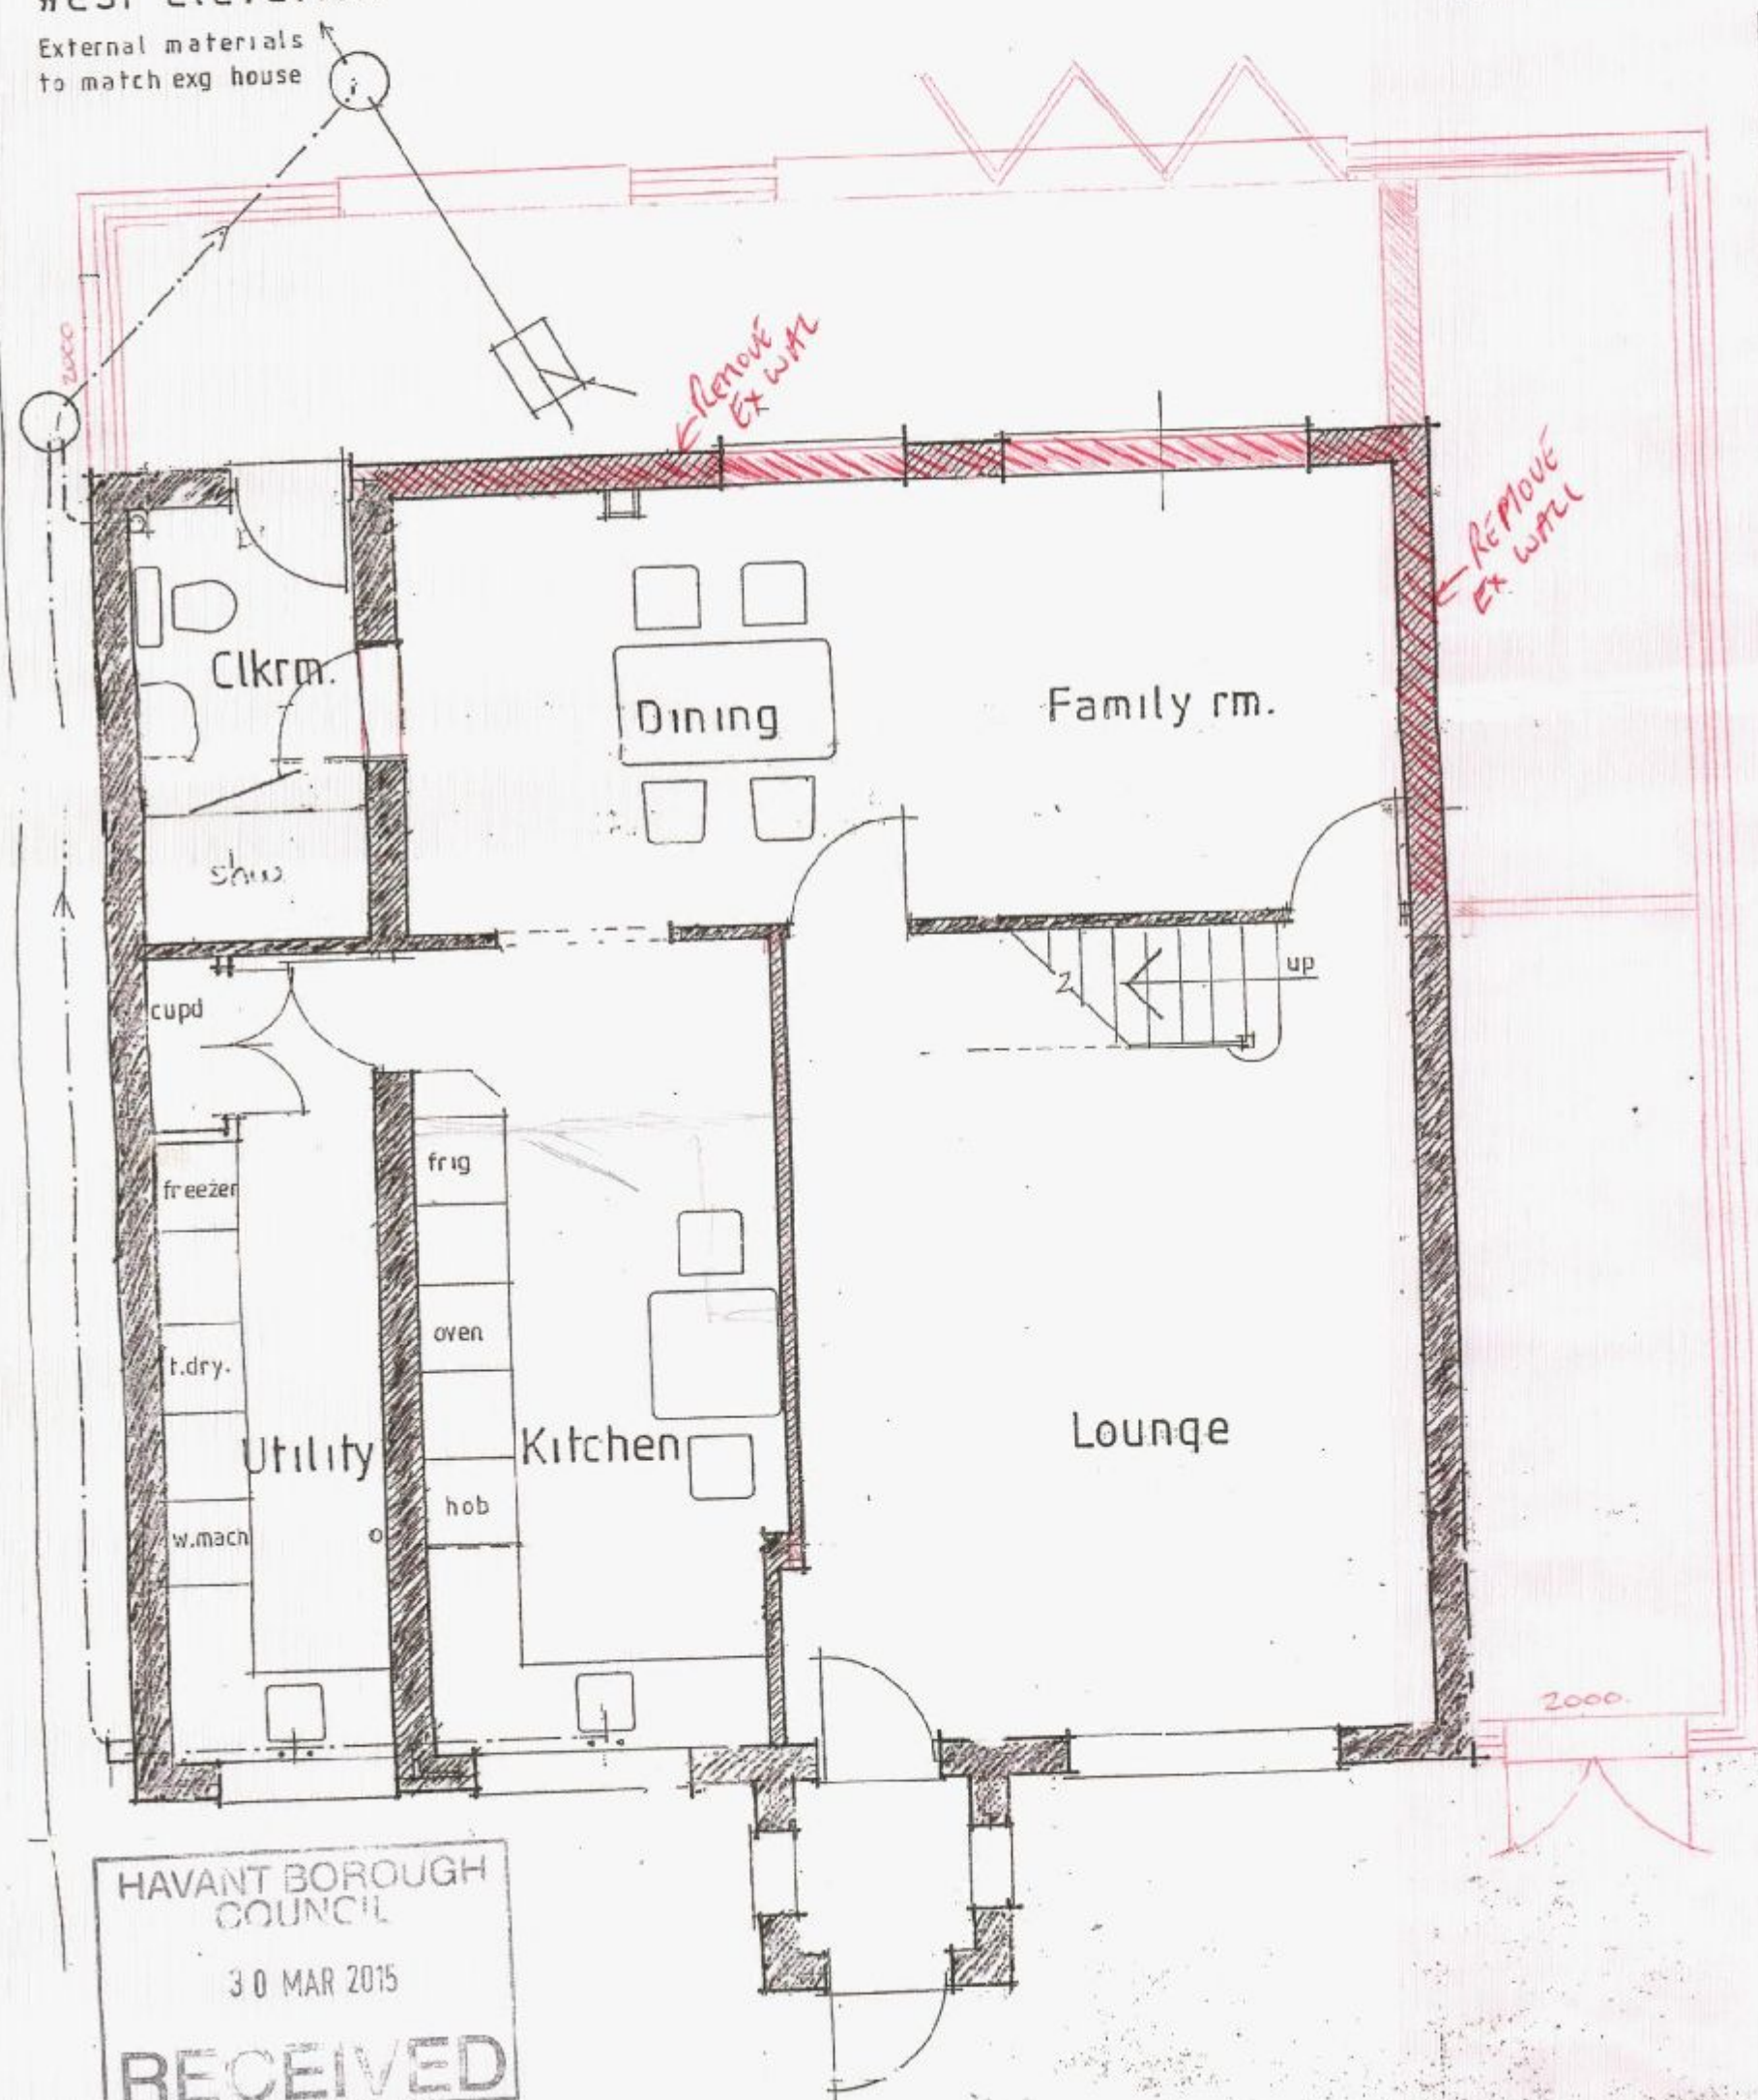

Ground floor plan

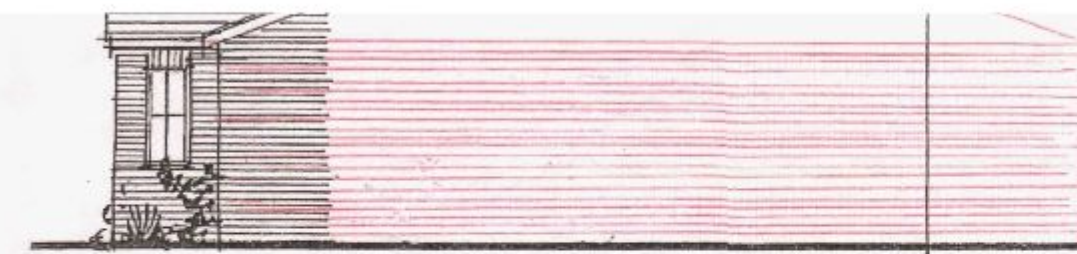

south

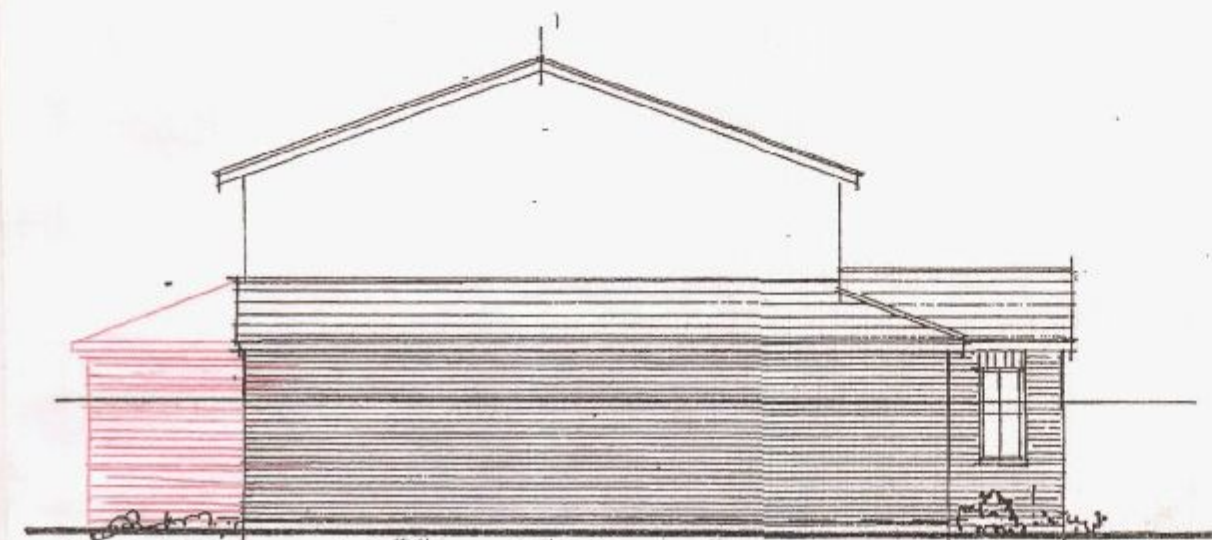

north



east

RL Rooflight.