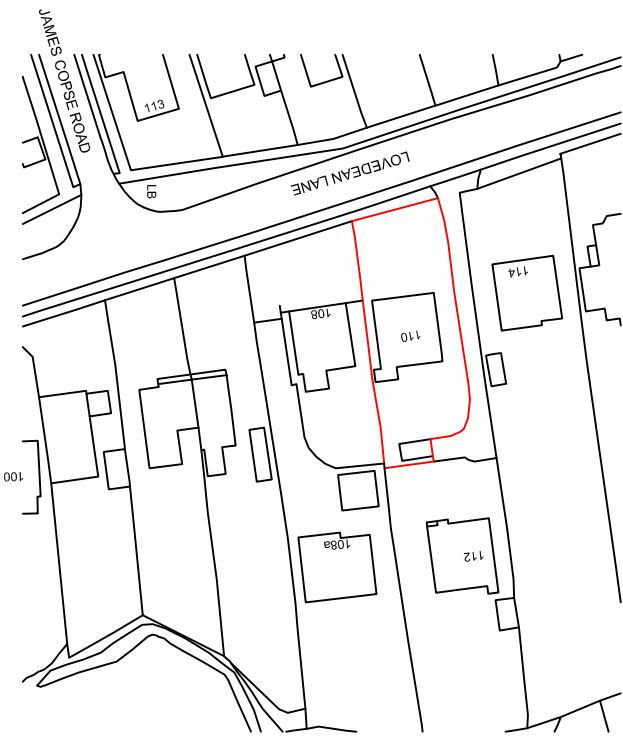


Your Home Plans Ltd
12 Bowes Hill, Rowlands Castle,
Hampshire, PO9 6BP
02392 413579
june@yourhomeplans.co.uk

110 LOVEDEAN LANE
WATERLOOVILLE
HAMPSHIRE
PO8 9SN

Location Map

Project Number:	110.OV-15	Drawing No:
Date:	10th MARCH 2016	01
Drawn By:	Your Home Plans Ltd	
Checked By:	JEG	Scale: 1:1250 A4