



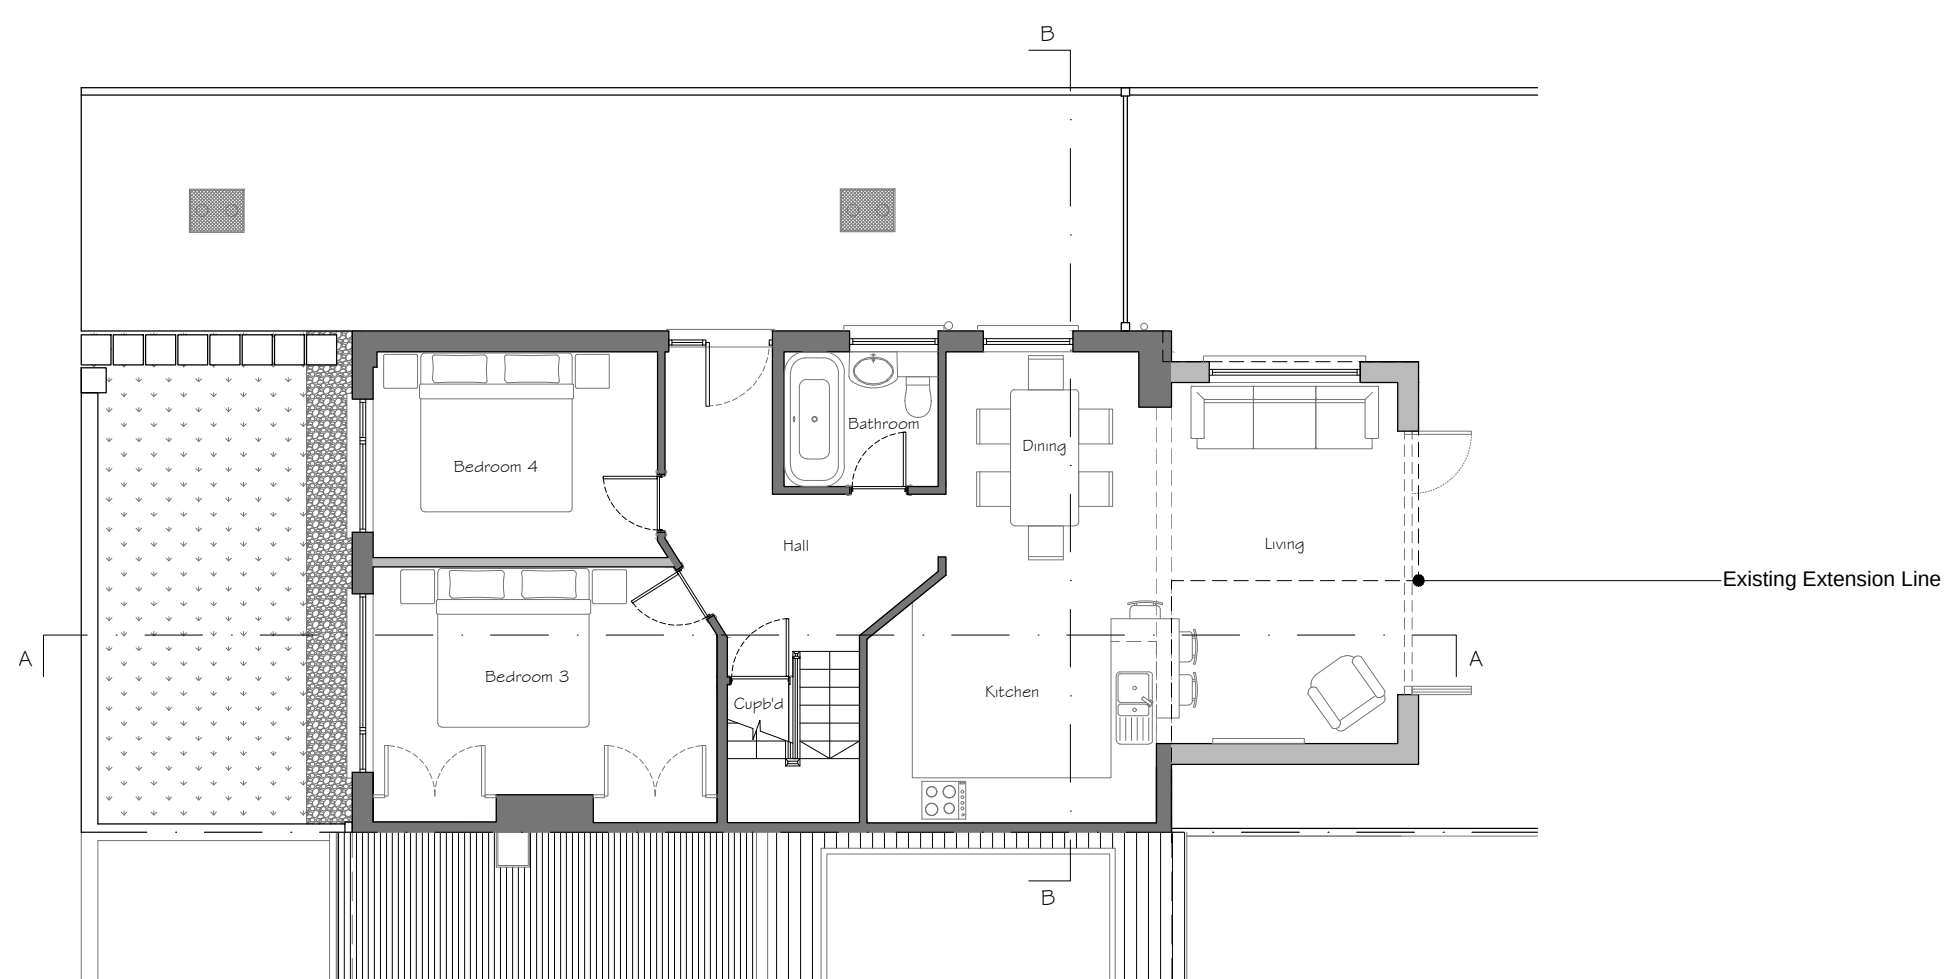

Existing Walls
New Walls

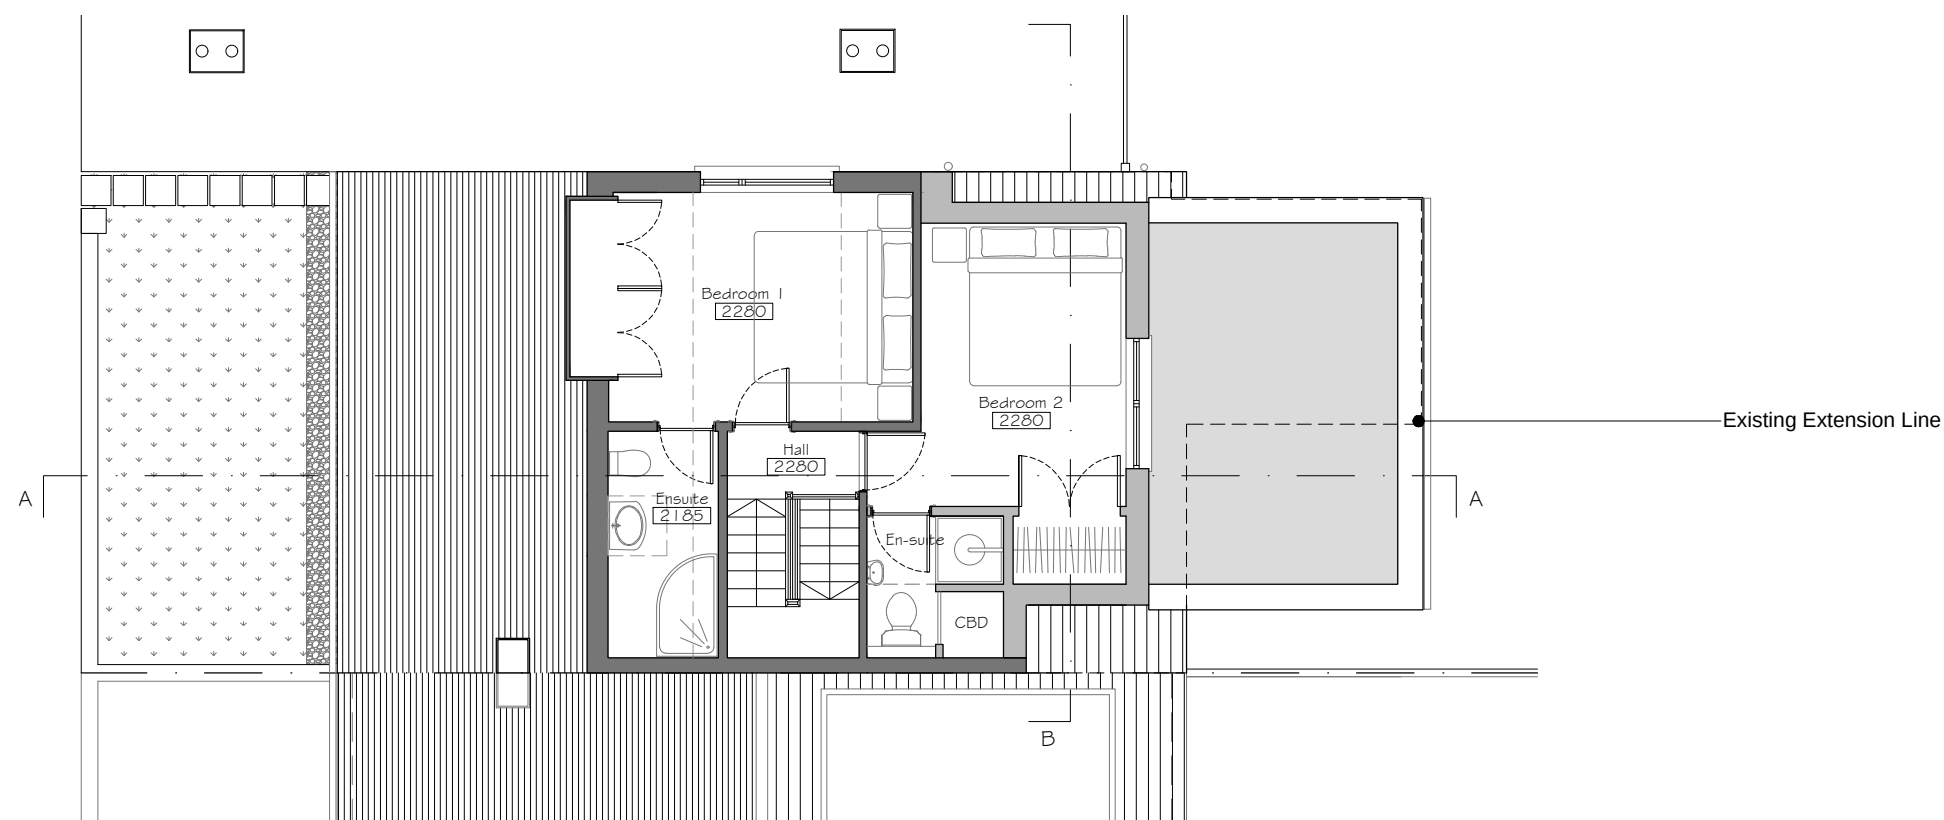

Existing Walls
New Walls

REVISIONS



© Crown copyright and database rights [2015]
Ordnance Survey 0100031673
© Local Government Information House Limited copyright and database rights [2015] 0100031673

REVISION:
B

Scale @ A3: 1:100
Date : © May 2015

DRAWING NUMBER:
204.P100_B

South Downs Office (iDraw)
51 Catherington Lane, Horndean, Hants, PO8 9HT.
Tel: 02392 346 530



E: info@designteamstudios.com
W: www.designteamstudios.com