



WAITROSE

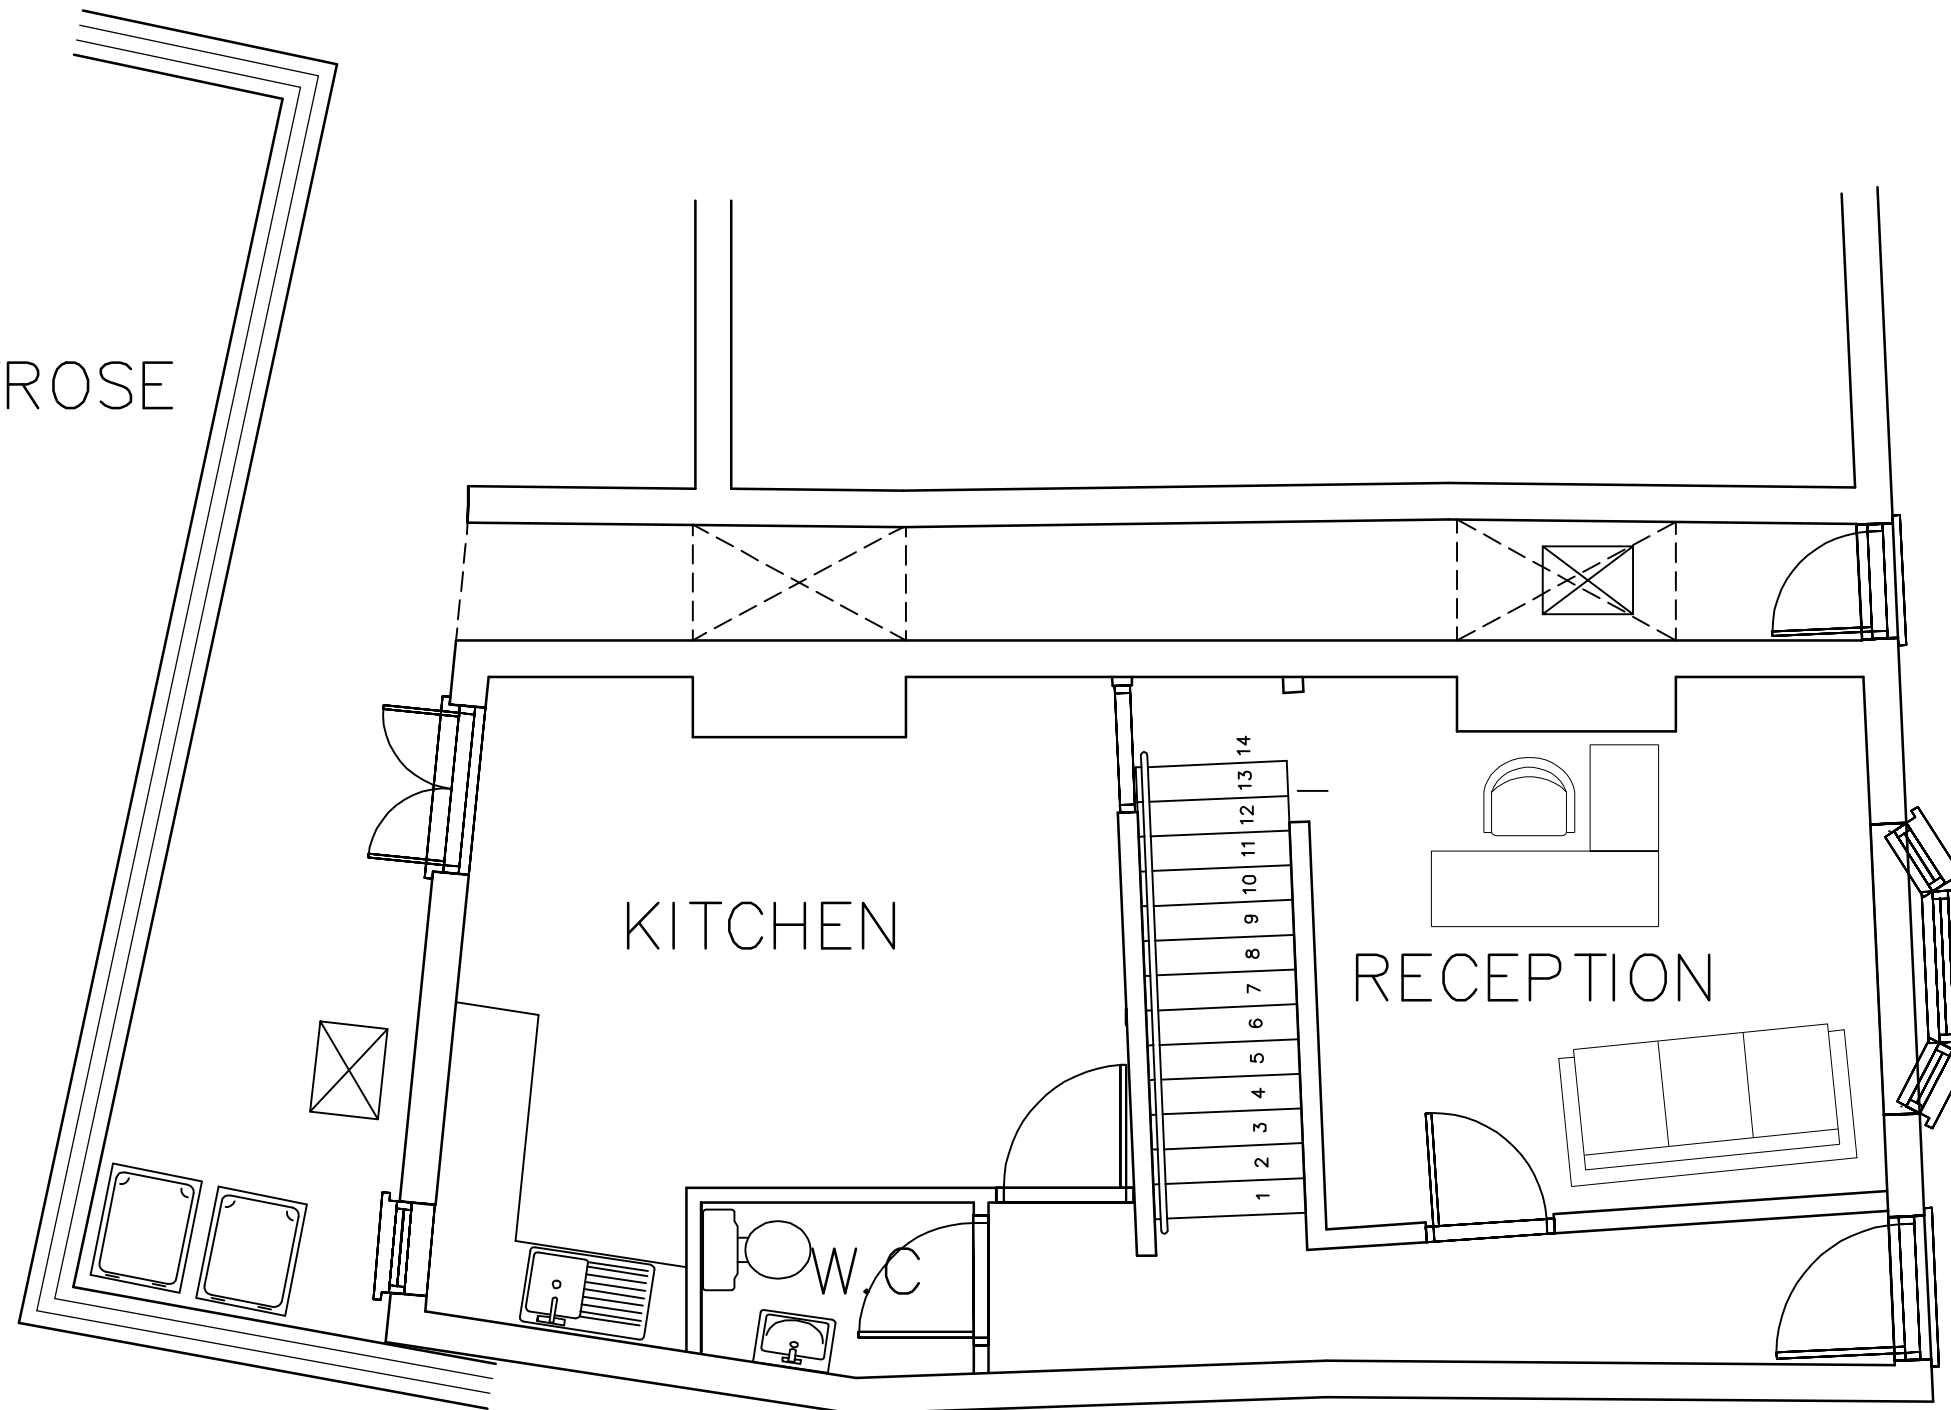

GROUND

11 The Pallant
Havant
P09 1BE
EXISTING
PLANS

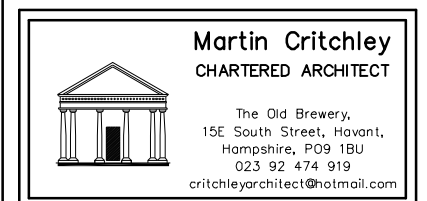

Scale 1 : 50
Drawn MHC/JVM
Date 09/03/16

Revisions

metres

10

0629-211⁰