



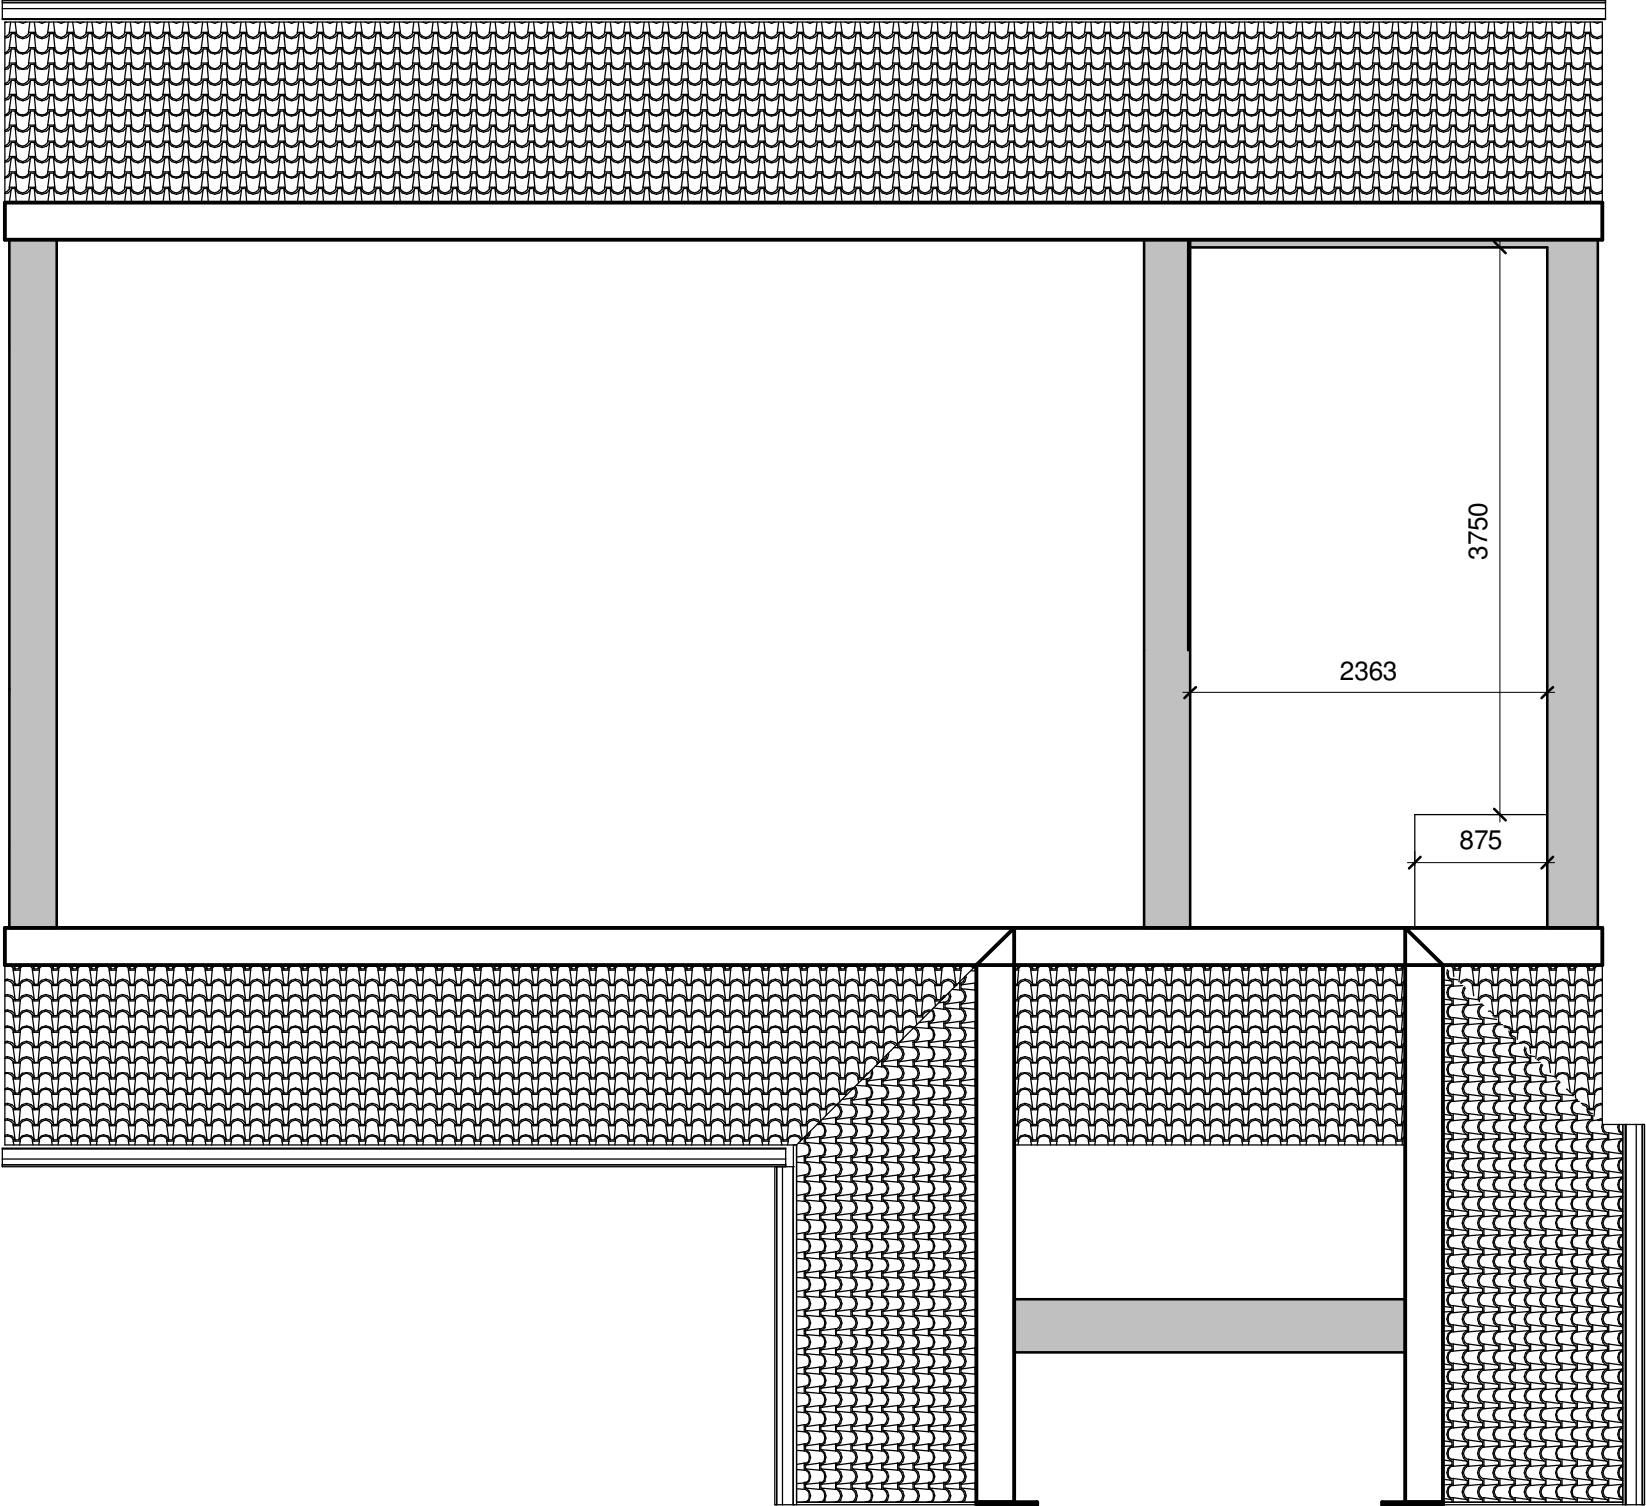

**Mezzanine**  
1 : 50

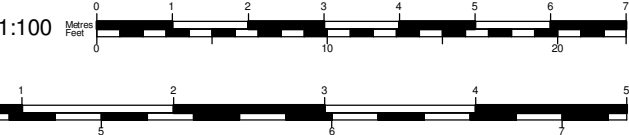

[www.yourhomeplans.co.uk](http://www.yourhomeplans.co.uk)

**Tel: 0800 6127 664**    **Your Home Plans**



These drawings are for approval purposes. Materials and products should not be ordered based on dimensions of drawings as errors may occur along existing building lines. All measurements and supporting elements are to be checked on site.

Mr & Mrs Meades  
25 Castle Avenue  
Warblington  
Hampshire  
PO9 2RY

| Mezzanine      |                |             |        |
|----------------|----------------|-------------|--------|
| Project number | 25CAS-15       | <b>A105</b> |        |
| Date           | 18th June 2015 |             |        |
| Drawn by       | June Grinstead |             |        |
| Checked by     | Checker        | Scale       | 1 : 50 |