


GROUND

Broad Oak  
Copse Lane  
Hayling Island

PROPOSED GROUND  
FLOOR PLAN

Revisions  
A.

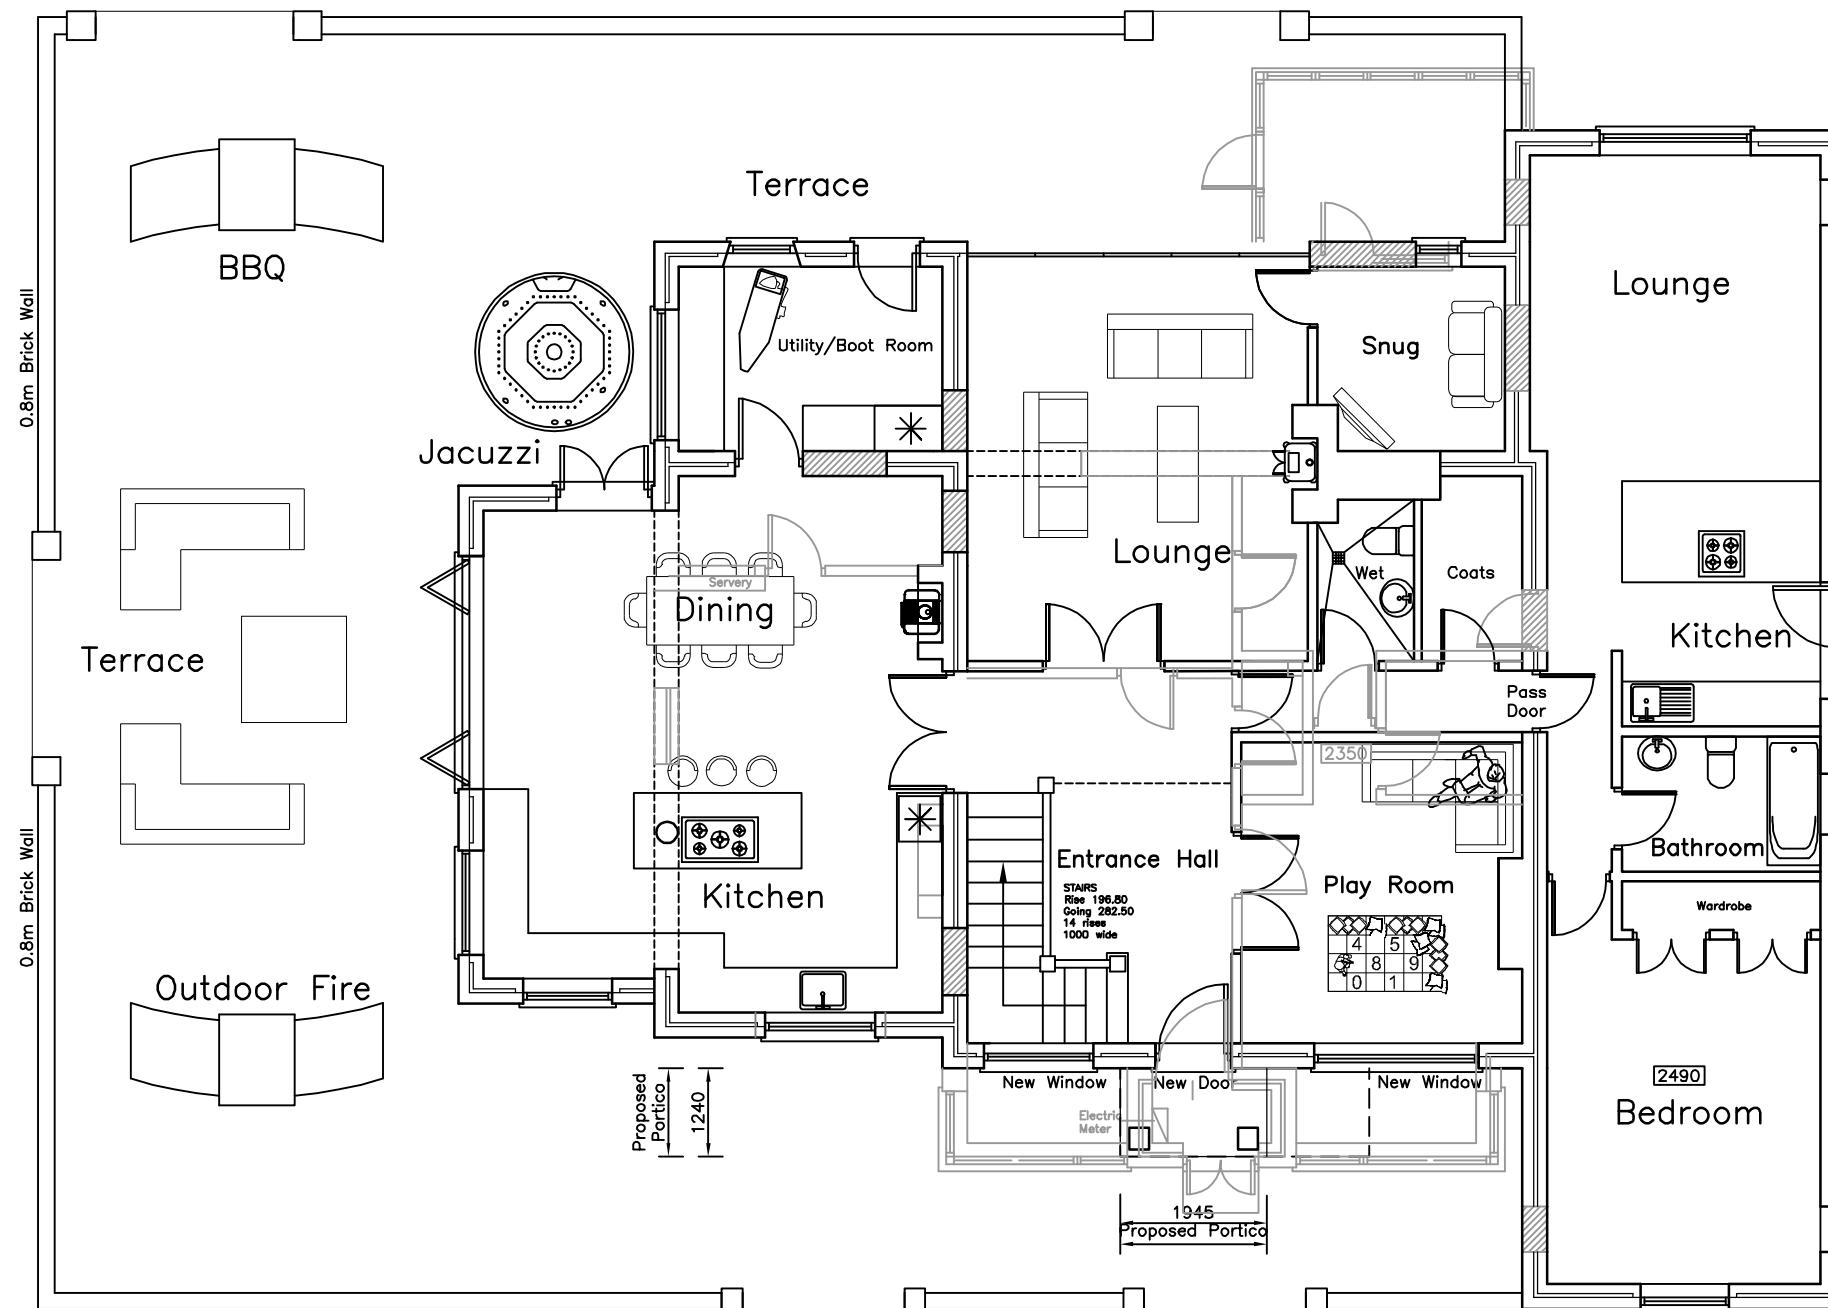

Scale A3 = 1:100  
Drawn SAR/ELR  
Date 26/08/16

1413-411<sup>0</sup>