



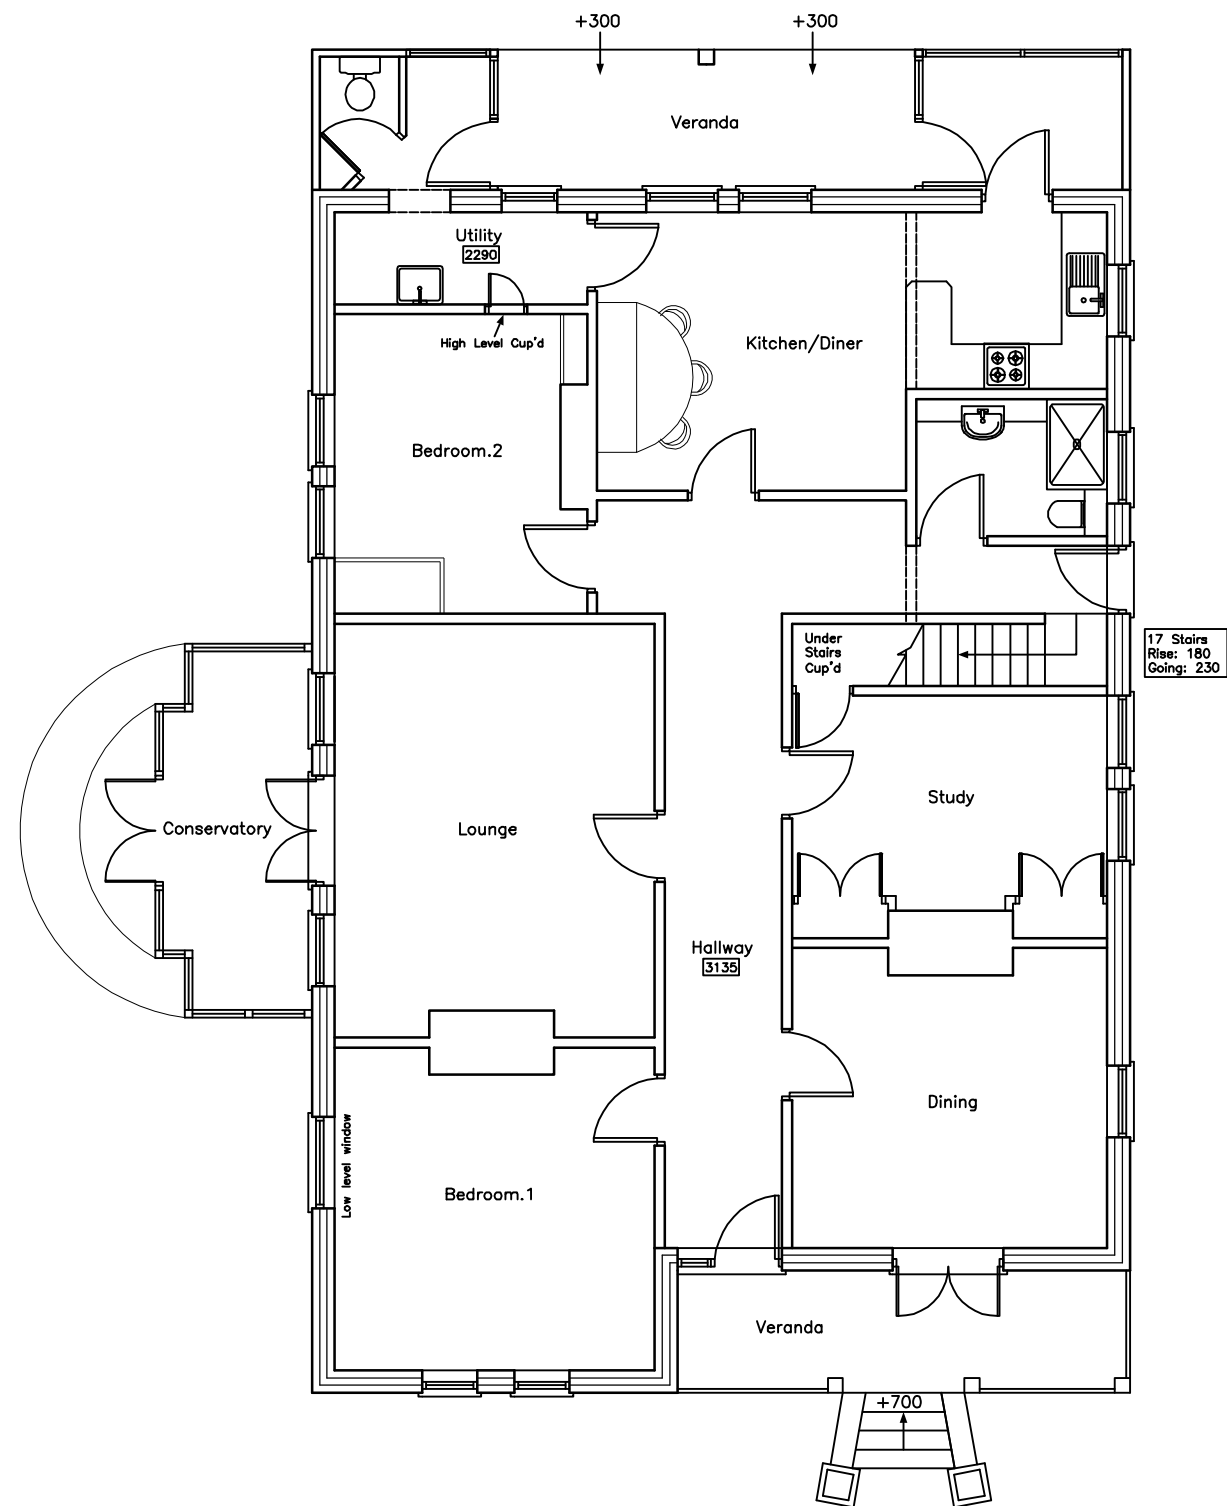

GROUND

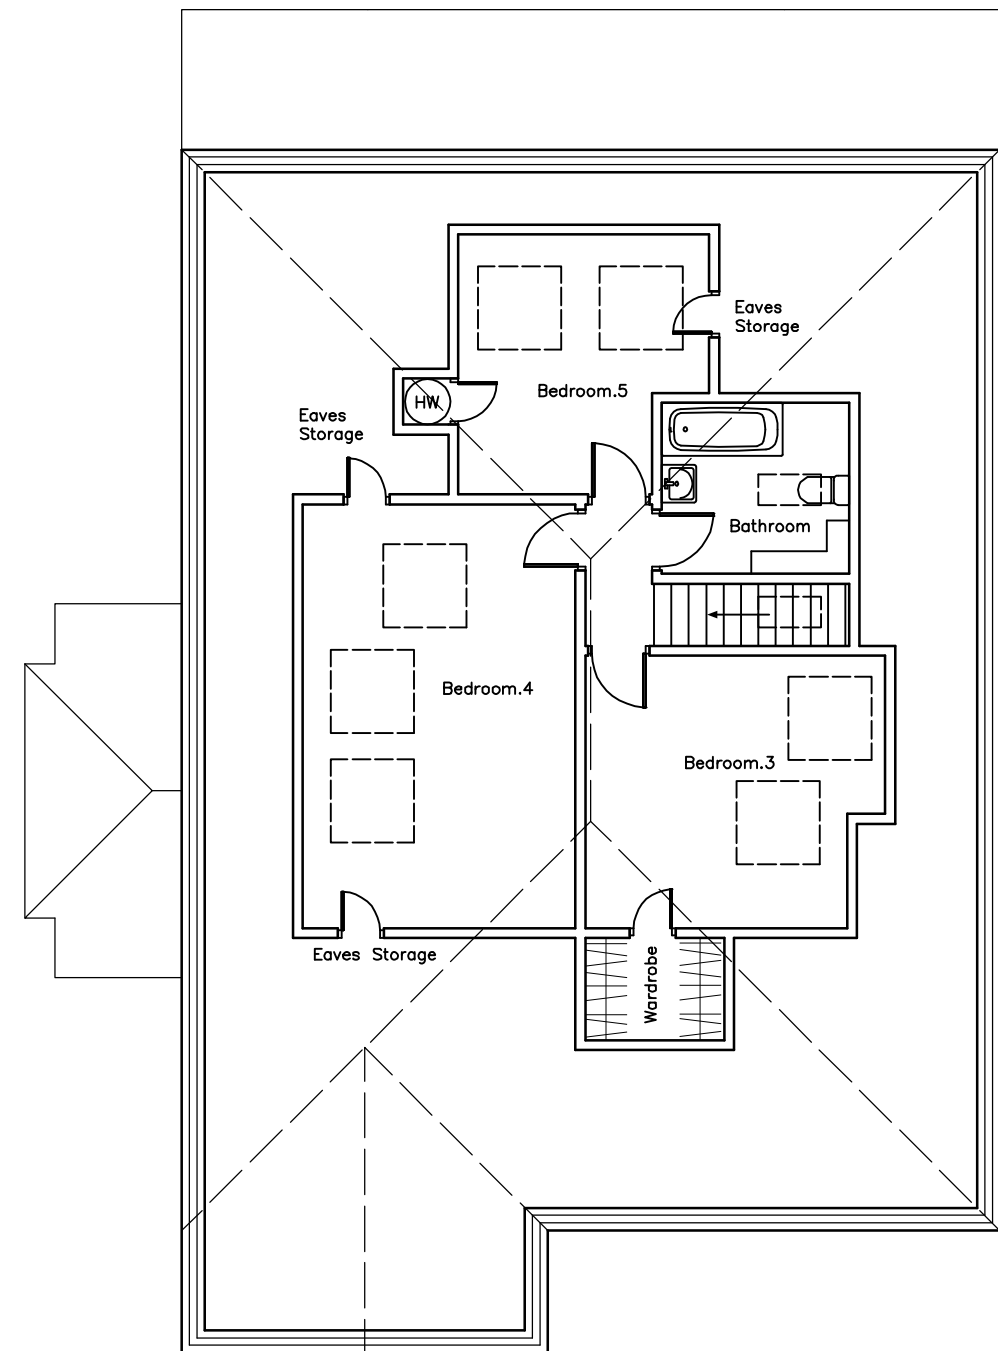


FIRST

21 Grove Road
Havant
PO9 1AR

SURVEY PLANS

Revisions
A.

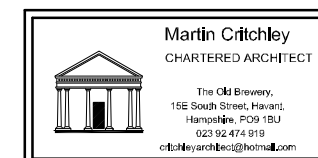

Scale A3 = 1:100
Drawn SAR
Date 25/01/16

1607-202⁰

metres

10

20

30