



Walls MgO SIP panel, white K-Rend lower & natural vertical cedar upper
Roof Grey EDPK laid level with syphonic central mg
Openings Grey PPC & softwood core composite with low-E triple glazing
Landscape Tarmac courtyard, timber sleeper planters with defensive planting
Staircase Galvanized metal stair with rod balustrade.


EXISTING GROUND FLOOR

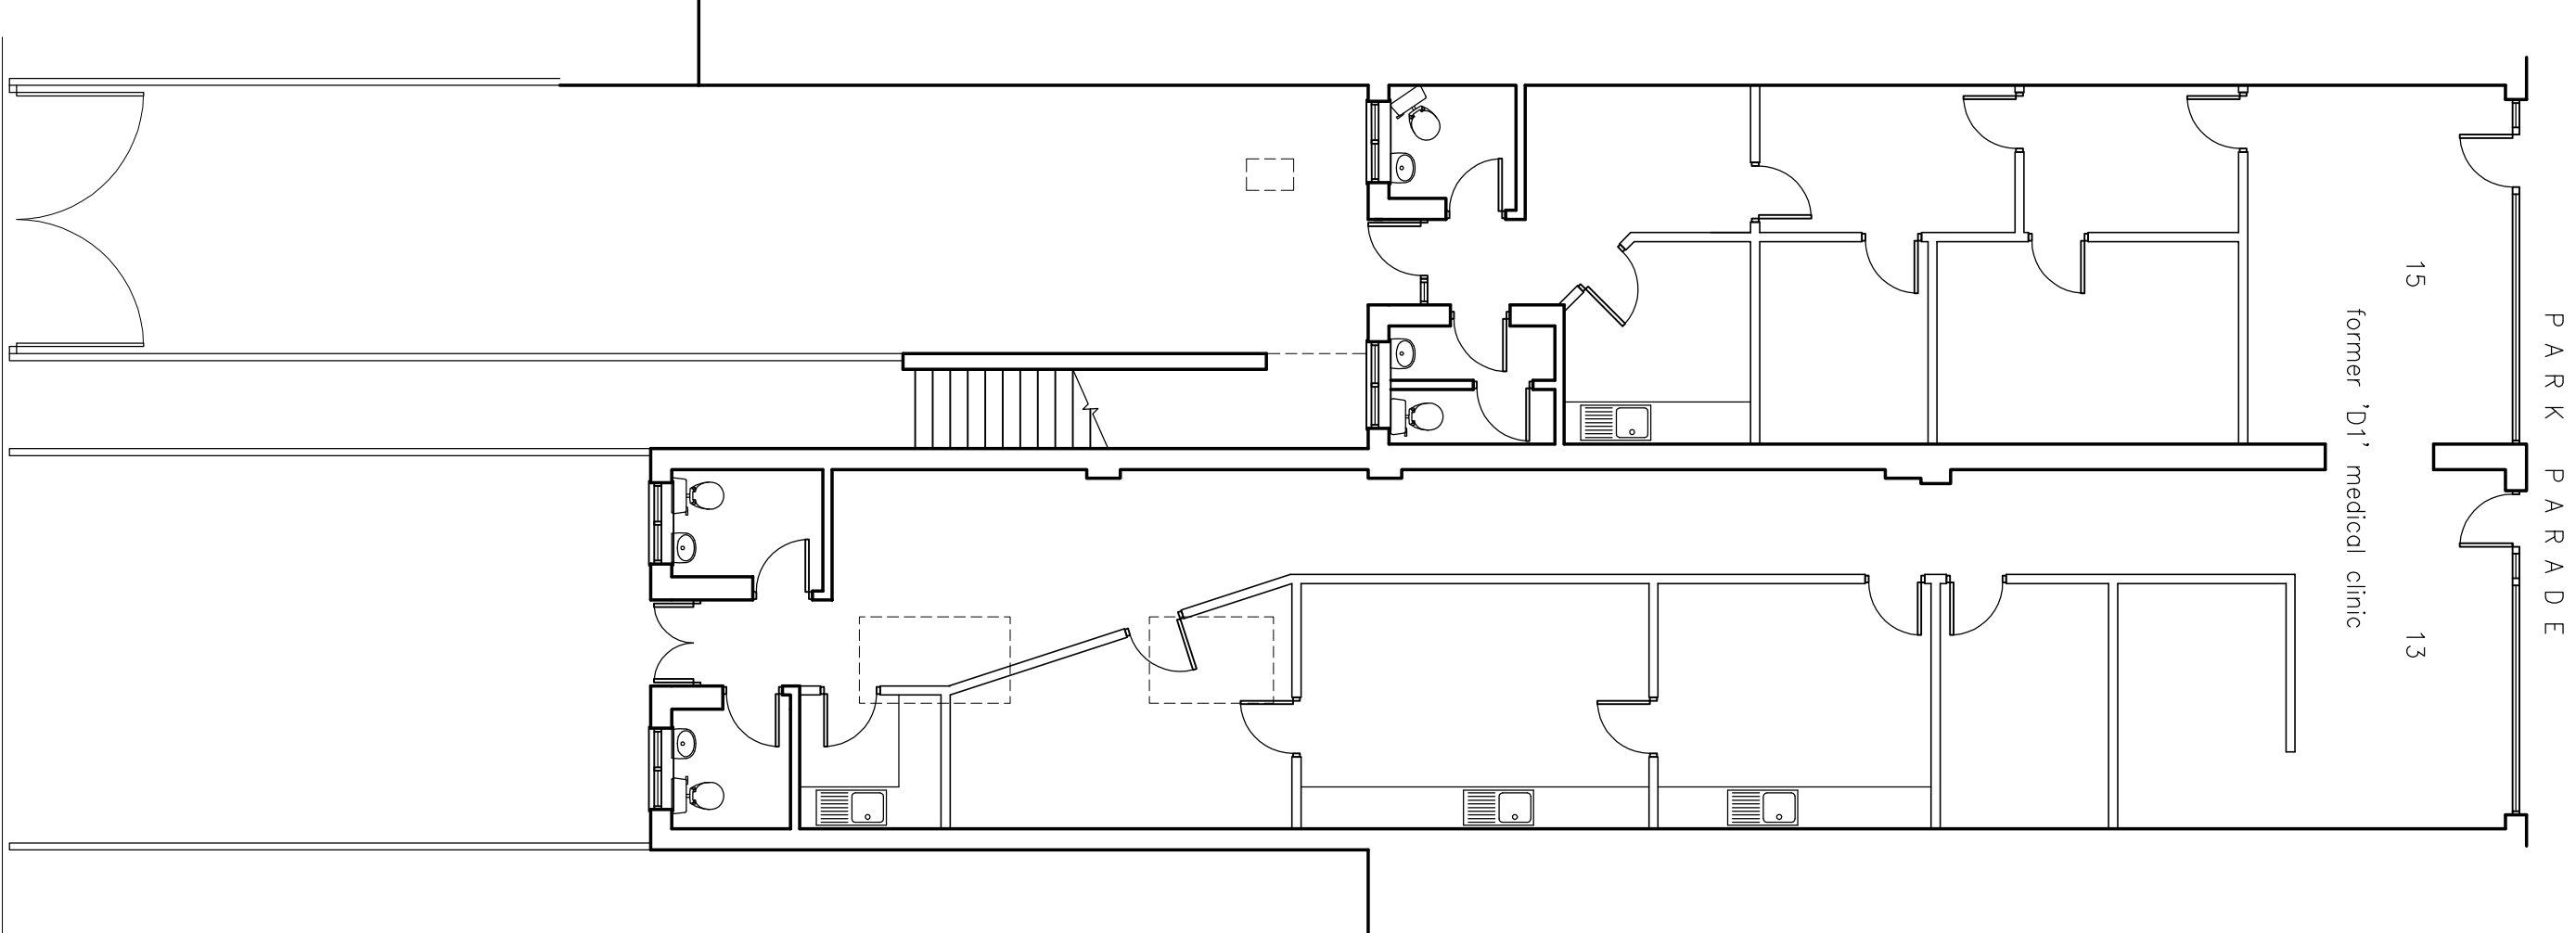


EXISTING ROOF / FIRST FLOOR

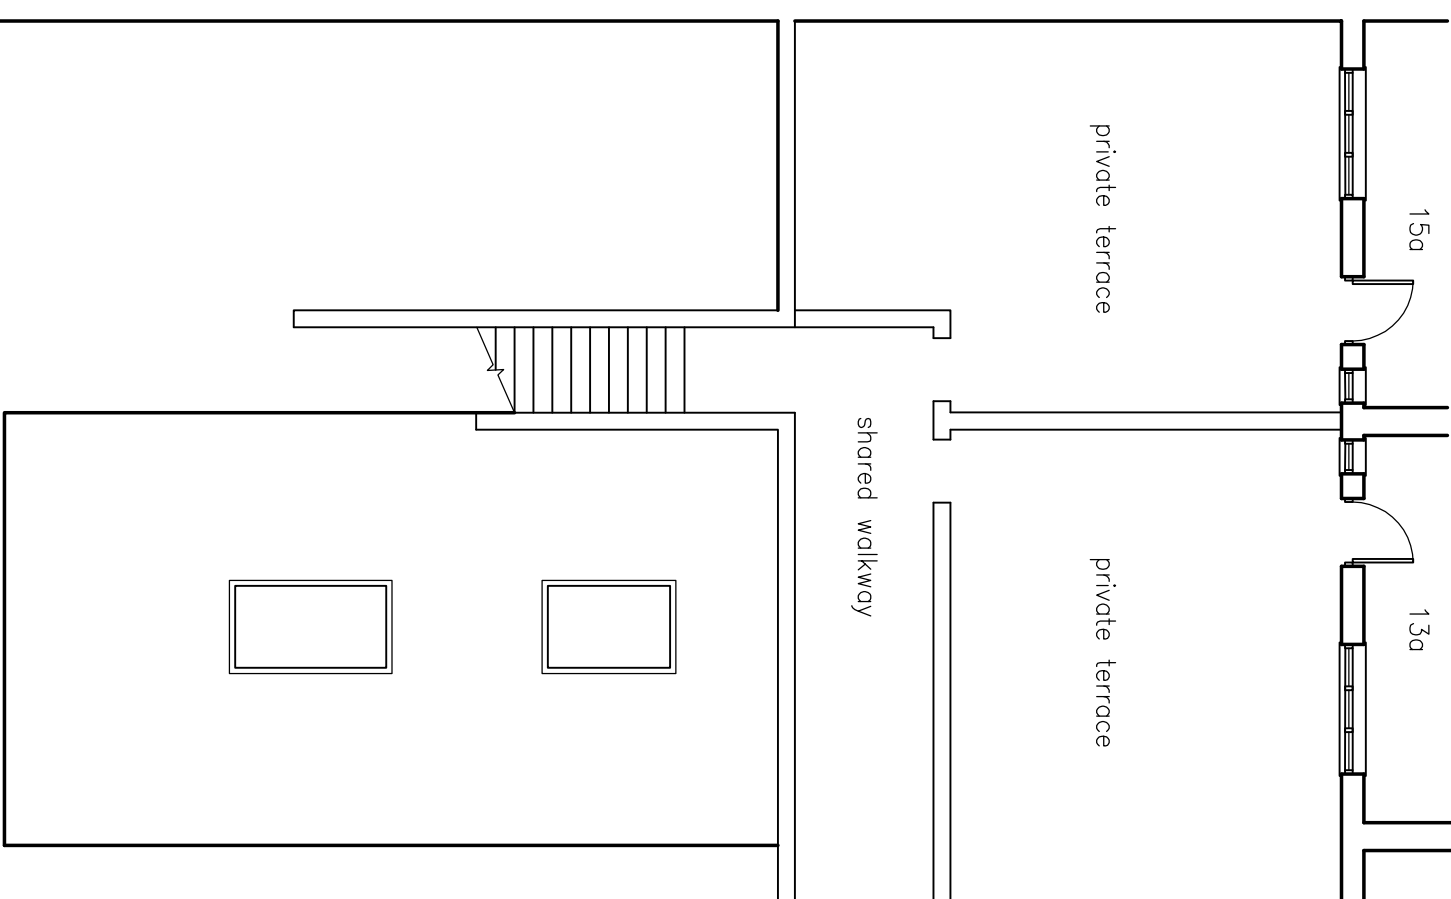


PROPOSED GROUND FLOOR

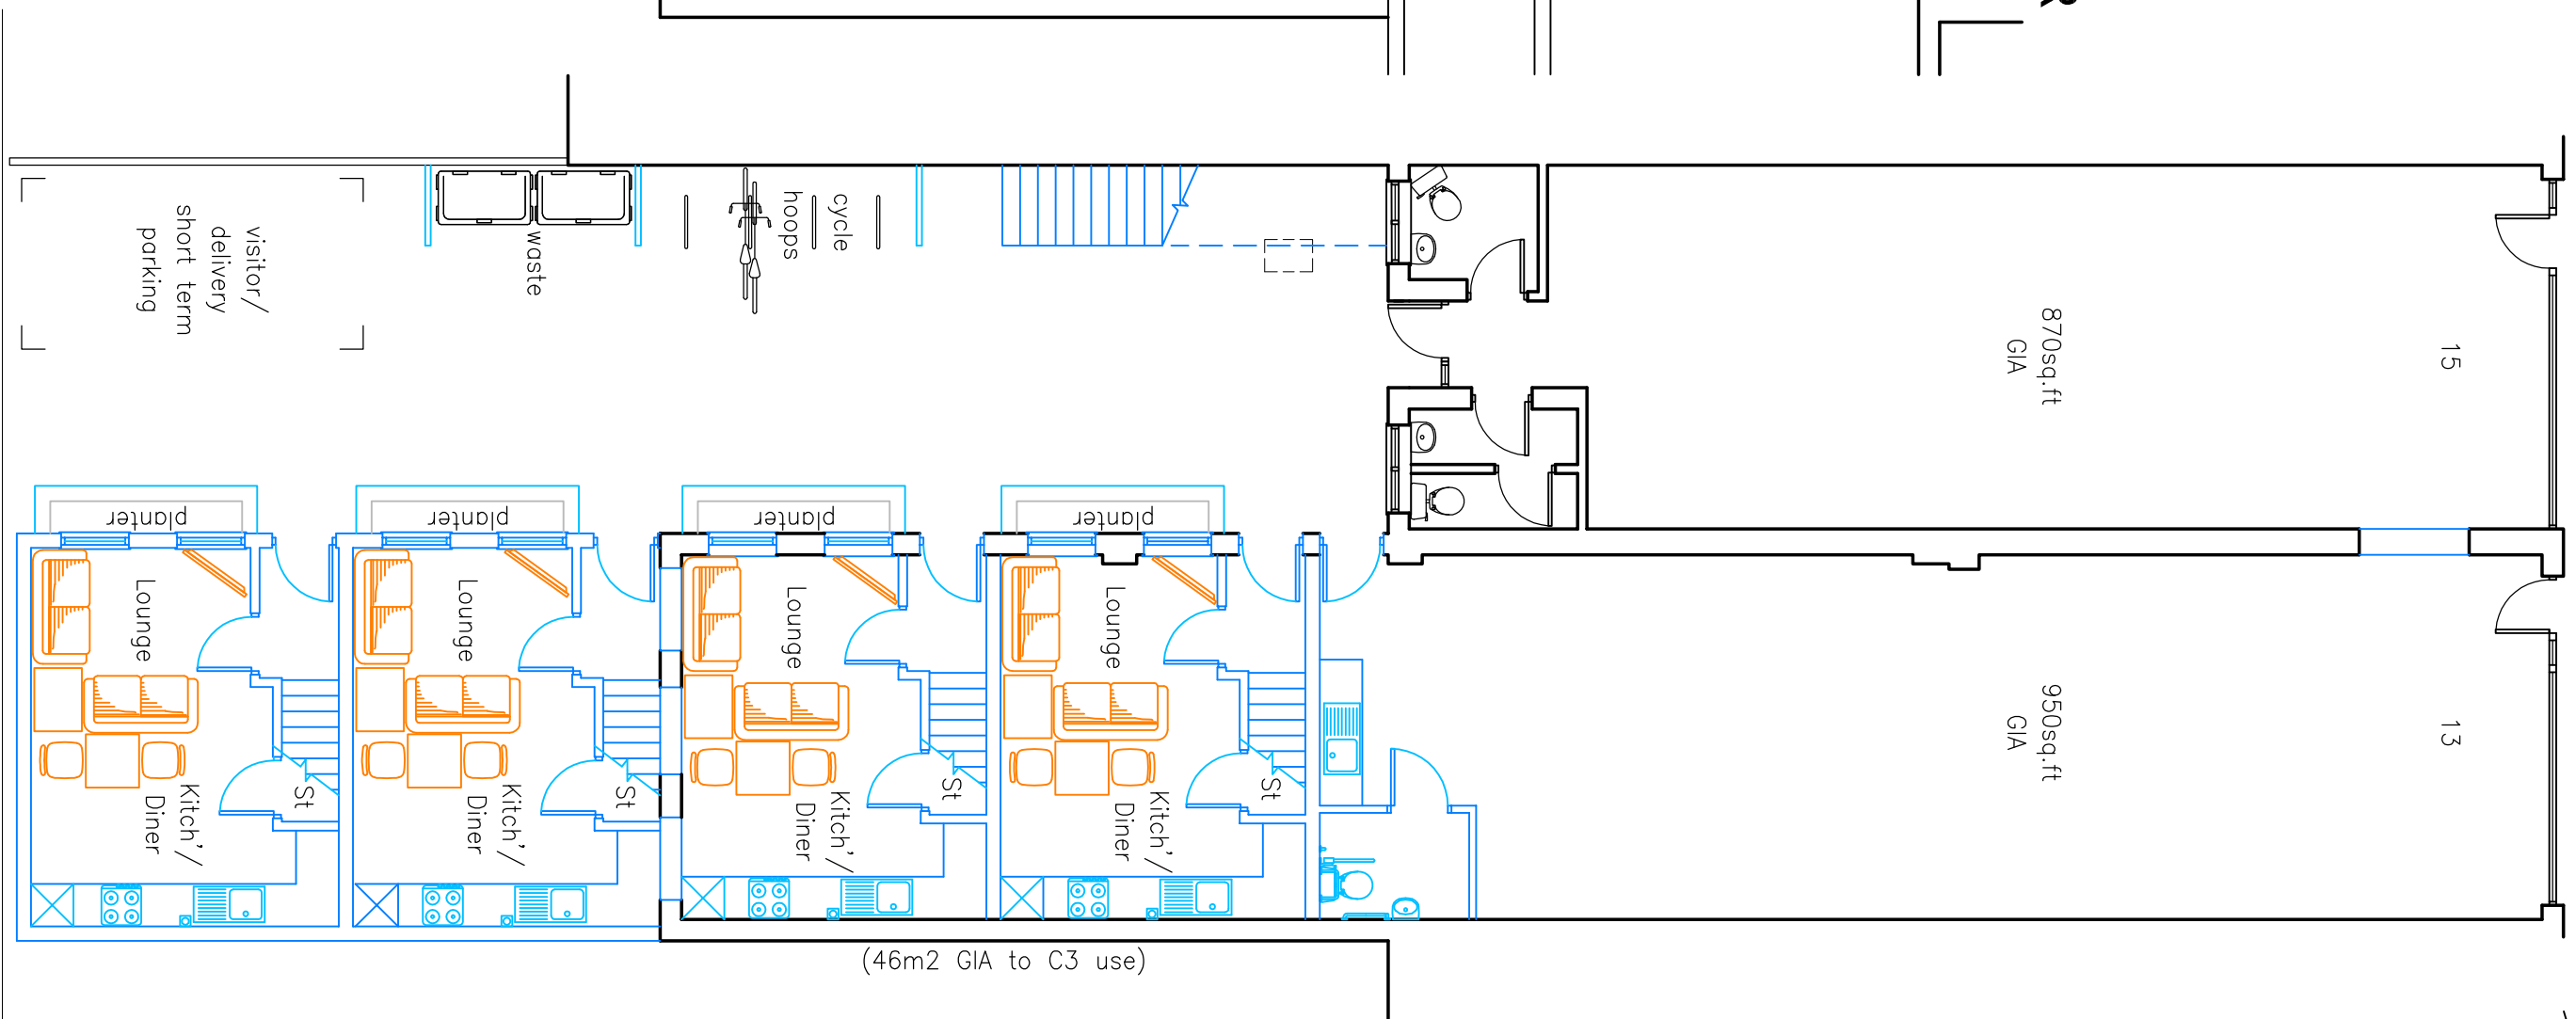


PROPOSED FIRST FLOOR

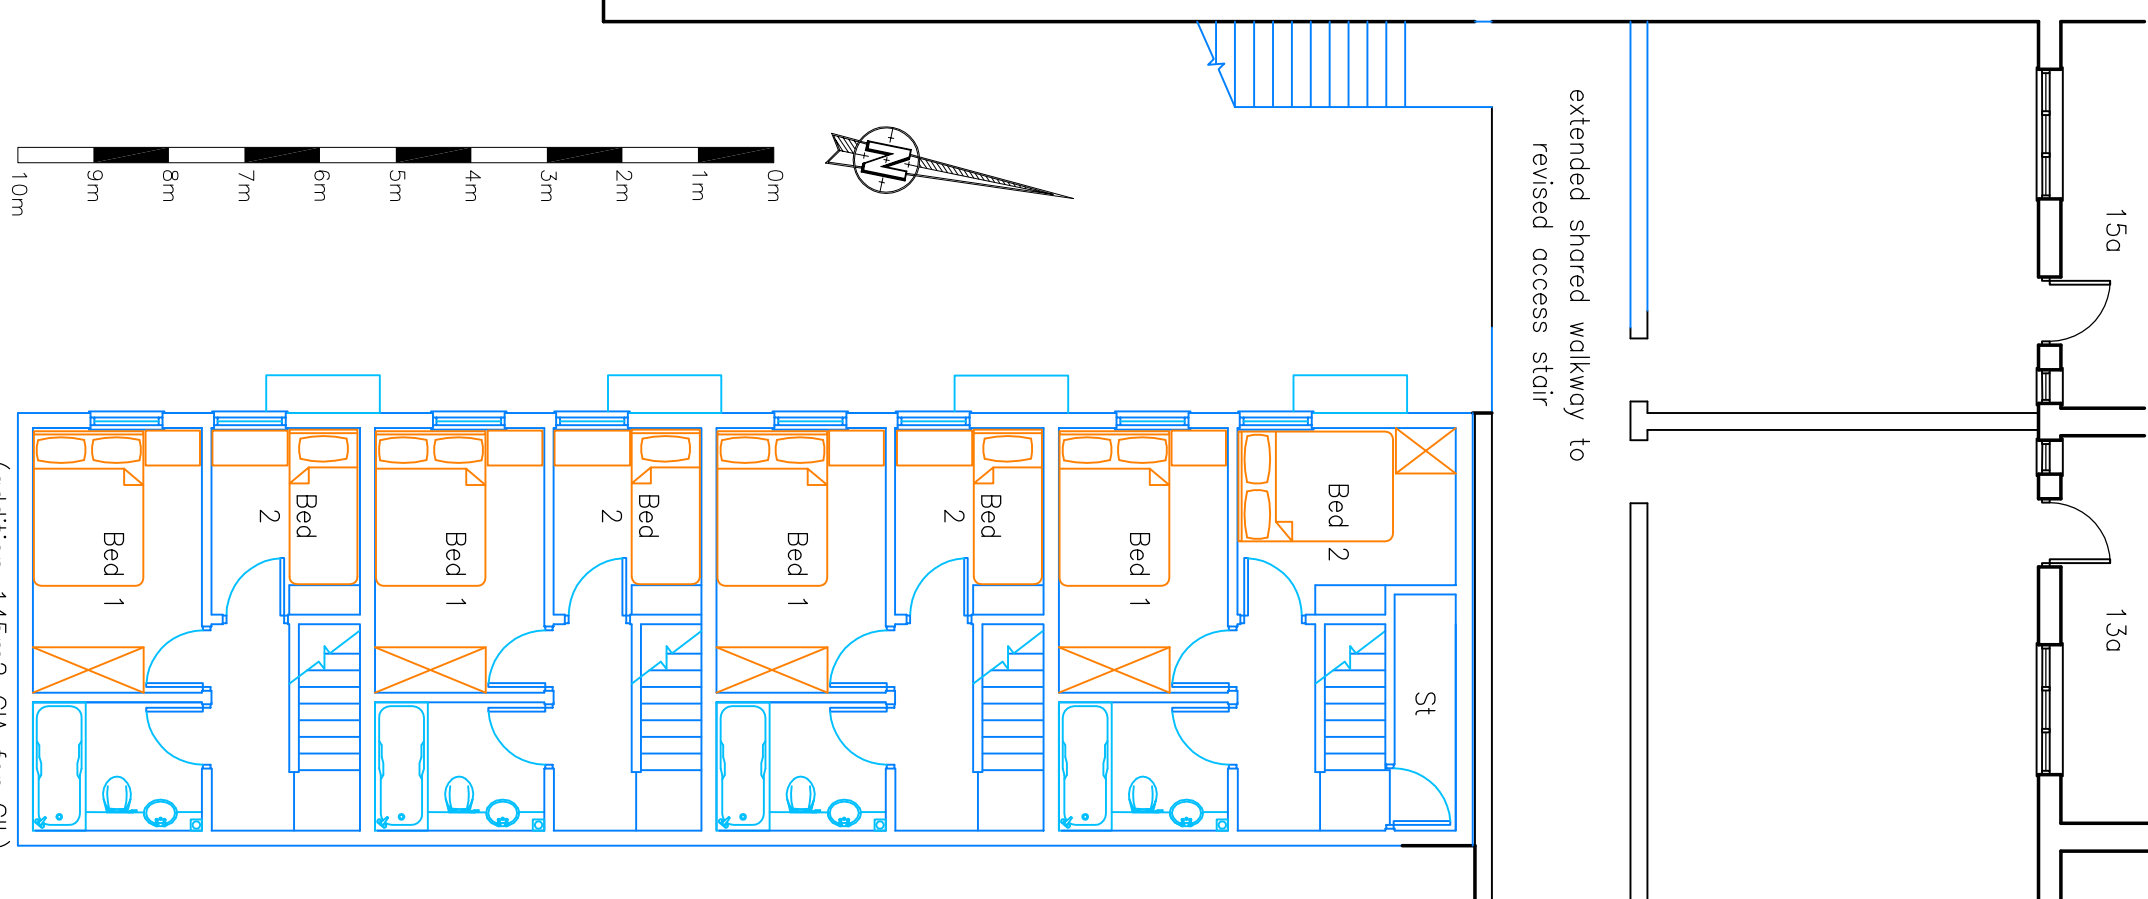


PROPOSED SIDE SECTIONAL ELEVATION (WEST)

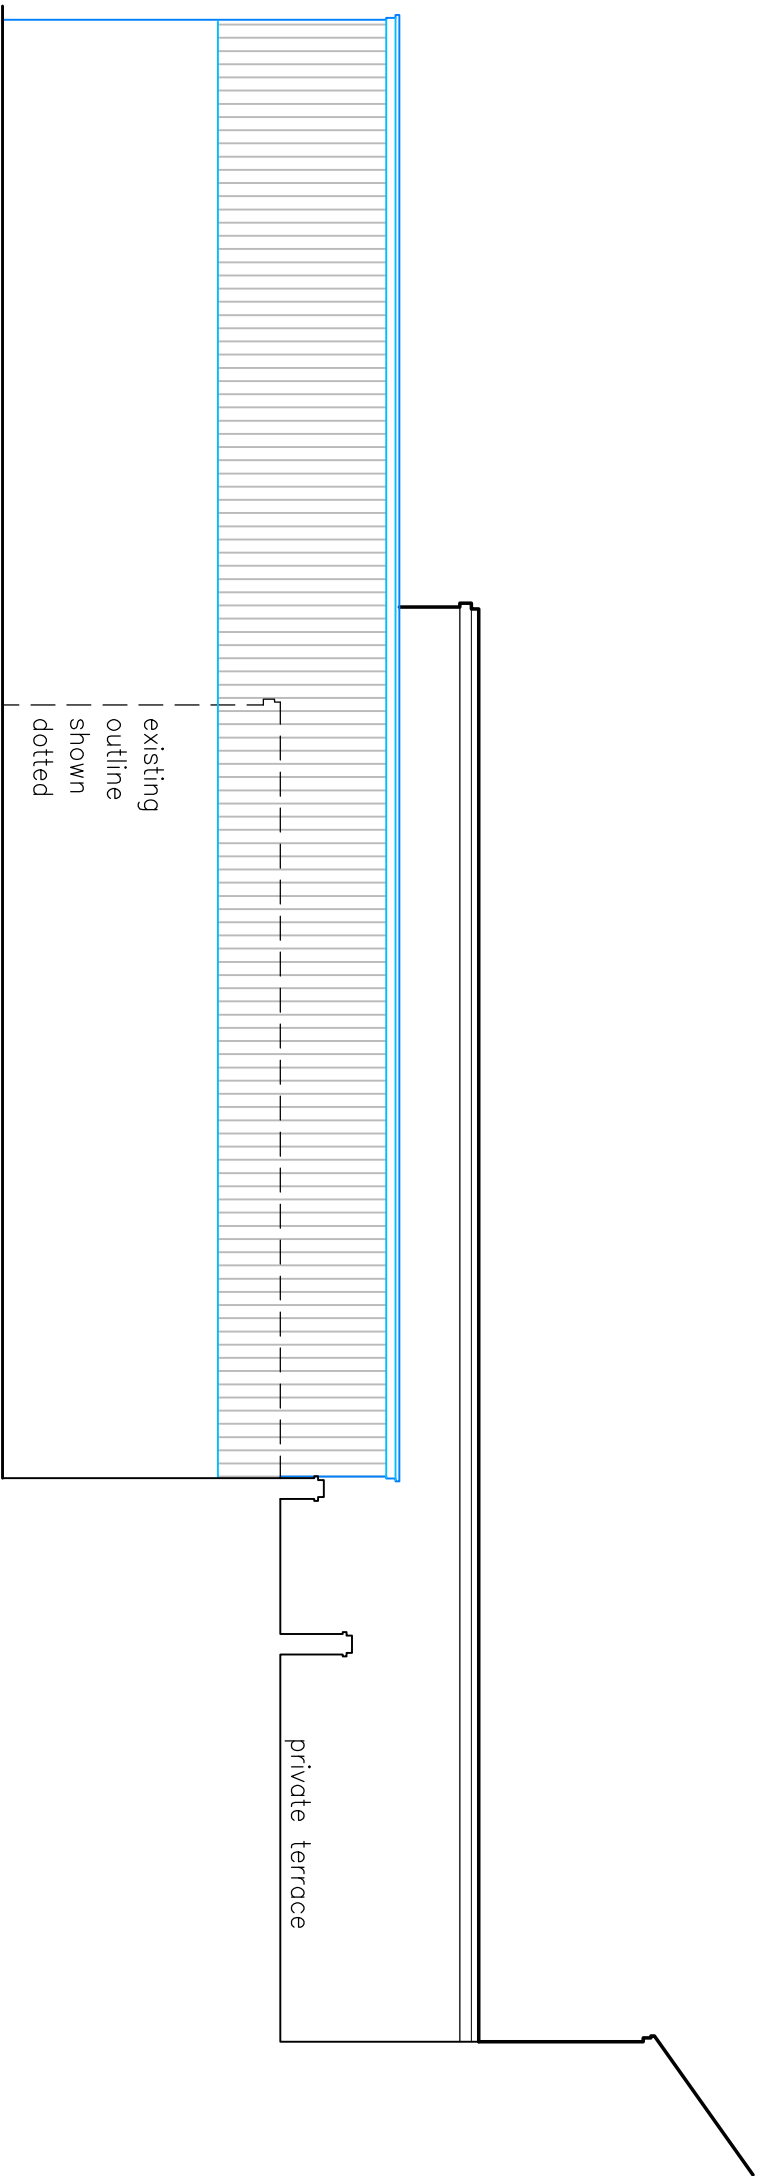


EXISTING SIDE SECTIONAL ELEVATION (EAST)

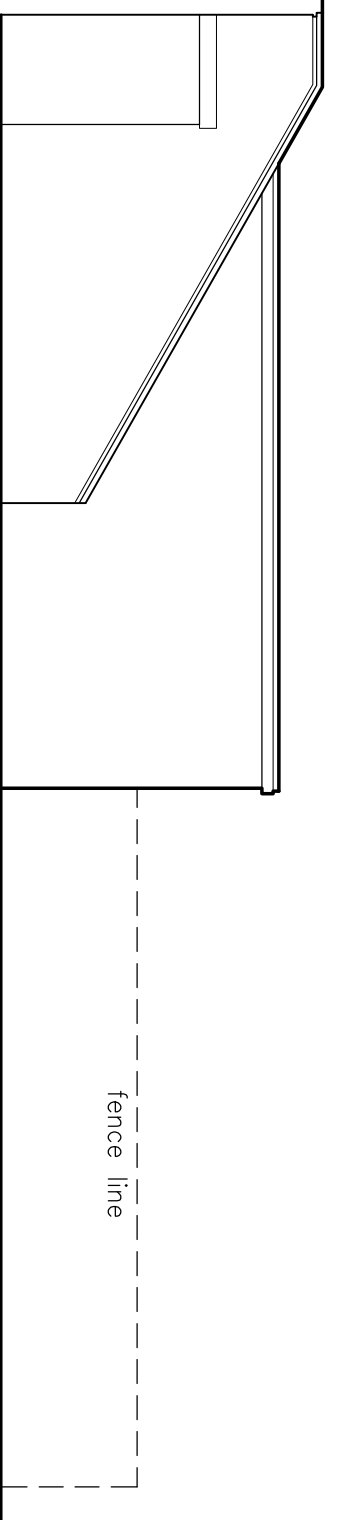



PROPOSED SIDE SECTIONAL ELEVATION (EAST)

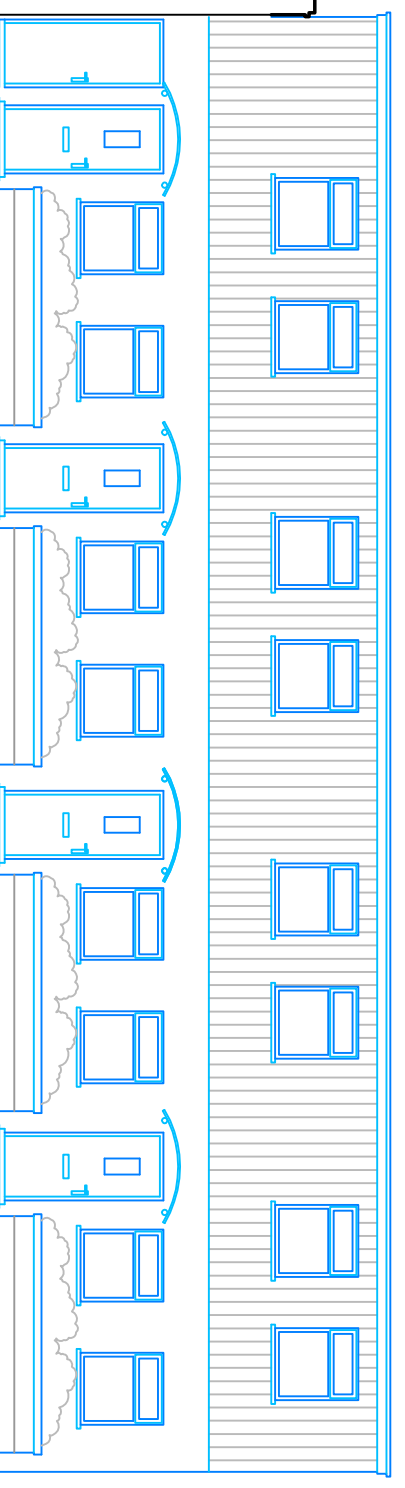

EXISTING REAR ELEVATION (NORTH)

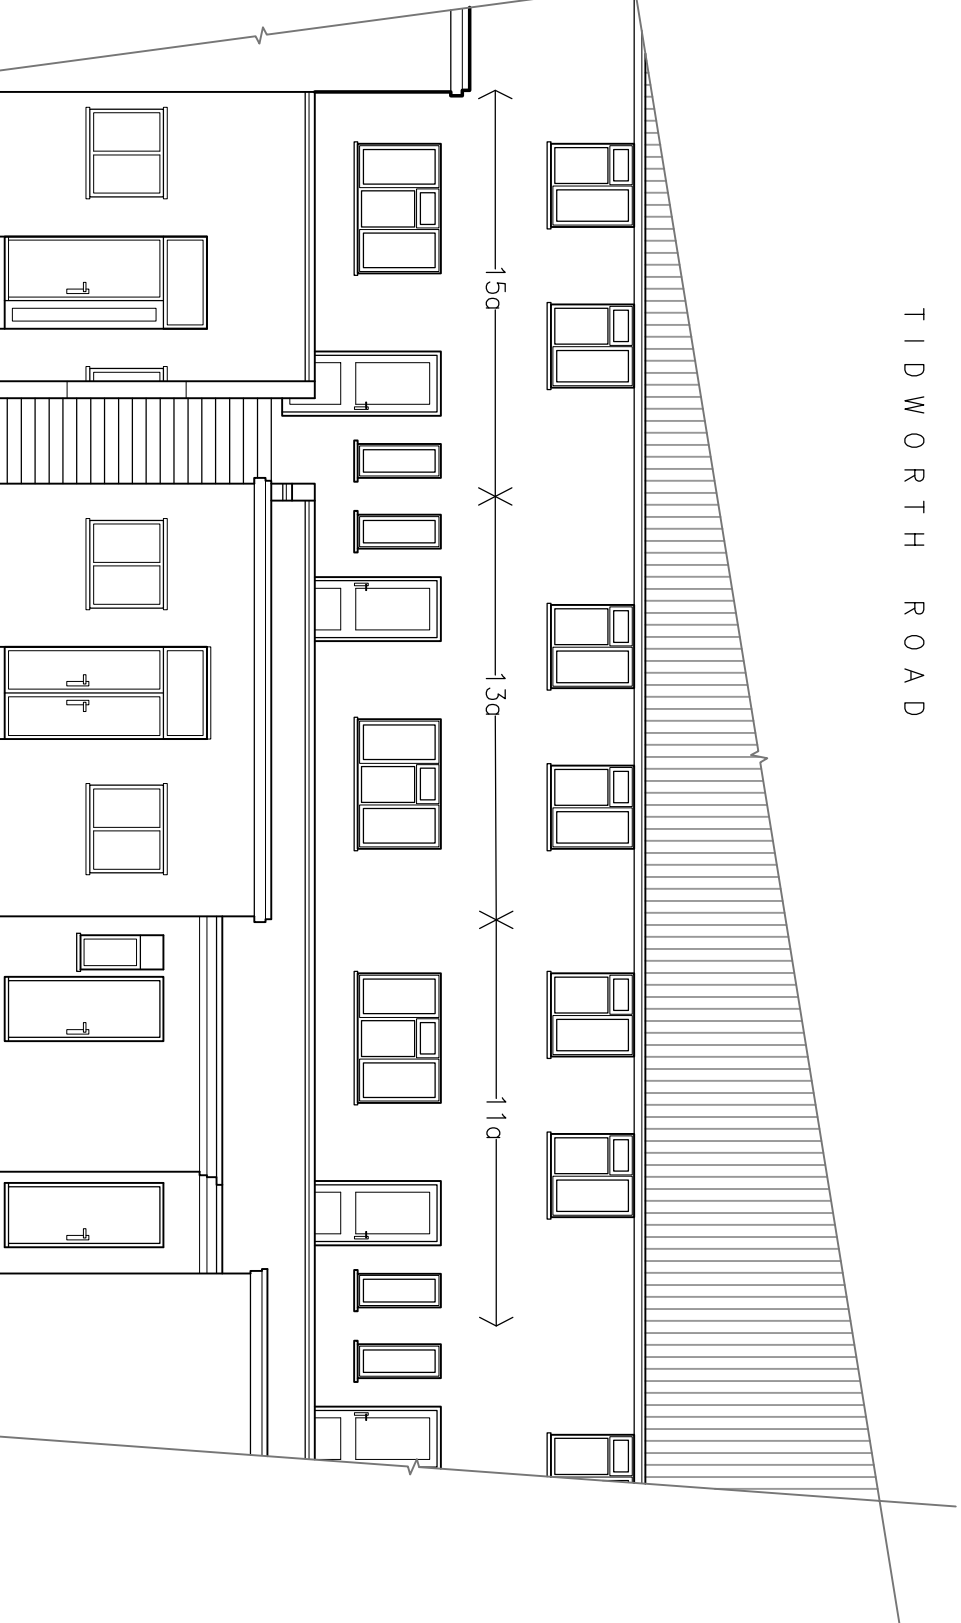

PROPOSED REAR ELEVATION (NORTH)

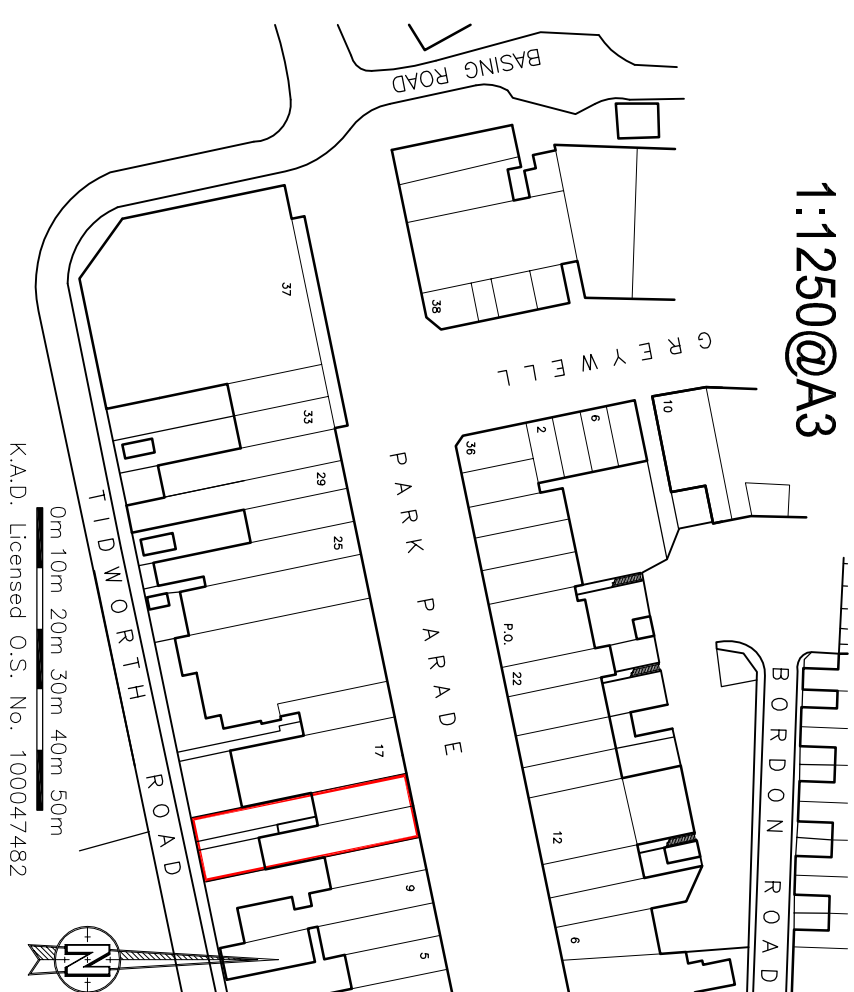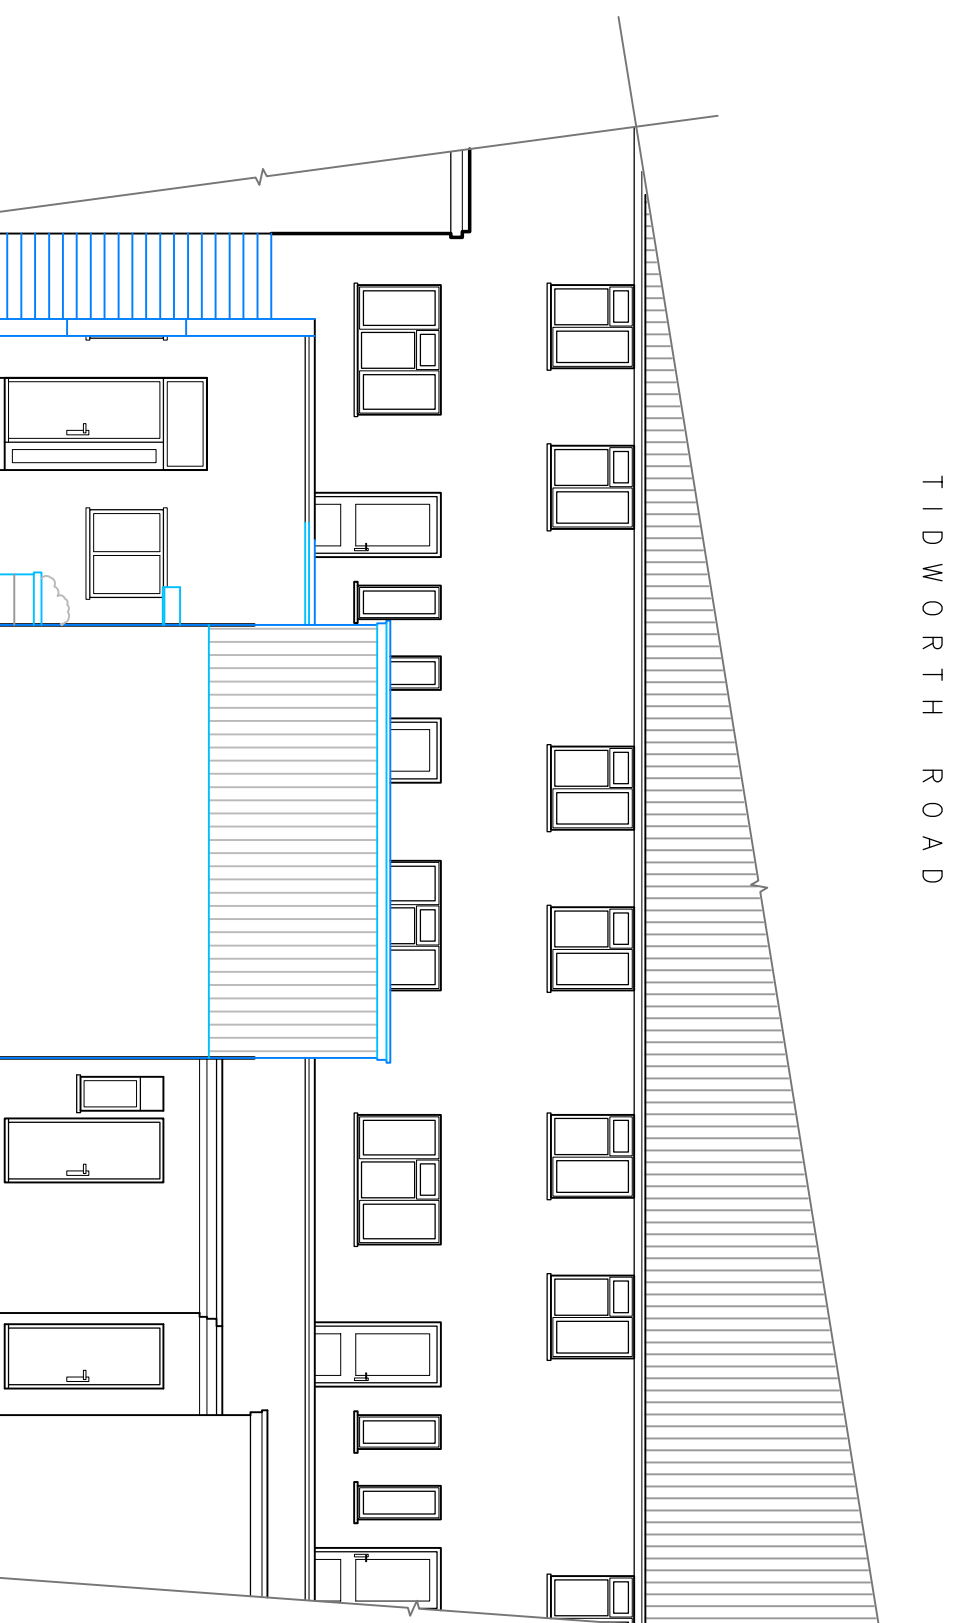

1:1250@A3

K.A.D. Licensed O.S. No. 100047482