




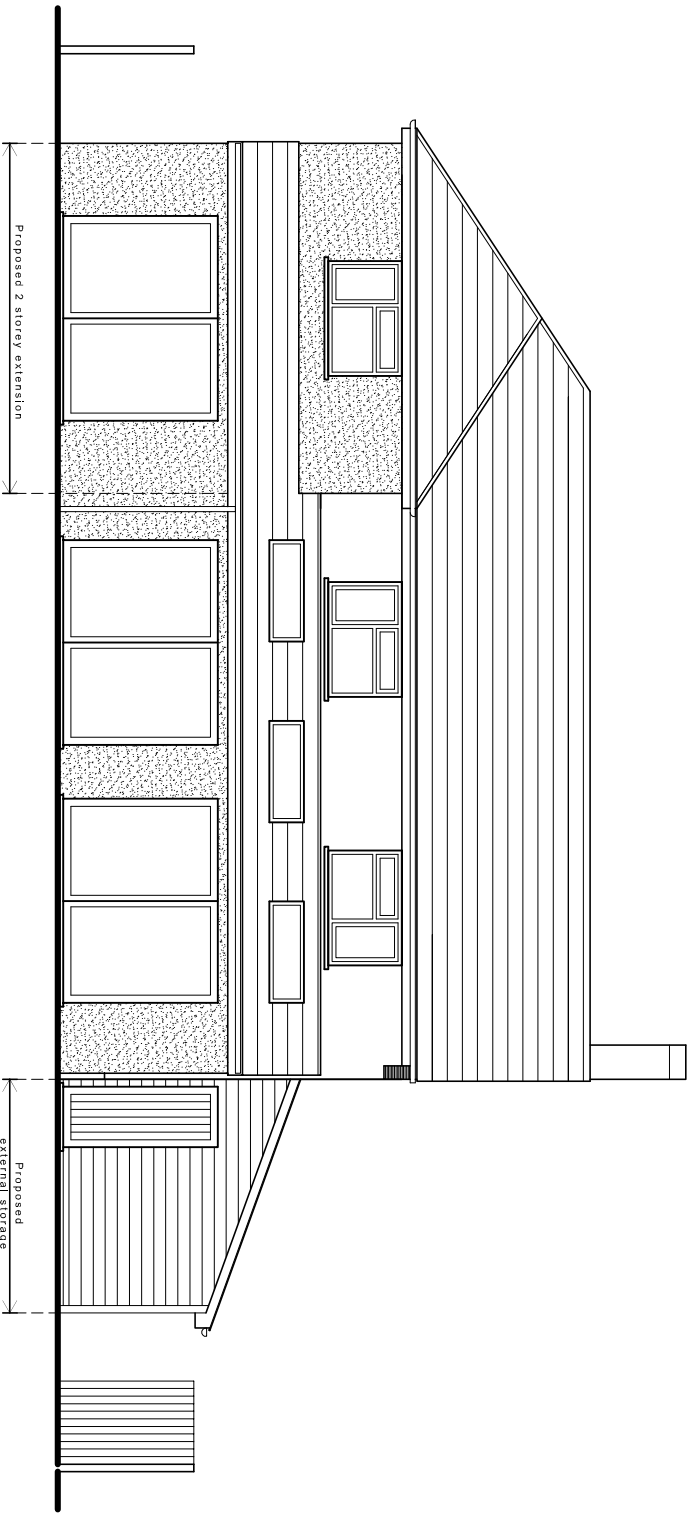


North (rear) elevation

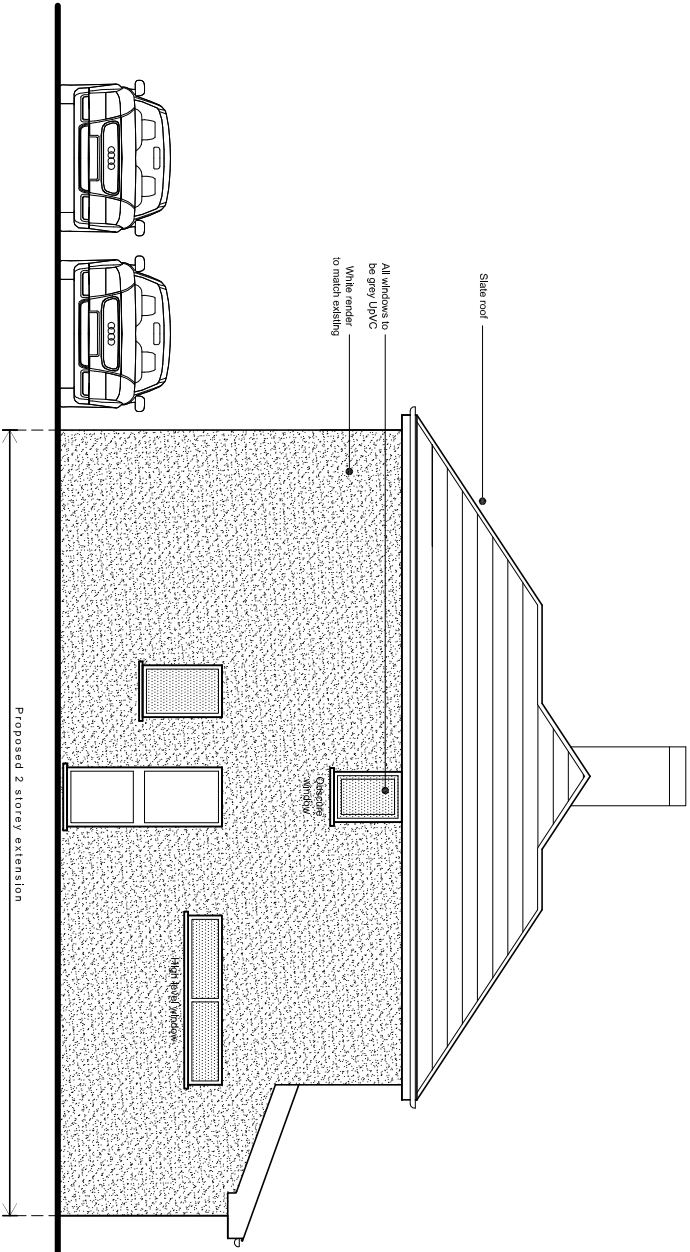

East (side) elevation

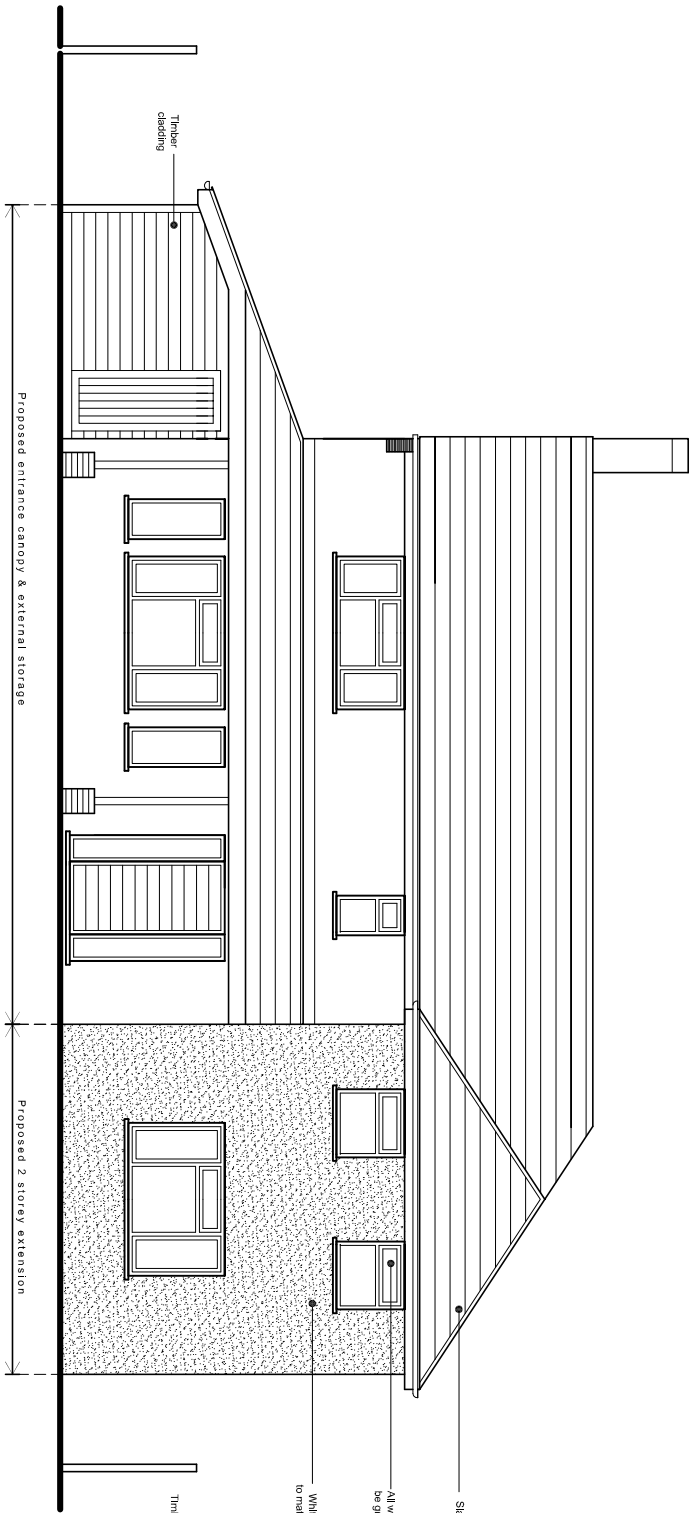


South (front) elevation

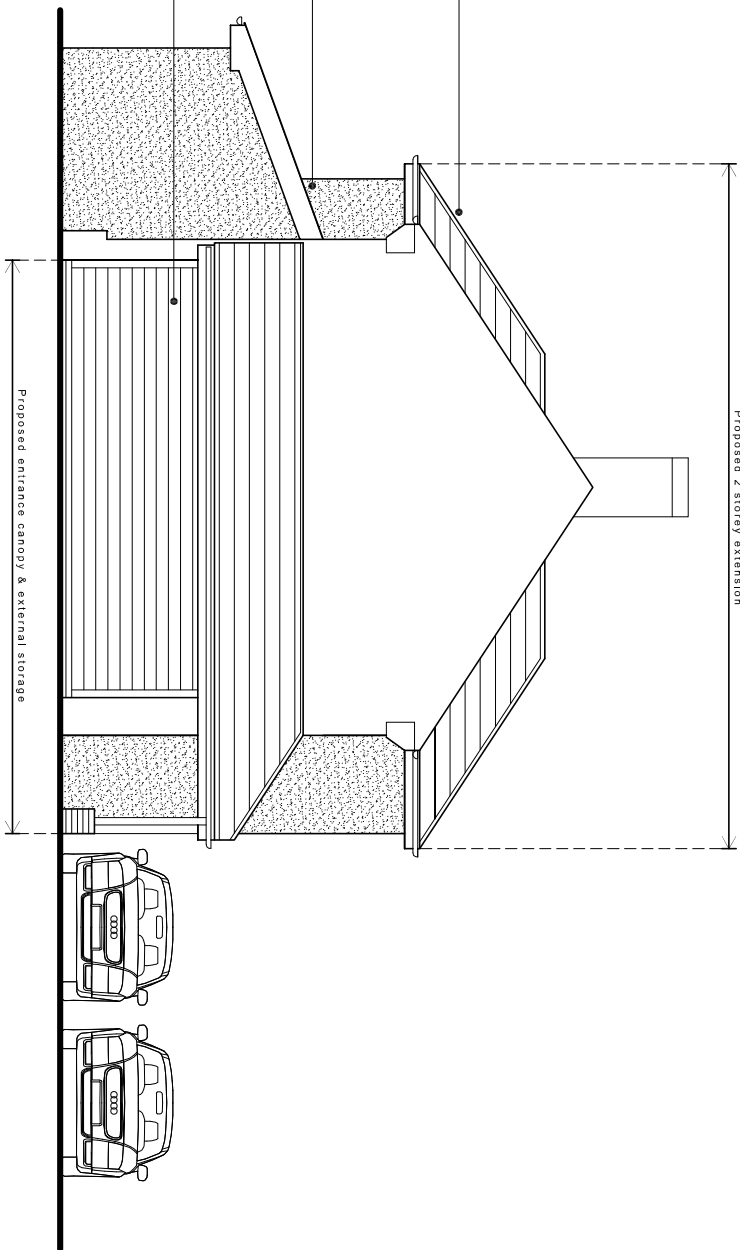

West (side) elevation

Proposed elevations scale 1:100

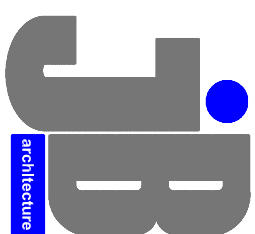

JIMMY BESSANT ARCHITECTURE
TEL: 01243 373620 M: 07769904282
E: jimmy@jb-architecture.co.uk
Web: www.jb-architecture.co.uk

Date	Drawn	Scale	Checked
NOV 2016	JB	1:100 @ A3	-
Job Number	Drawing Number	Revision	
PL16	401		

For	MR & MRS BESSANT
Project	PROPOSED EXTENSION AT 533 SOUTHLEIGH ROAD, EMSWORTH PO10 7TF
Title	PROPOSED ELEVATIONS