


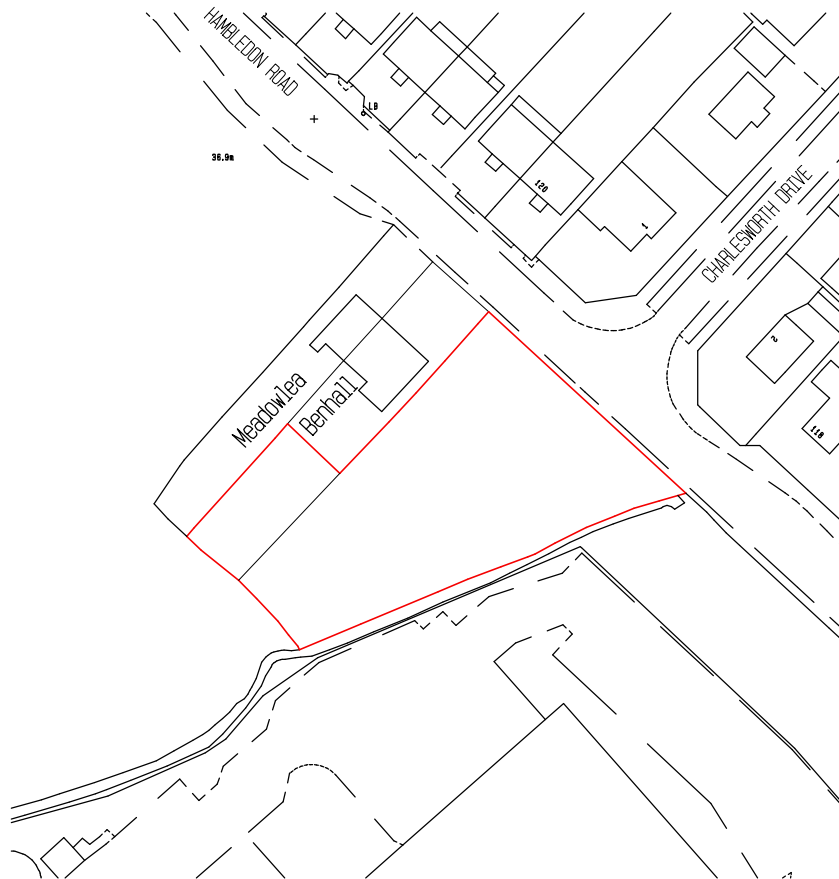

Ordnance Survey (c) Crown Copyright 2013. All rights reserved. Licence number 100020449

0 12.5m 25m 37.5m 50m 62.5m



D & K	
Contracting Services Limited	
44 The Hundred Romsey Hampshire SO51 8BX Tel: 07194 519500 or 01794 511981 Mob: 07836 386496 Email: dhkcountrryhomes@aol.com	
Client Mr DeSouza	
Project Title Land To Rear Of Benhall, Hambledon Road Waterlooville, PO7 6XB	
Drawing Title LOCATION PLAN AT 1:1250	
Scale 1:1250 On A4 Paper	Drawn By AC
Drawing No. 2015/02	Rev.