



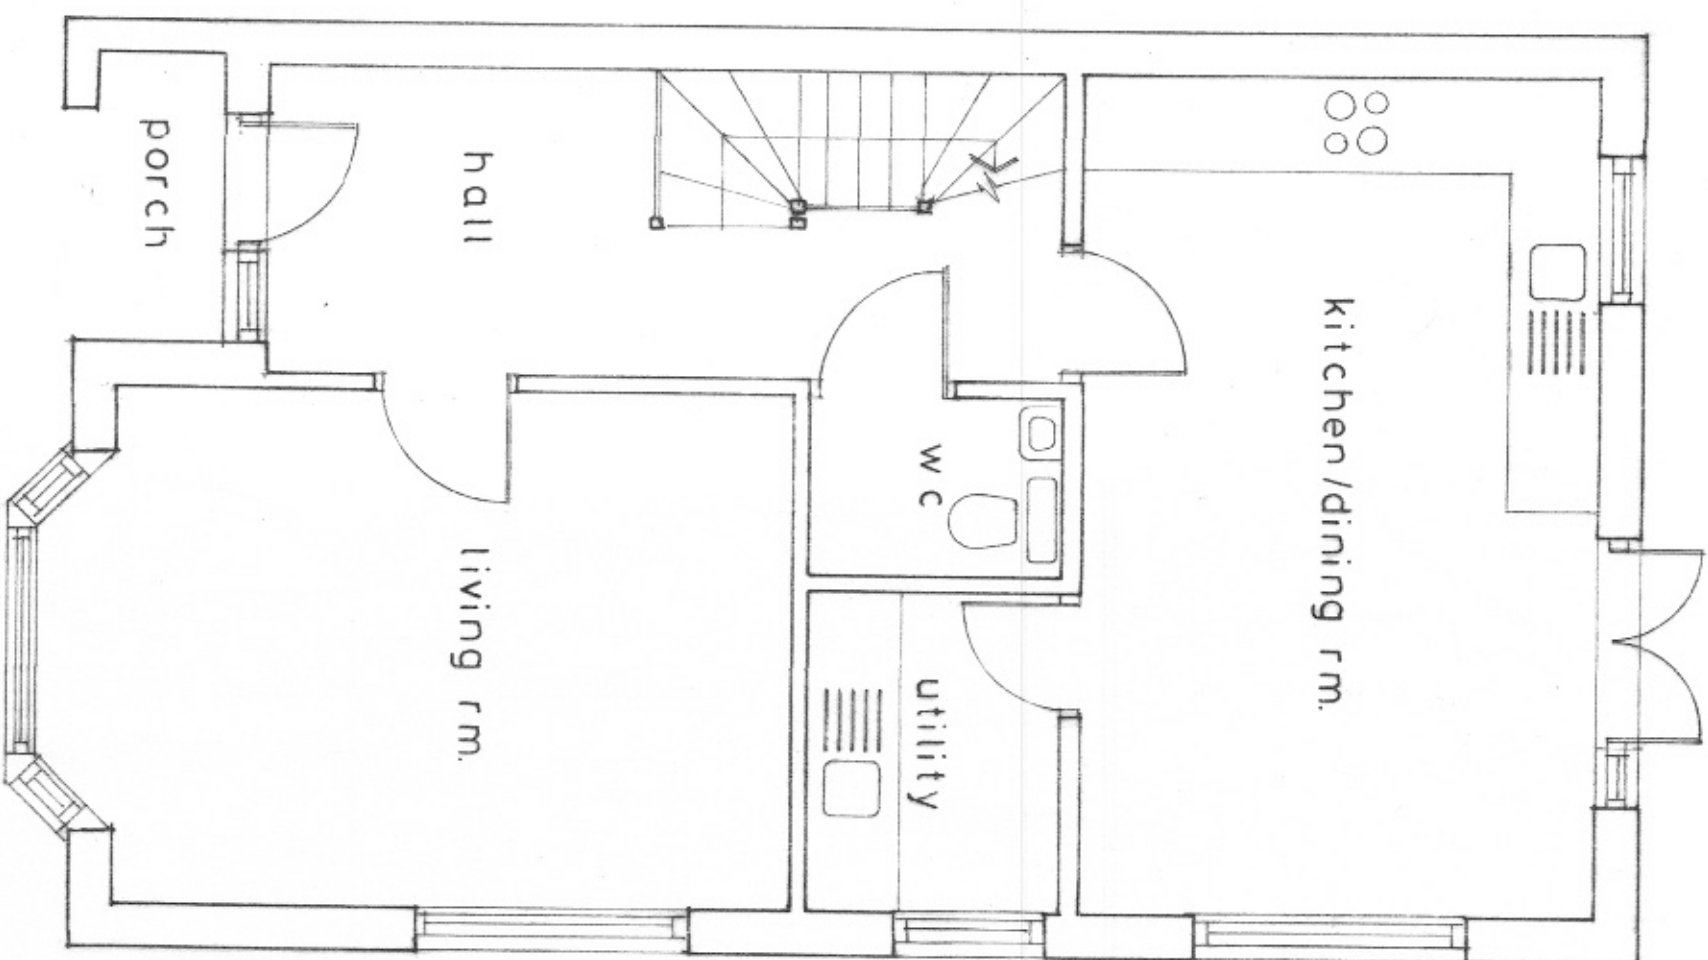

GROUND FLOOR

PLOT 5

Dr. g. no. NS/16/07

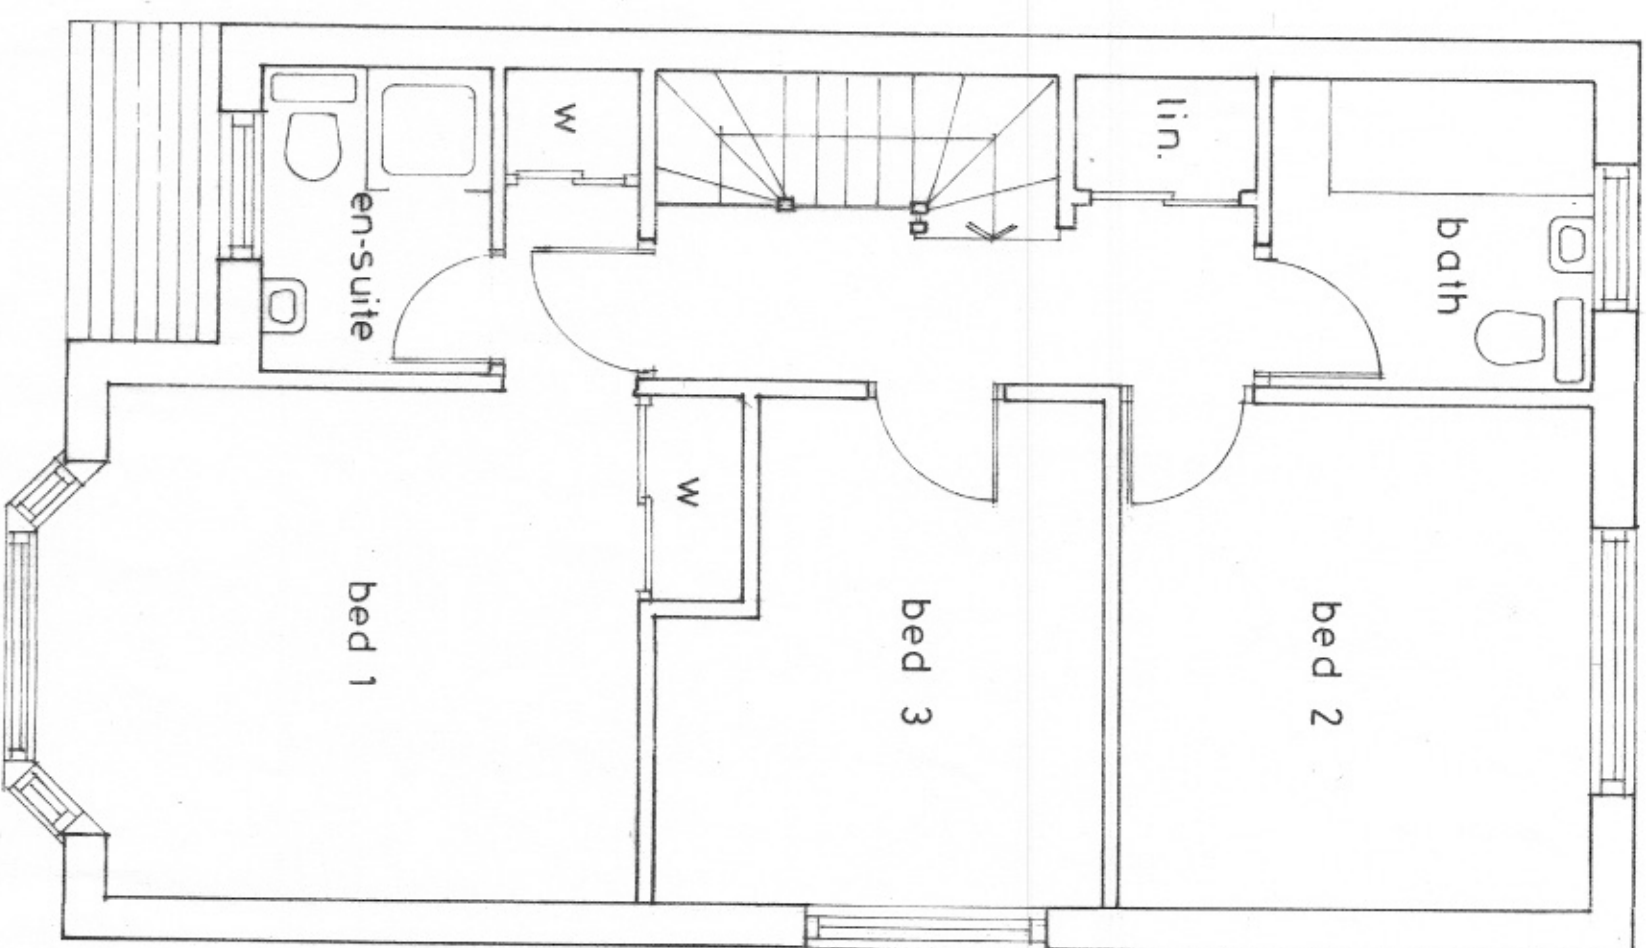

FIRST FLOOR

1 : 50

