



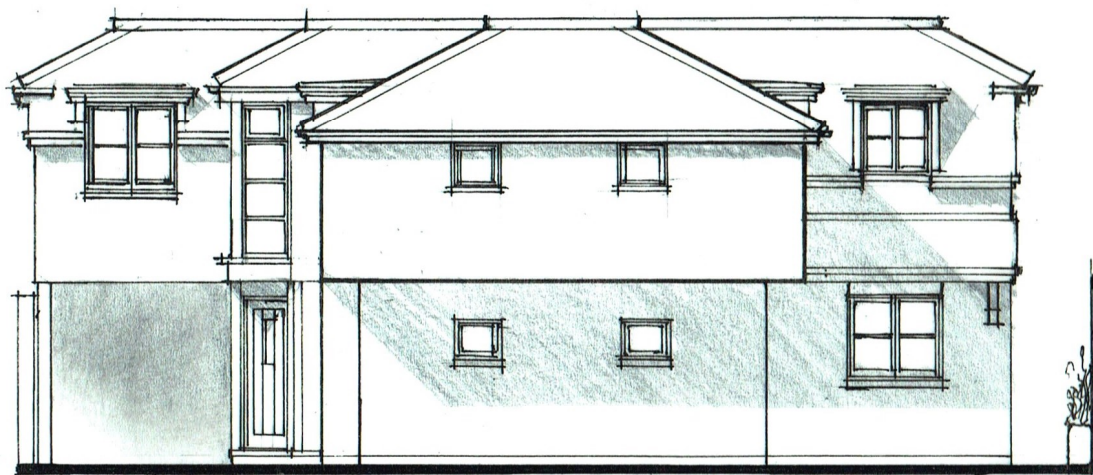


NORTH EAST

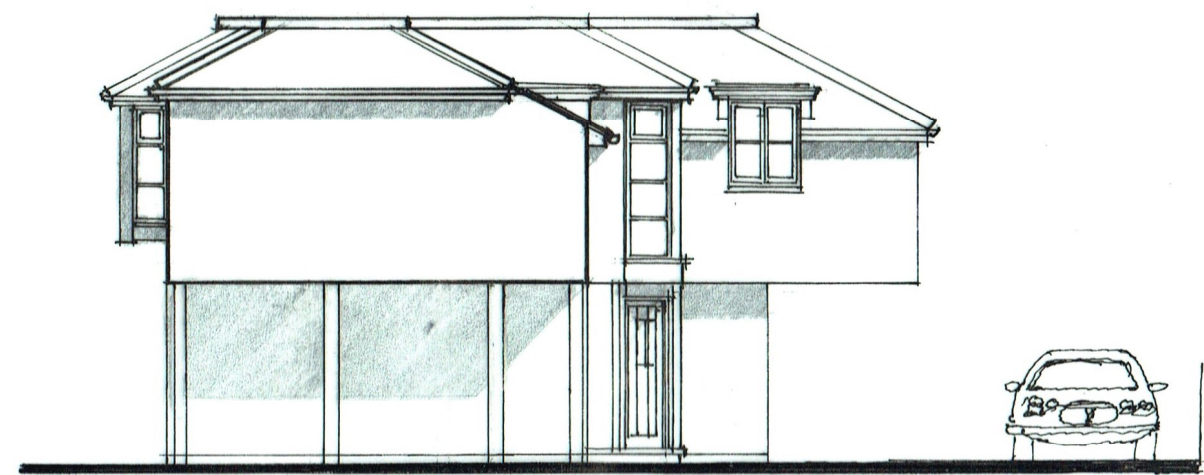

SOUTH EAST

JON DALE ARCHITECT LTD.

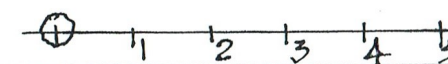

Jon Dale RIBA 7 Crestwood View, Eastleigh, Hampshire, SO50 4NF Tel: 07787 575126 E-mail: jondalearchitect@gmail.com

Project LAND TO REAR of
136, STAKES HILL ROAD
WATERLOOVILLE.
REPLACEMENT DWELLING

Title ELEVATIONS 1

Scale 1:100 @ A3

Date July 2016

Drawn Jon

Checked

Job No. BG/3PP/07

Drawing No. BG/3PP/07/1

Revision