
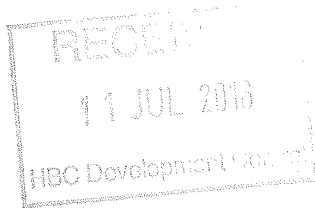



0m 10m 20m 30m 40m 50m

K.A.D. Licensed O.S. No. 100047482


BORDON ROAD

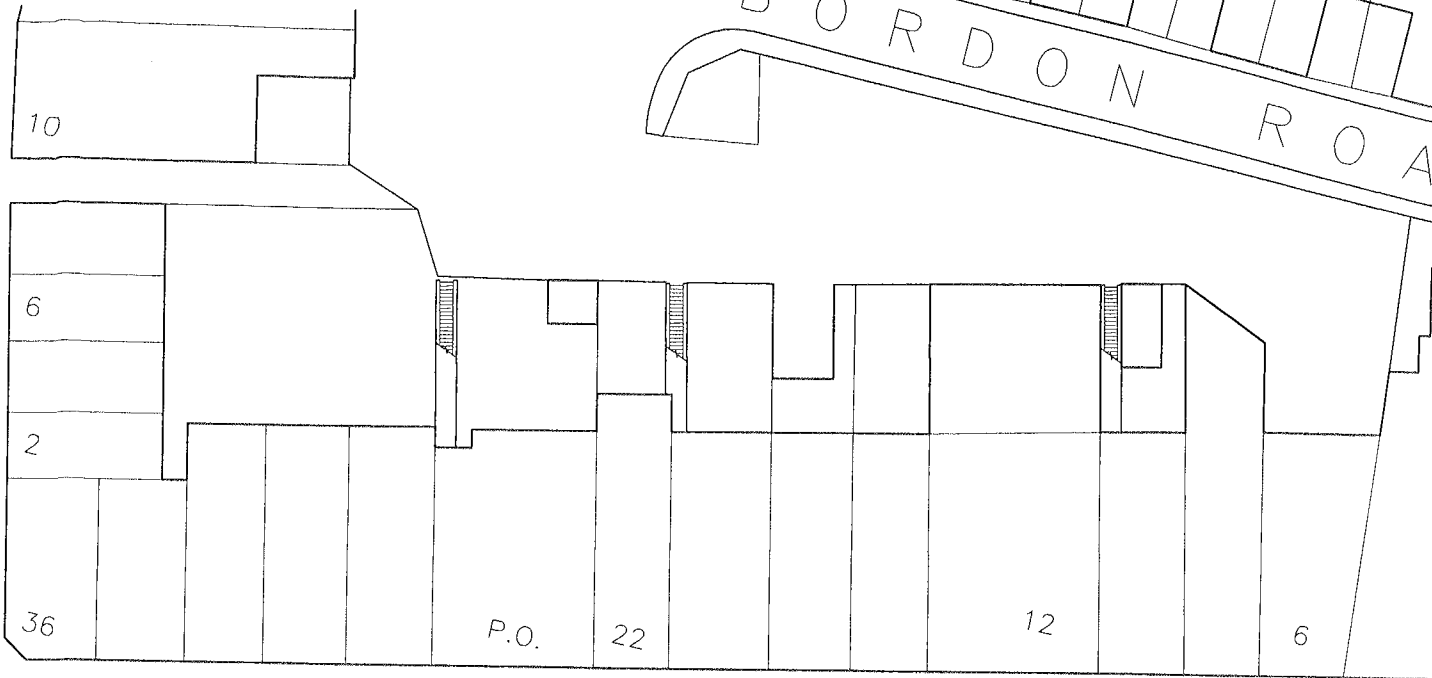

P A R K P A R A D E

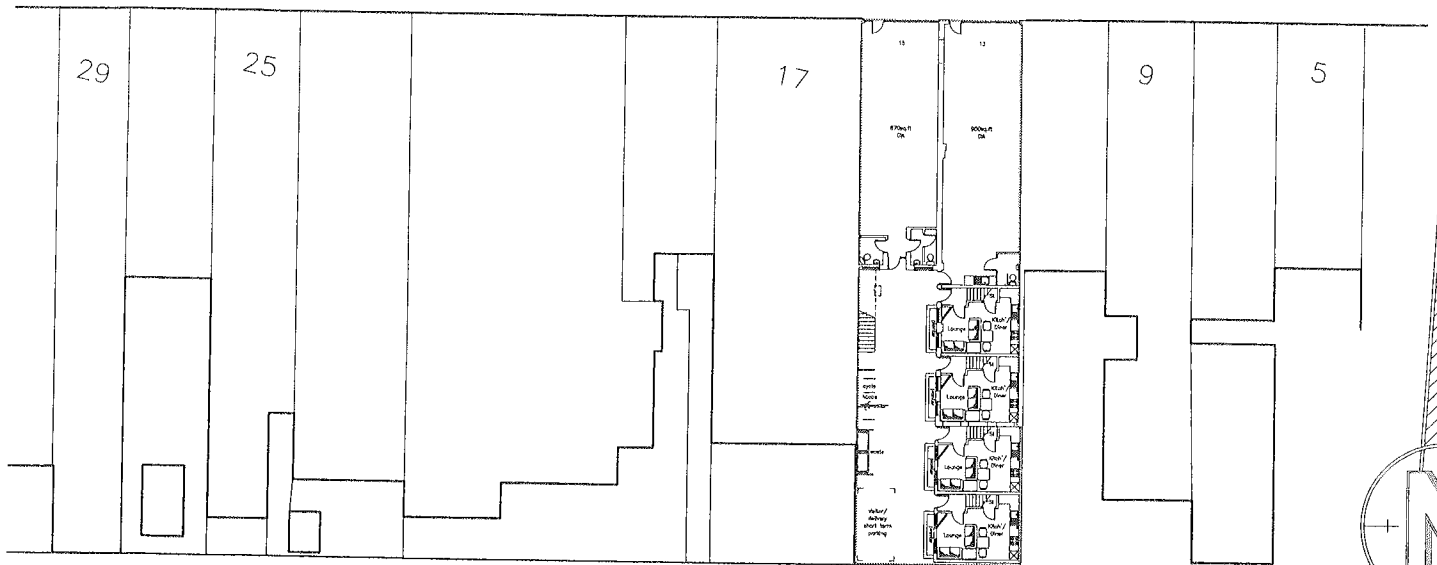

T I D W O R T H R O A D

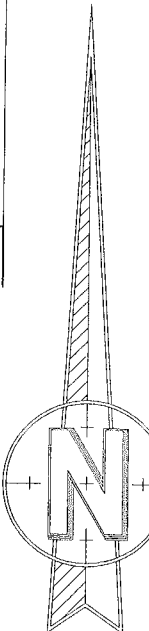

K NIGHT
ARCHITECTURAL
AD DESIGN

K.A.D. Ltd
The Gatehouse, Admirals Wood
7 Coljeast Way
Samsbury Green
Southampton
SO31 7AT
m: 07801 346 479
t: 01489 660 194
e: ian@k-a-d.co.uk

Client

HEATHROW HOMES

Project

REDEVELOPMENT OF 13-15 PARK
PARADE, HAVANT
HAMPSHIRE PO9 5AA

Drawing

BLOCK PLAN

Scale 1:500@A4		Date JULY 2016		
Project no.	Sectional	Block/Floor	Detail	Key
KAD	01	A	BLO	.