



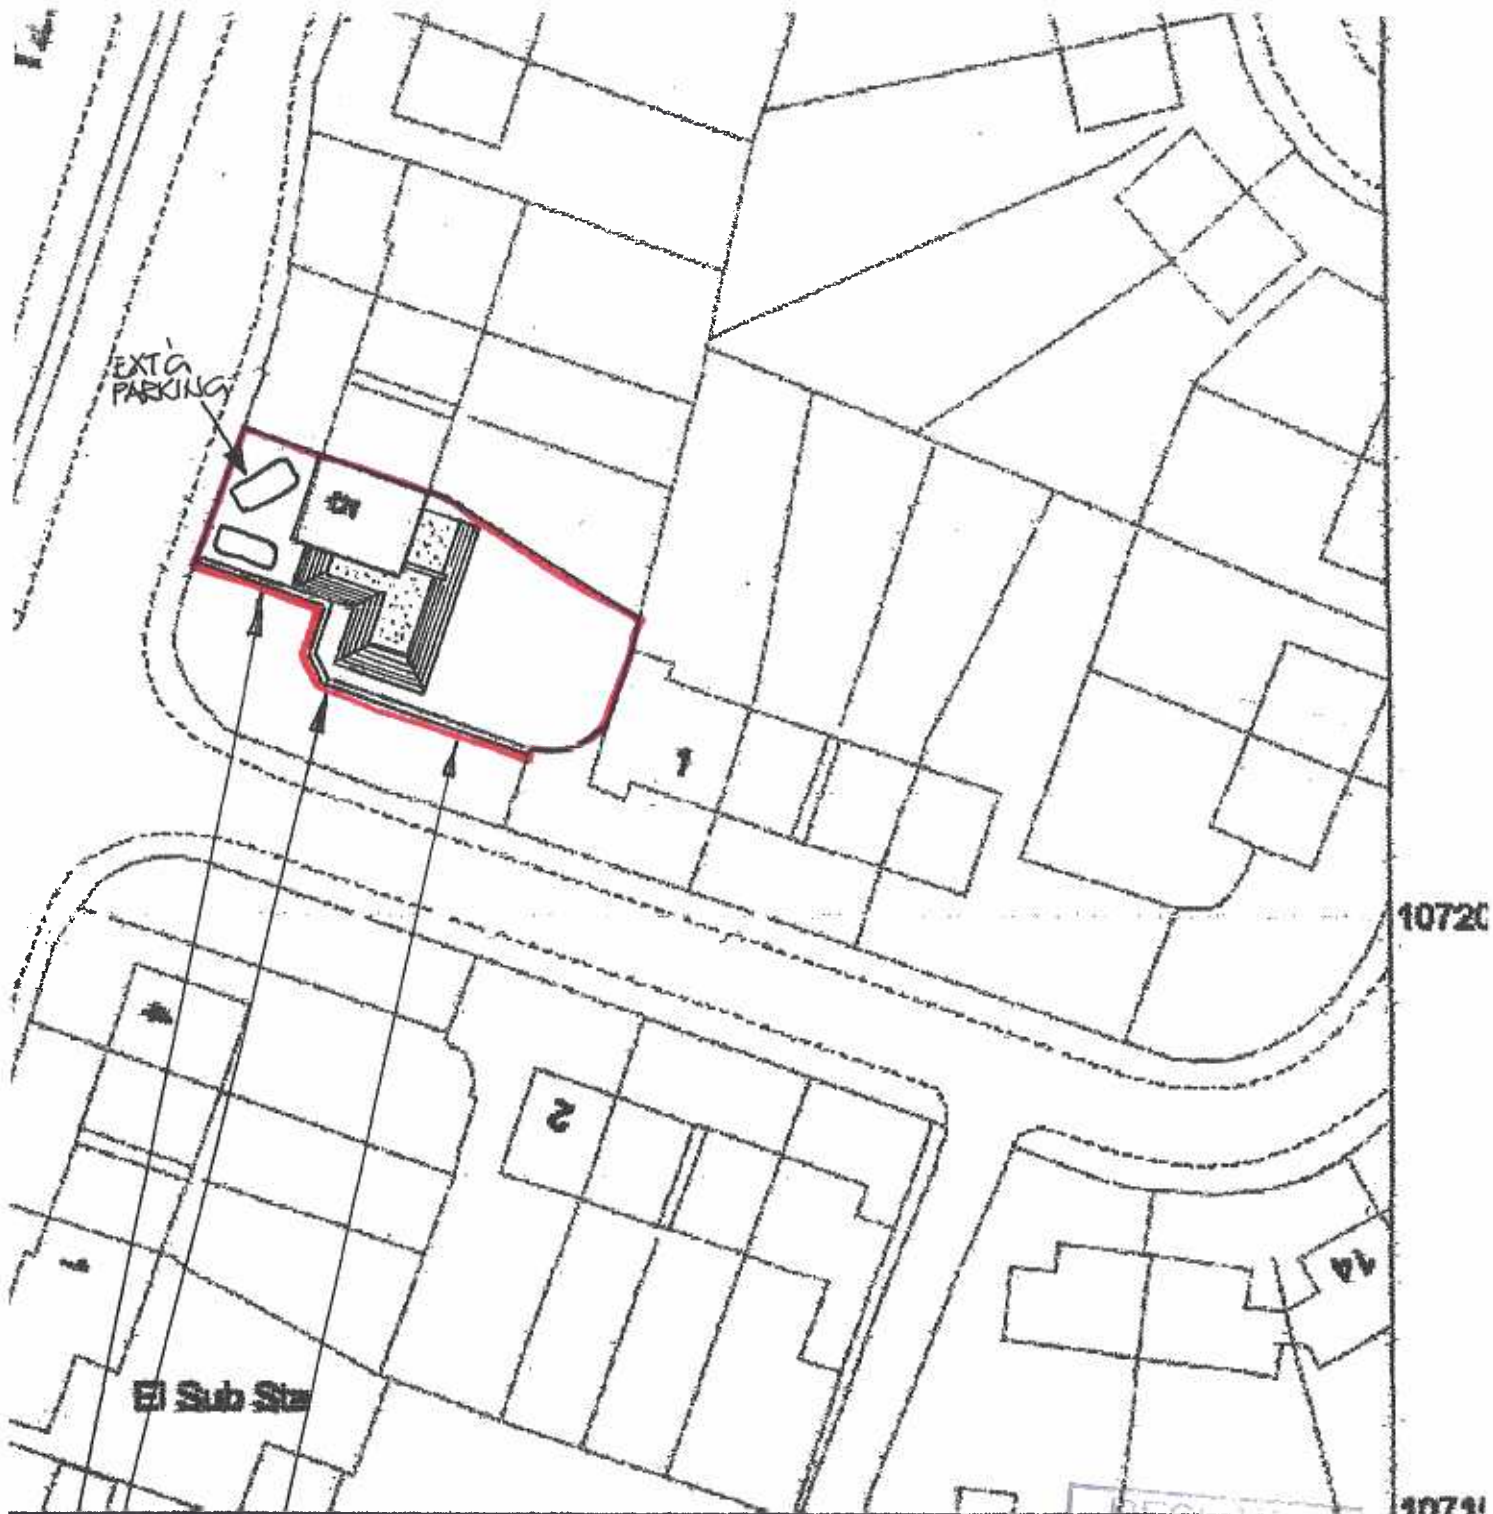

400 WIDE GRAVEL STRIP REQUIRED
TO PREVENT COUNCILS MOWING
MACHINE DAMAGING MY CLIENTS
PROPERTY (AS HAS HAPPENED IN THE PAST)

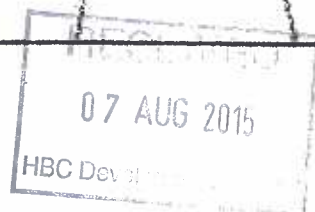

5 LEWIS RD
EXMSWORTH
HAUTS
PO10 7RP

1:500