


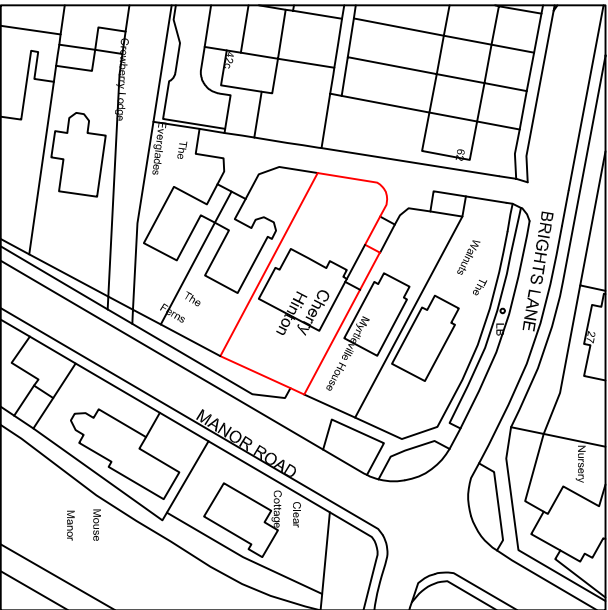

Your Home Plans Ltd Drop Anchor, Drift Lane, Bosham, West Sussex, PO18 8PP Tel: 01243 572414 june@yourhomeplans.co.uk		CHERRY HINTON MANOR ROAD HAYLING ISLAND HAMPSHIRE PO11 0QH	
Location Map			
Project Number: CHERRY-15		Drawing No:	
Date: 23rd JULY 2015		01	
Drawn By: Your Home Plans Ltd			
Checked By: JEG		Scale: 1:1250 A4	