




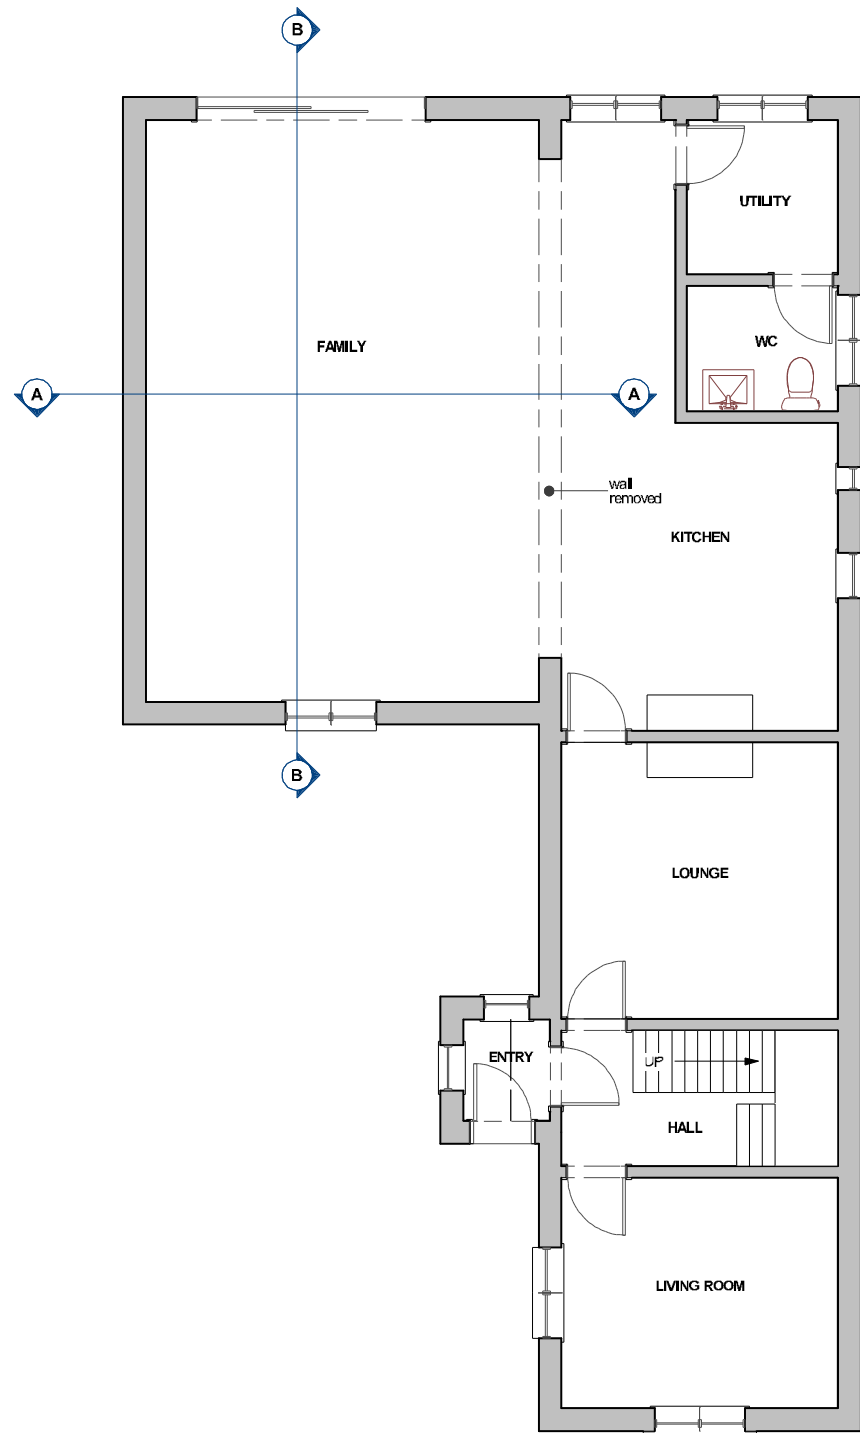

GROUND FLOOR PLAN
1:100

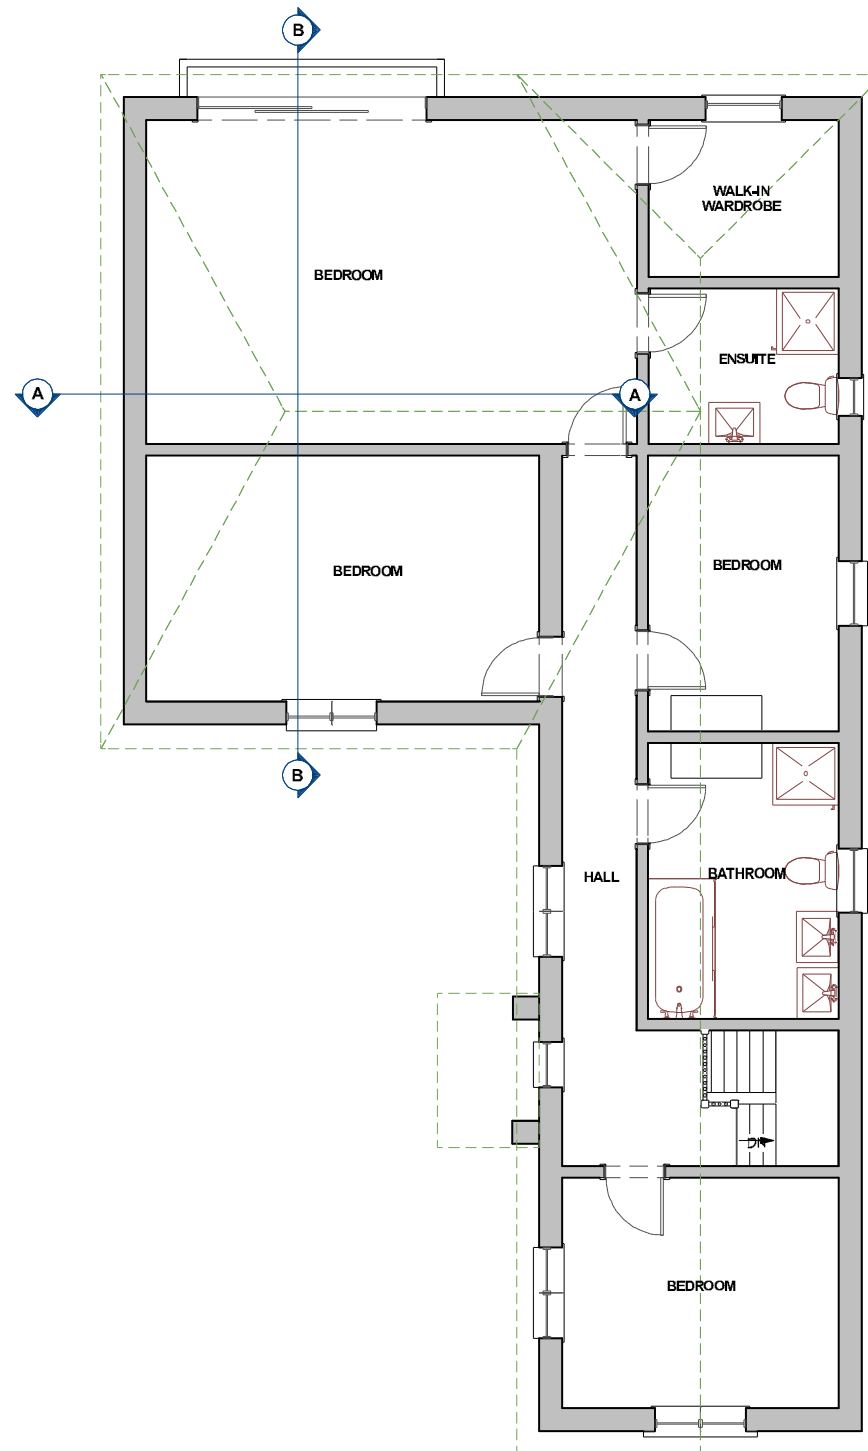

FIRST FLOOR PLAN
1:100

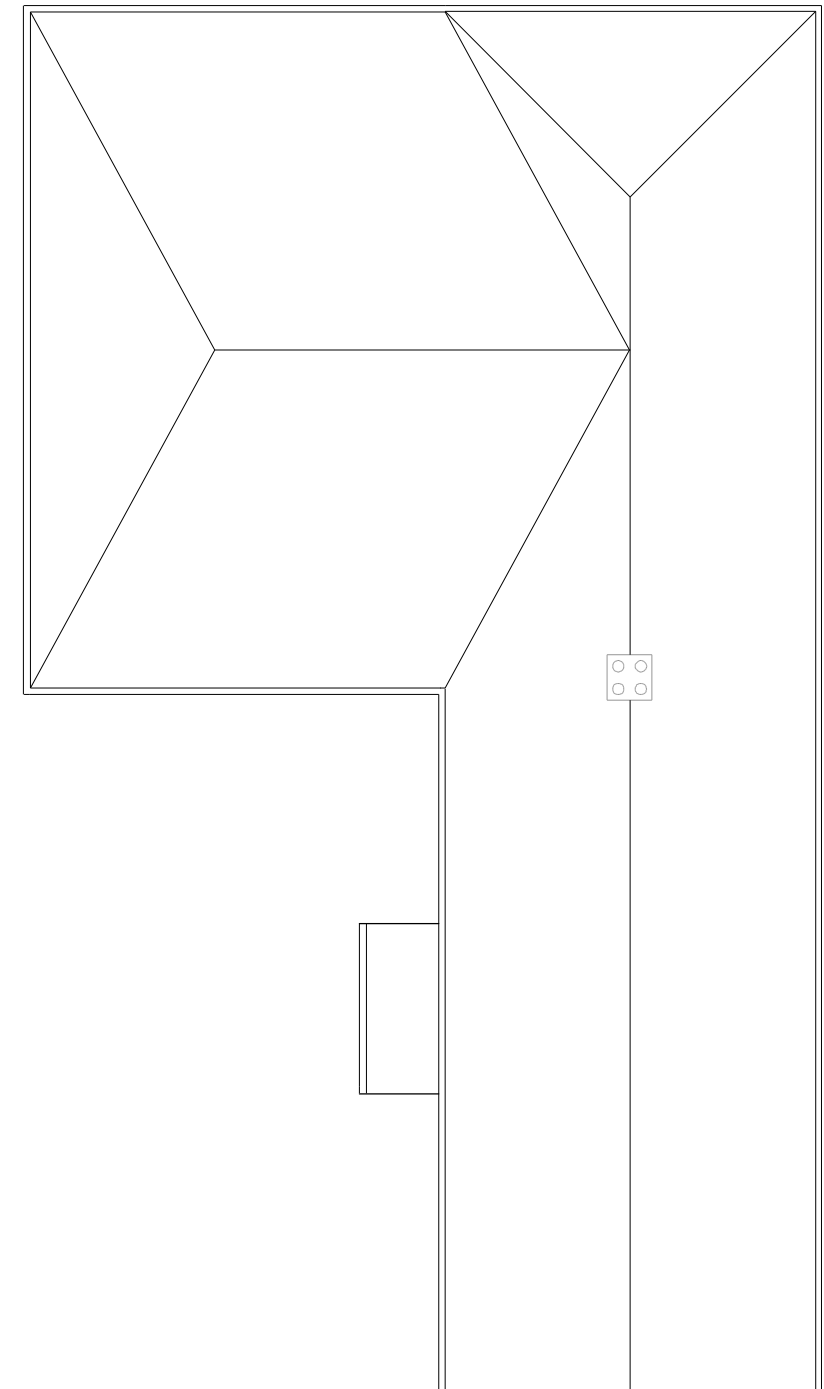

ROOF PLAN
1:100

PROPOSED FLOOR AND ROOF PLANS