


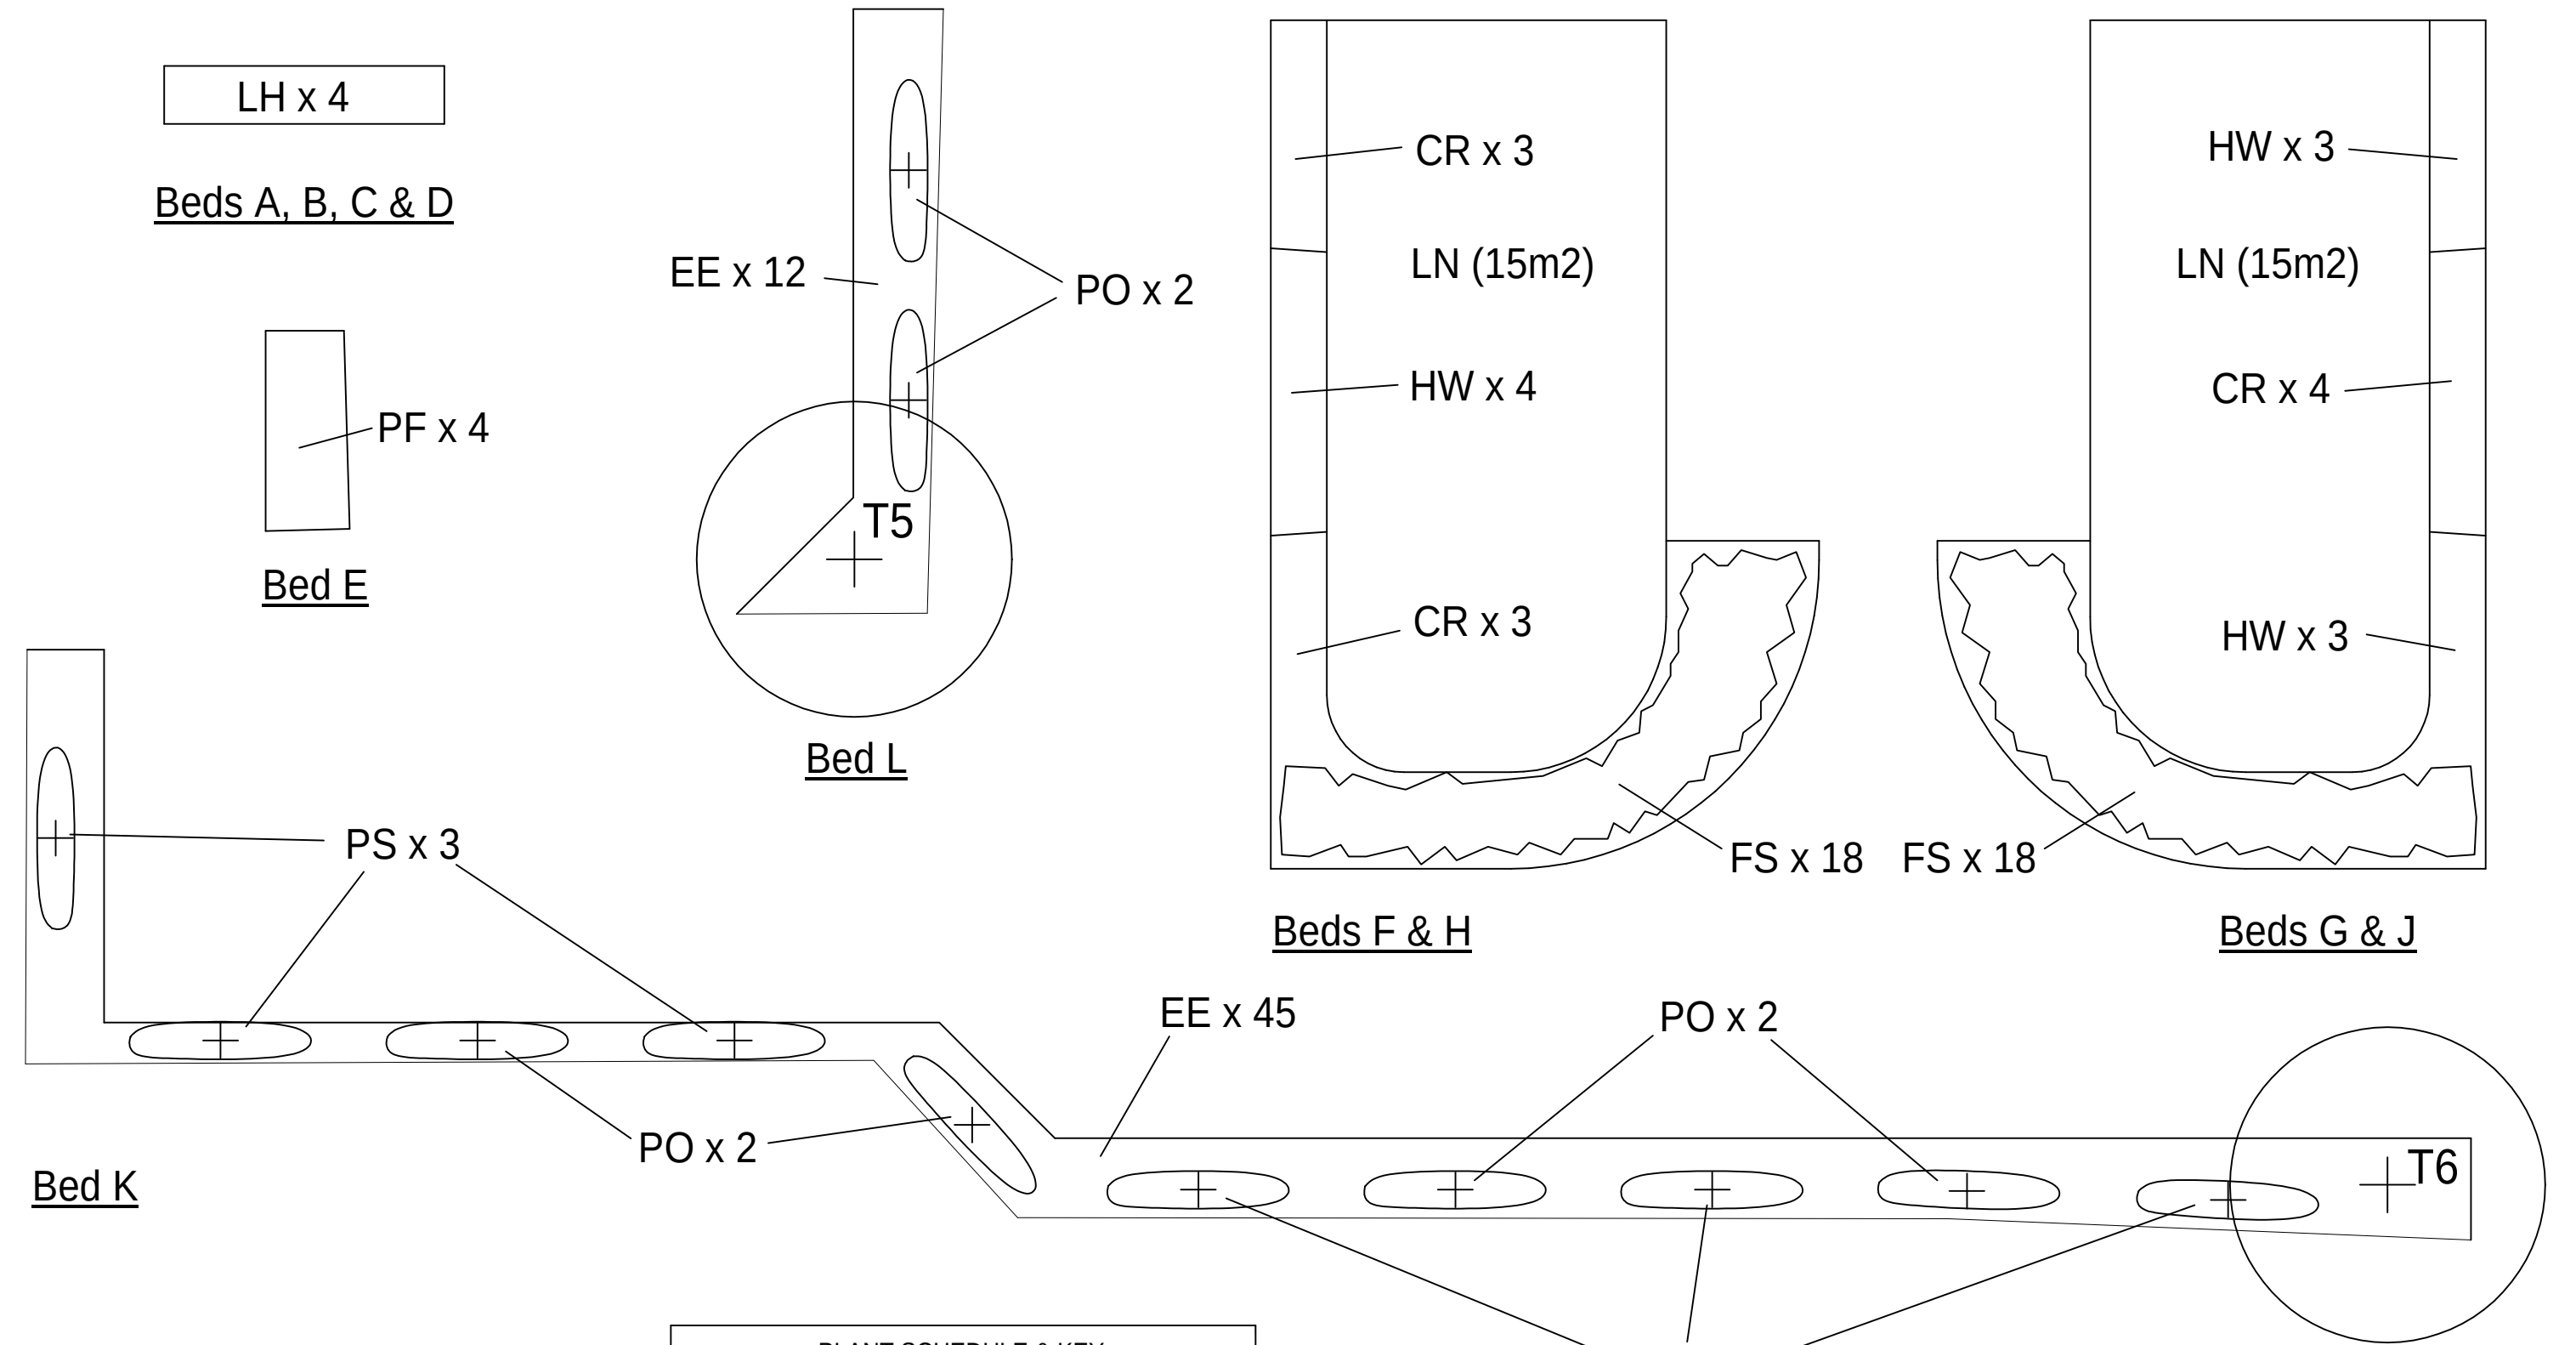

PLANT SCHEDULE & KEY

REF	BOTANICAL NAME	SIZE	DENSITY	NO.
CR	Ceanothus thyrsiflorus var. repens	2 ltr pot	4/m2	20
EE	Euonymus fortunei 'Emerald 'n' Gold'	2 ltr pot	4/m2	57
FS	Fagus sylvatica	0.6m BR	2/lm*	72
HW	Hebe 'Mrs Winder'	2 ltr pot	4/m2	20
LH	Lavandula angustifolia 'Hidcote'	2 ltr pot	4/m2	16
PR	Photinia x fraseri 'Red Robin'	2 ltr pot	3/m2	3
PO	Pyracantha 'Orange Glow'	2 ltr pot	2m c/c	6
PS	Pyracantha 'Soleil d'Or'	2 ltr pot	2m c/c	6
LN	Turf or seeded lawn areas as shown		Total lawn area 60m2	
Notes				
* Indicates hedges planted in 2 rows and staggered				

This drawing is the copyright of the Architect and must not be reproduced without permission, except by the Local Planning Authority for planning purposes.

Figured dimensions to be taken in preference to scaled.
Dimensions to be checked on site before work commences.
No deviation from this drawing will be permitted without the prior written consent of the Architect.
Ground floor slabs, foundations, structure, etc., and all work below ground is shown provisionally and inspection of ground conditions is essential prior to work commencing.
Reassessment is essential when the ground conditions are apparent and redesign may be necessary in the light of soil conditions found.
The responsibility for establishing the soil and subsoil conditions rests with the Contractor.

drawing	drawing no.	rev.	date	scale(s)	sheet size
PLANTING LAYOUTS & SCHEDULE	21606/202		MAY 2016	1:50	A3
	client MR C HARTLEY				
project	PROPOSED 4 NO. SEMI-DETACHED HOUSES 82 BEDHAMPTON ROAD, BEDHAMPTON HAVANT, HAMPSHIRE PO9 3EZ ■ Jeffrey Douglas Chartered Architect  60a Sinah Lane Hayling Island Tel: (023) 9246 8889 Hampshire PO11 0HH E-mail: jdd@jeffreydouglas.co.uk				

SEE DRG. NO. 21606/201 FOR
FOR SOFT LANDSCAPING LAYOUT
& TREE PLANTING SCHEDULE

Planting Layouts 1:50