Tiles to match existing roof, with counter battens & Tyvek breather membrane, 150x50mm C24 timber rafters @ 450 ctrs, 100mm Celotex GA4100 insulation between the rafters & 45mm Celotex PL4000 insulation under, joints to be taped with Celotex tape to provide a vapor check, 12.5mm plasterboard with 2 coat skim finish, to achieve min U-Value of 0.18W/ m²K

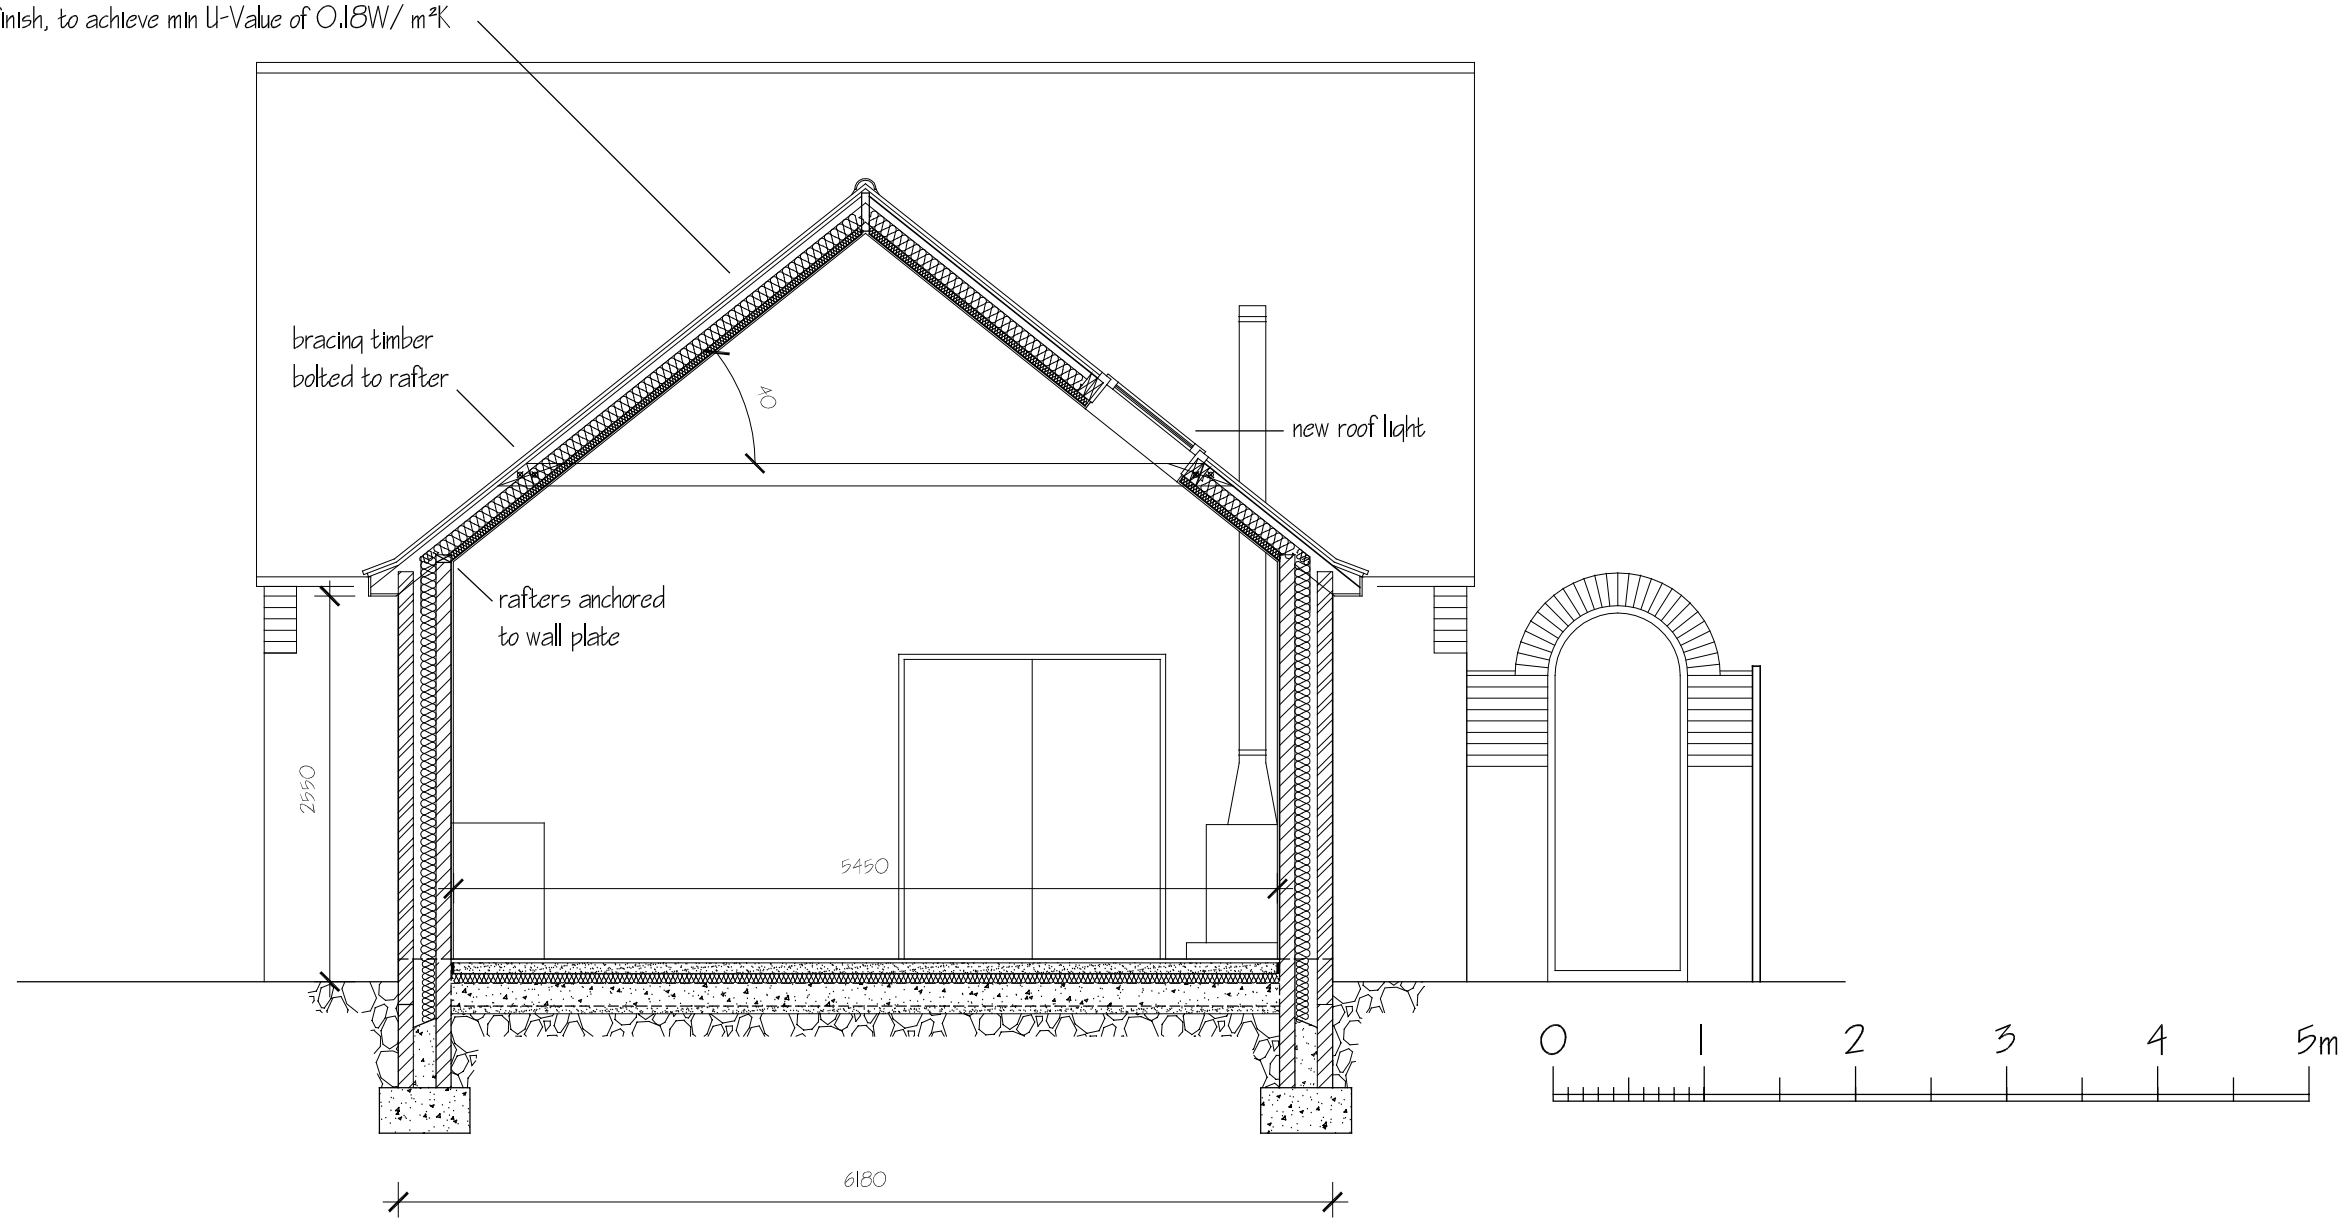

(1) FIGURED DIMENSIONS MUST BE TAKEN IN PREFERENCE TO SCALED DIMENSIONS AND SITE DIMENSIONS ARE TO BE CHECKED BEFORE WORK IS PUT IN HAND

(2) THIS DRAWING IS THE COPYRIGHT OF DANIELLS HARRISON CHARTERED SURVEYORS AND MUST NOT BE REPRODUCED OR USED WITHOUT THEIR WRITTEN PERMISSION

(3) O S DATA REPRODUCED UNDER LICENCE No 100041120

50mm full size

rev	description	date	drawn

project
YORK LODGE
STAKES HILL ROAD
WATERLOOVILLE
PO7 5UB

title
SECTION B-B

client
MR ISTVAN VARGA

scale
1 : 50 @ A3

drawn	RK	checked	
date	10-05-16	date	

job no	drg no	rev
150400	16	

Daniells Harrison
CHARTERED SURVEYORS
The Old Manor House
Wickham Road
Fareham
PO16 7AR
tel: 01329 221199
fax: 01329 221185
email: qs@dhcs.co.uk
www.dhcs.co.uk
RICS
Architectural Services
Historic Buildings
Project Management
Building Surveying Services