


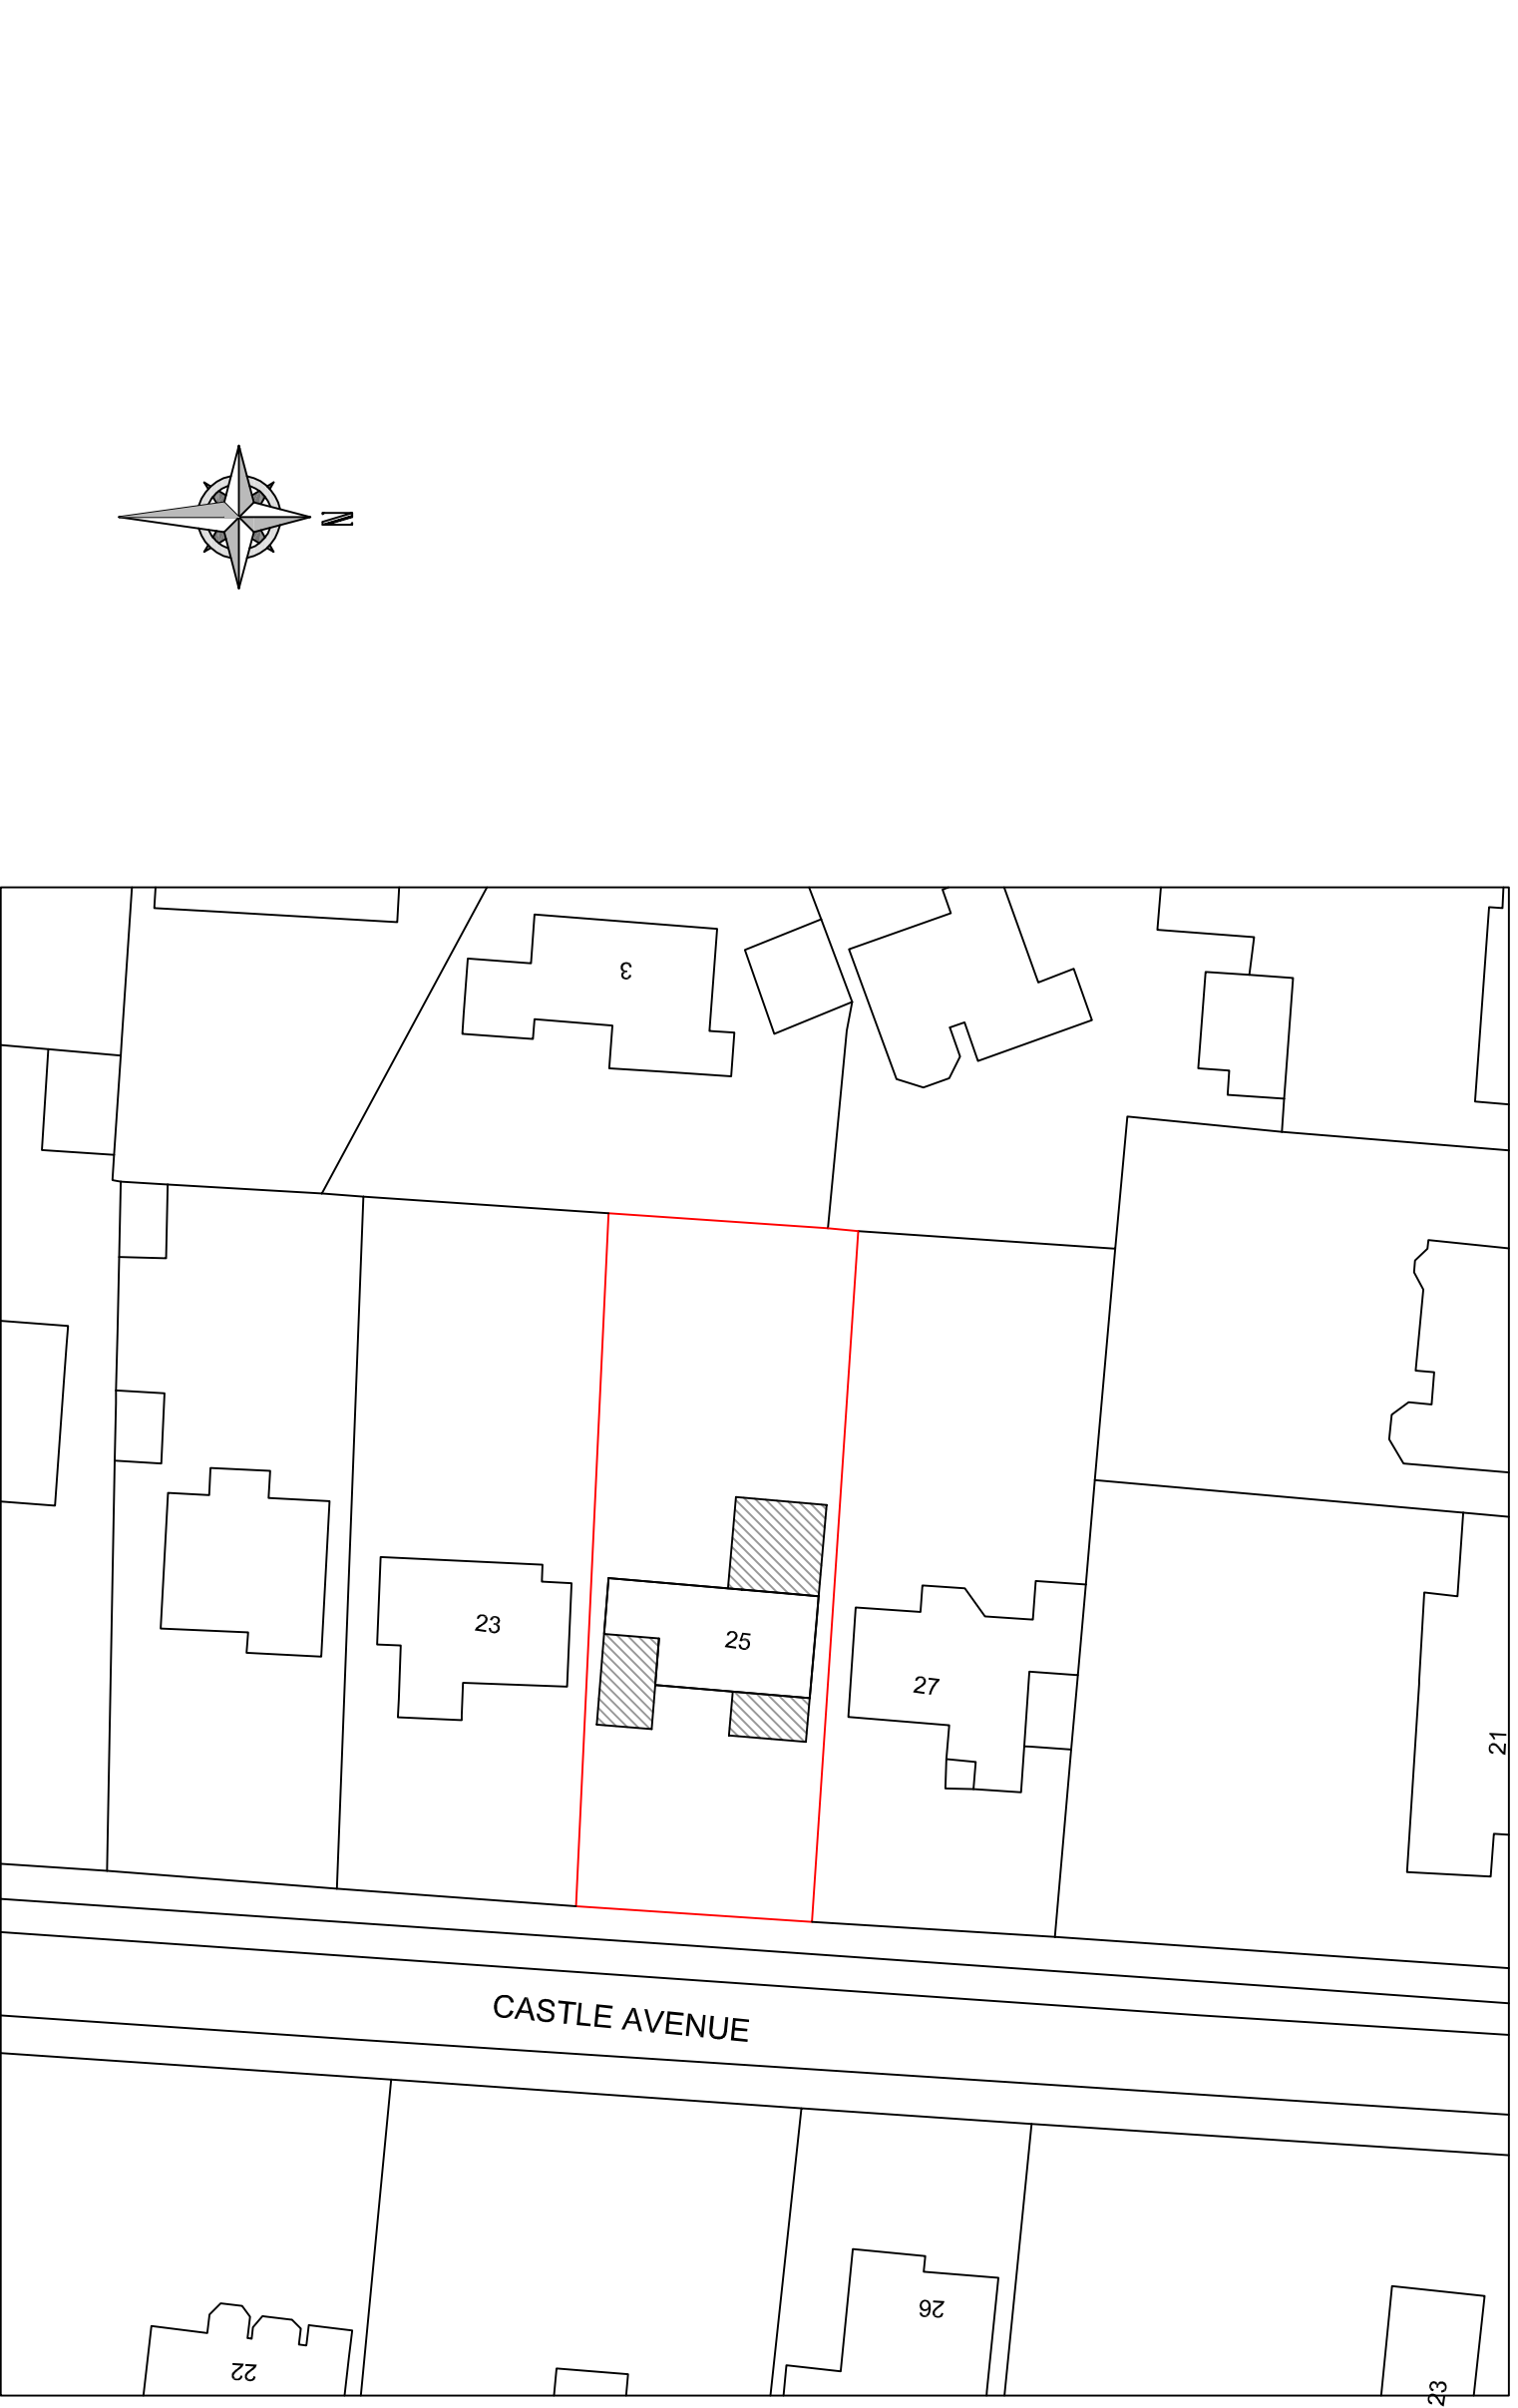

Your Home Plans Ltd
Drop Anchor, Drift Lane,
Bosham, West Sussex, PO18 8PP
Tel: 01243 572414
june@yourhomeplans.co.uk

25 CASTLE AVENUE
WARBLINGTON
HAMPSHIRE
PO9 2RY

Block Plan

Project Number:	25CAS-15
Date:	15TH OCTOBER 2015
Drawn By:	Your Home Plans Ltd
Checked By:	JEG

Drawing No:

Scale: 1:500 A3