



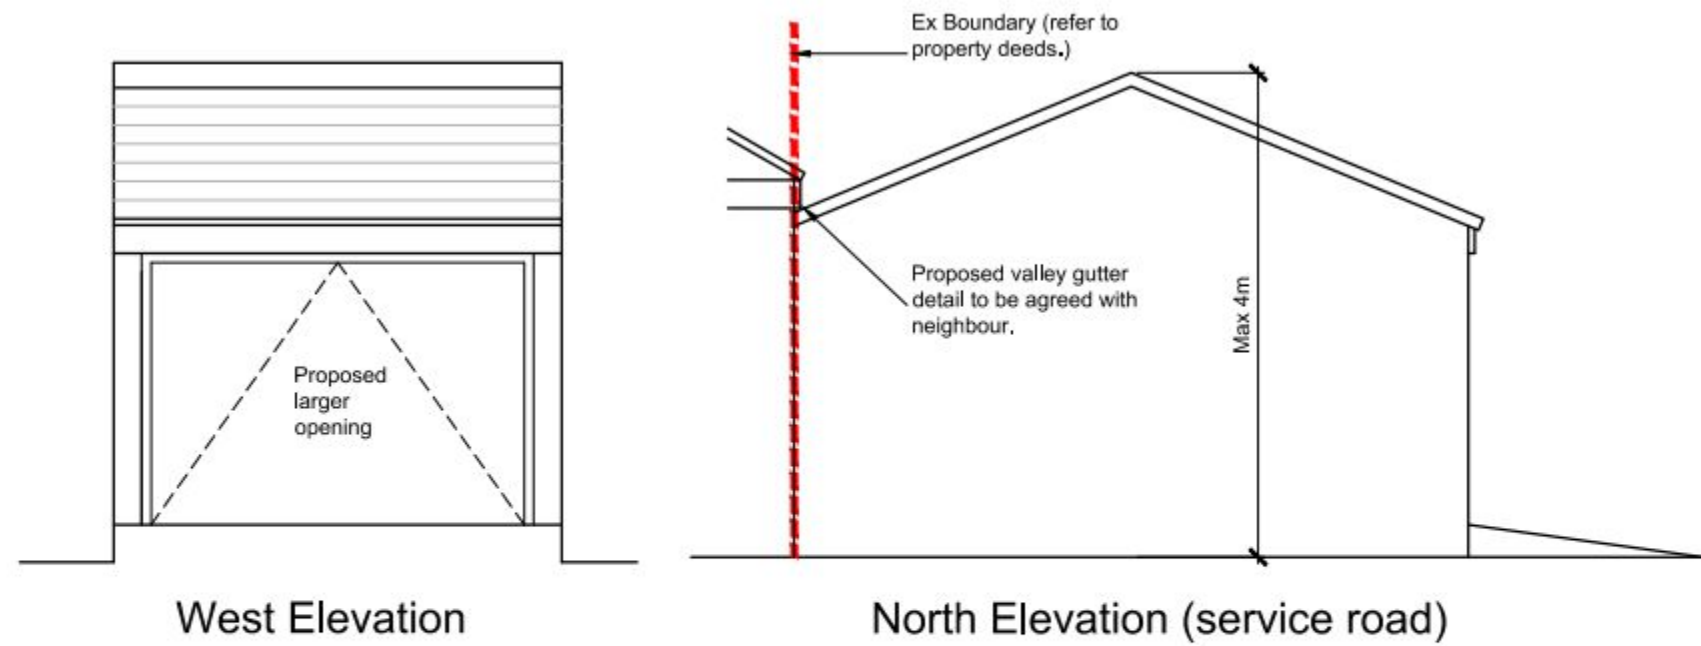

SUPERSEDED

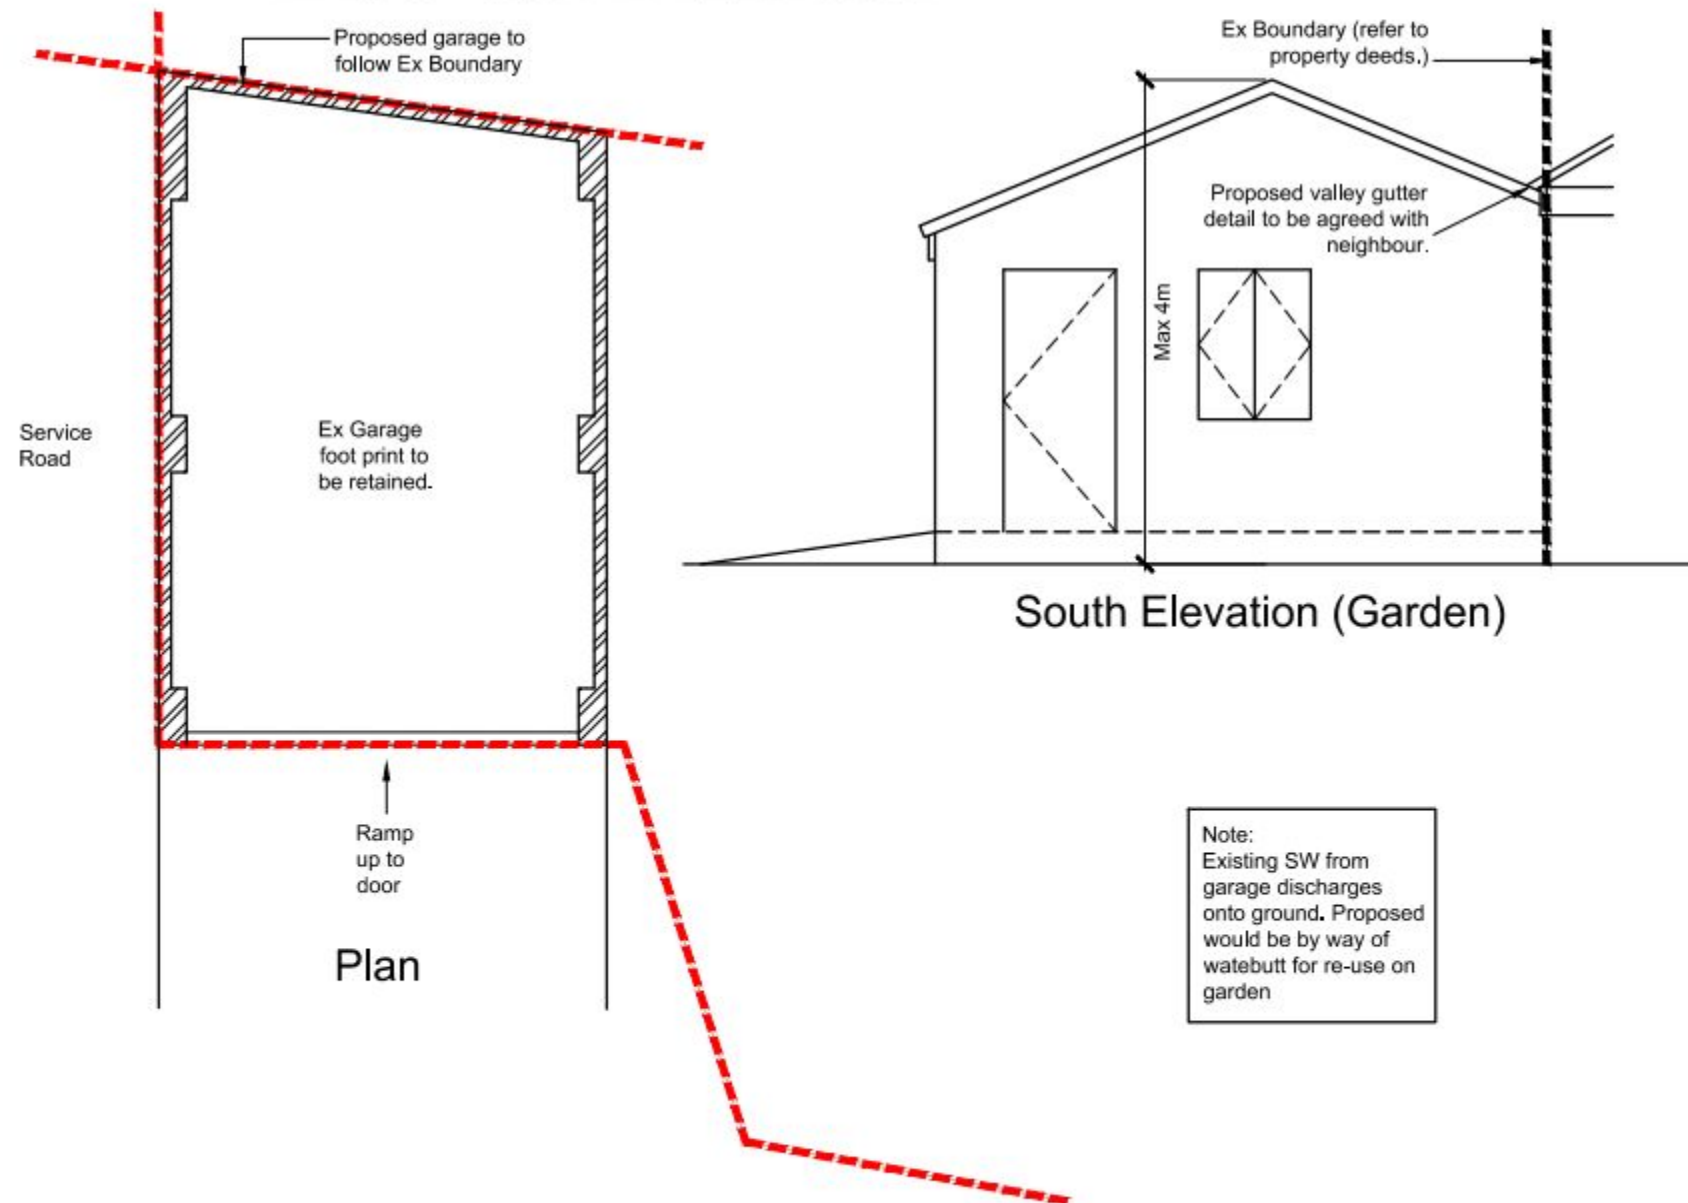

Proposed Garage plans and Elevations