




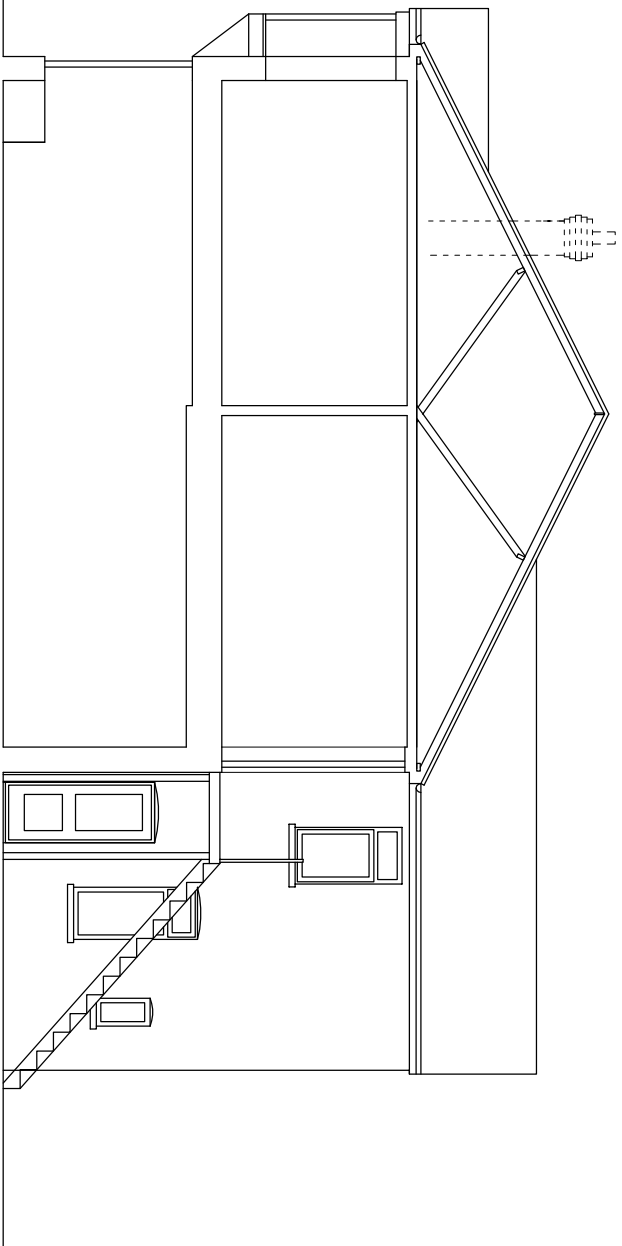

Existing South/Section

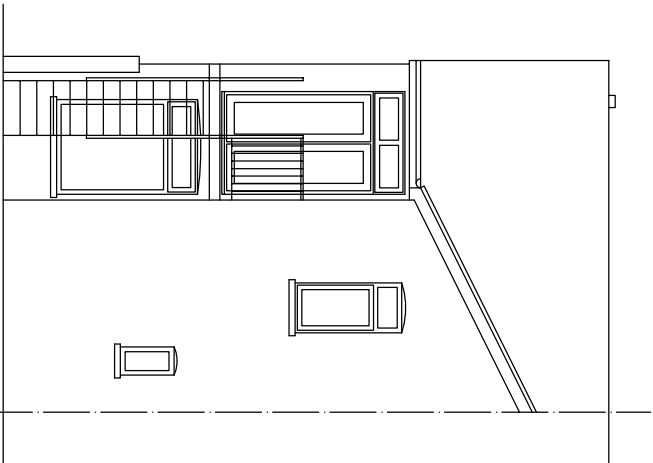


Existing East

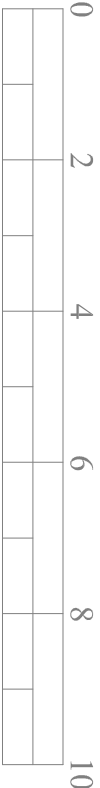


PHYSICAL SCALE IN METERS @ 1:100

NOTES:


This drawing has been produced solely for PLANNING/DESIGN.
Do not Scale from this Drawing except for planning purposes.
Any drainage shown is presumed and to be checked on site
before commencement of works.
This drawing is the copyright of MF Designs Ltd.

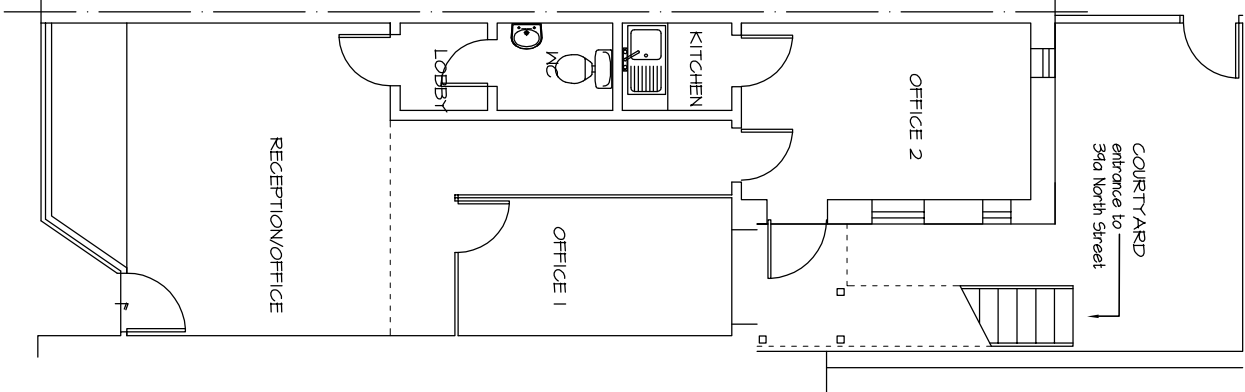

Existing Ground

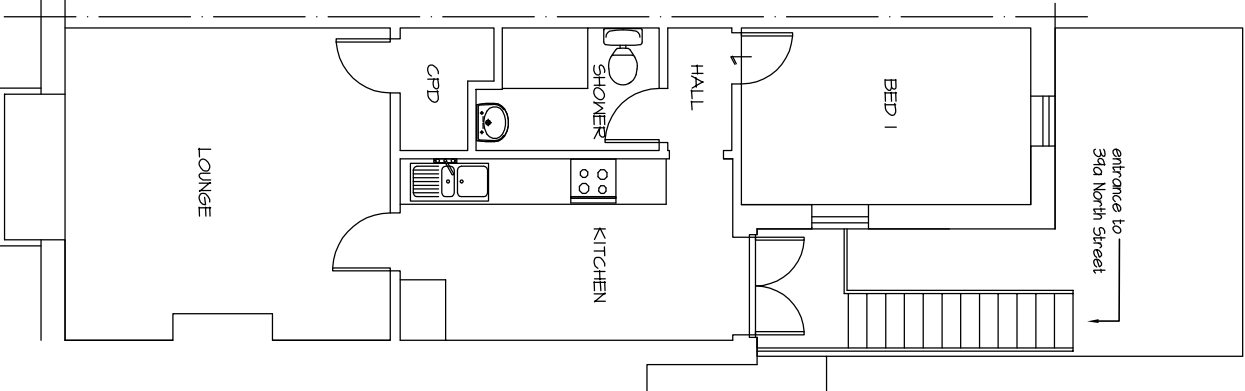

Existing First

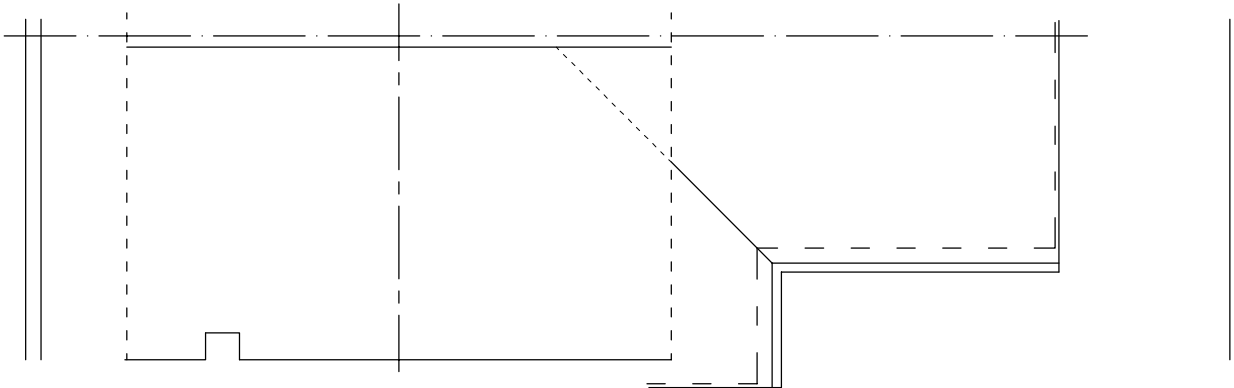

Existing Roof



mf designs ltd
Chartered Architects



52 King Street • Emsworth • Hampshire • PO10 7AZ
Director: Martin Farrer RIBA • Co Registration No.4507379

t/f 01243 377766
e admin@mfdesigns.org.uk

Date: Aug 2016
Scale: 1:100

Job No: 3163
Dwg No: EX_01