


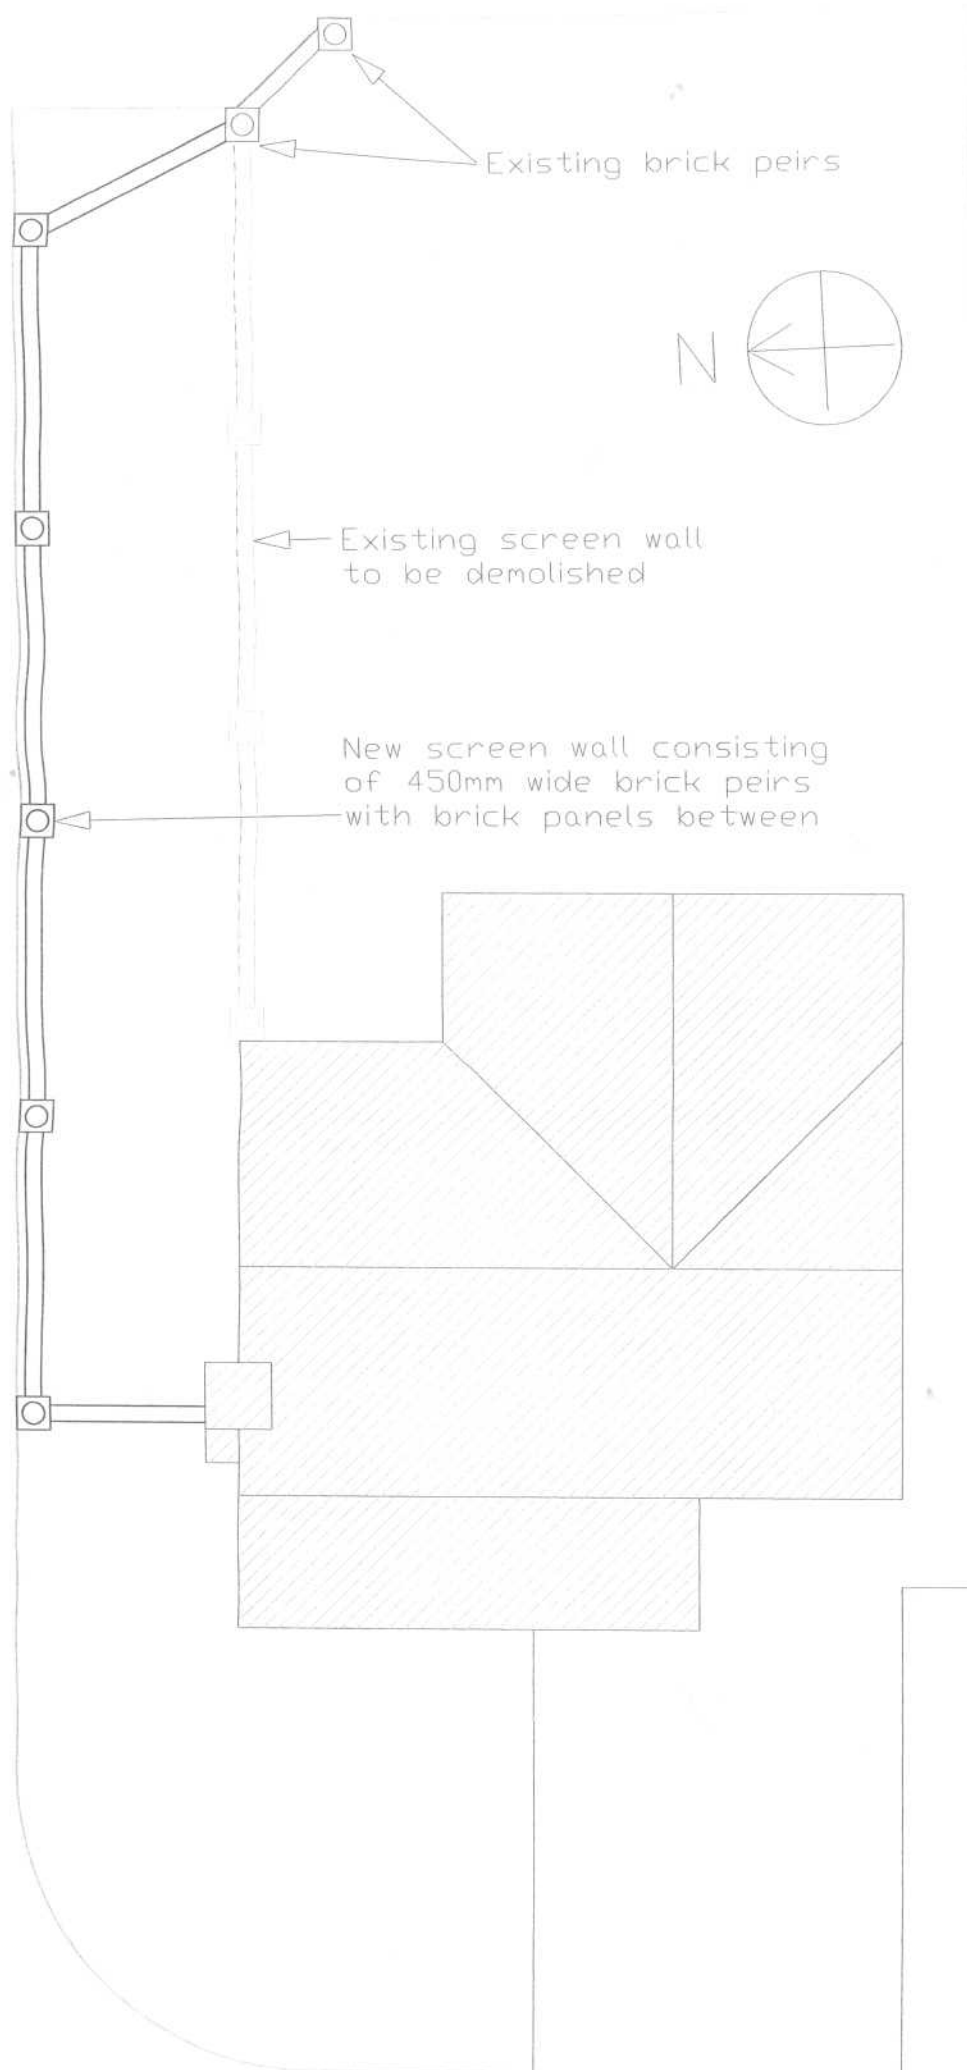

0m 1m 2m 3m 4m 5m

SCALE 1:100(A3)

Drawing No.
16-RMAC-02

Date
08-03-16

Drawn By
S. Bernardez

Title
PROPOSED FRONT
ELEVATION & PLAN

Project
30 AUBREY CLOSE
HAYLING ISLAND
PORTSMOUTH

