





SITE LAYOUT
(SCALE 1:200)


SITE LOCATION PLAN
(SCALE 1:1250)

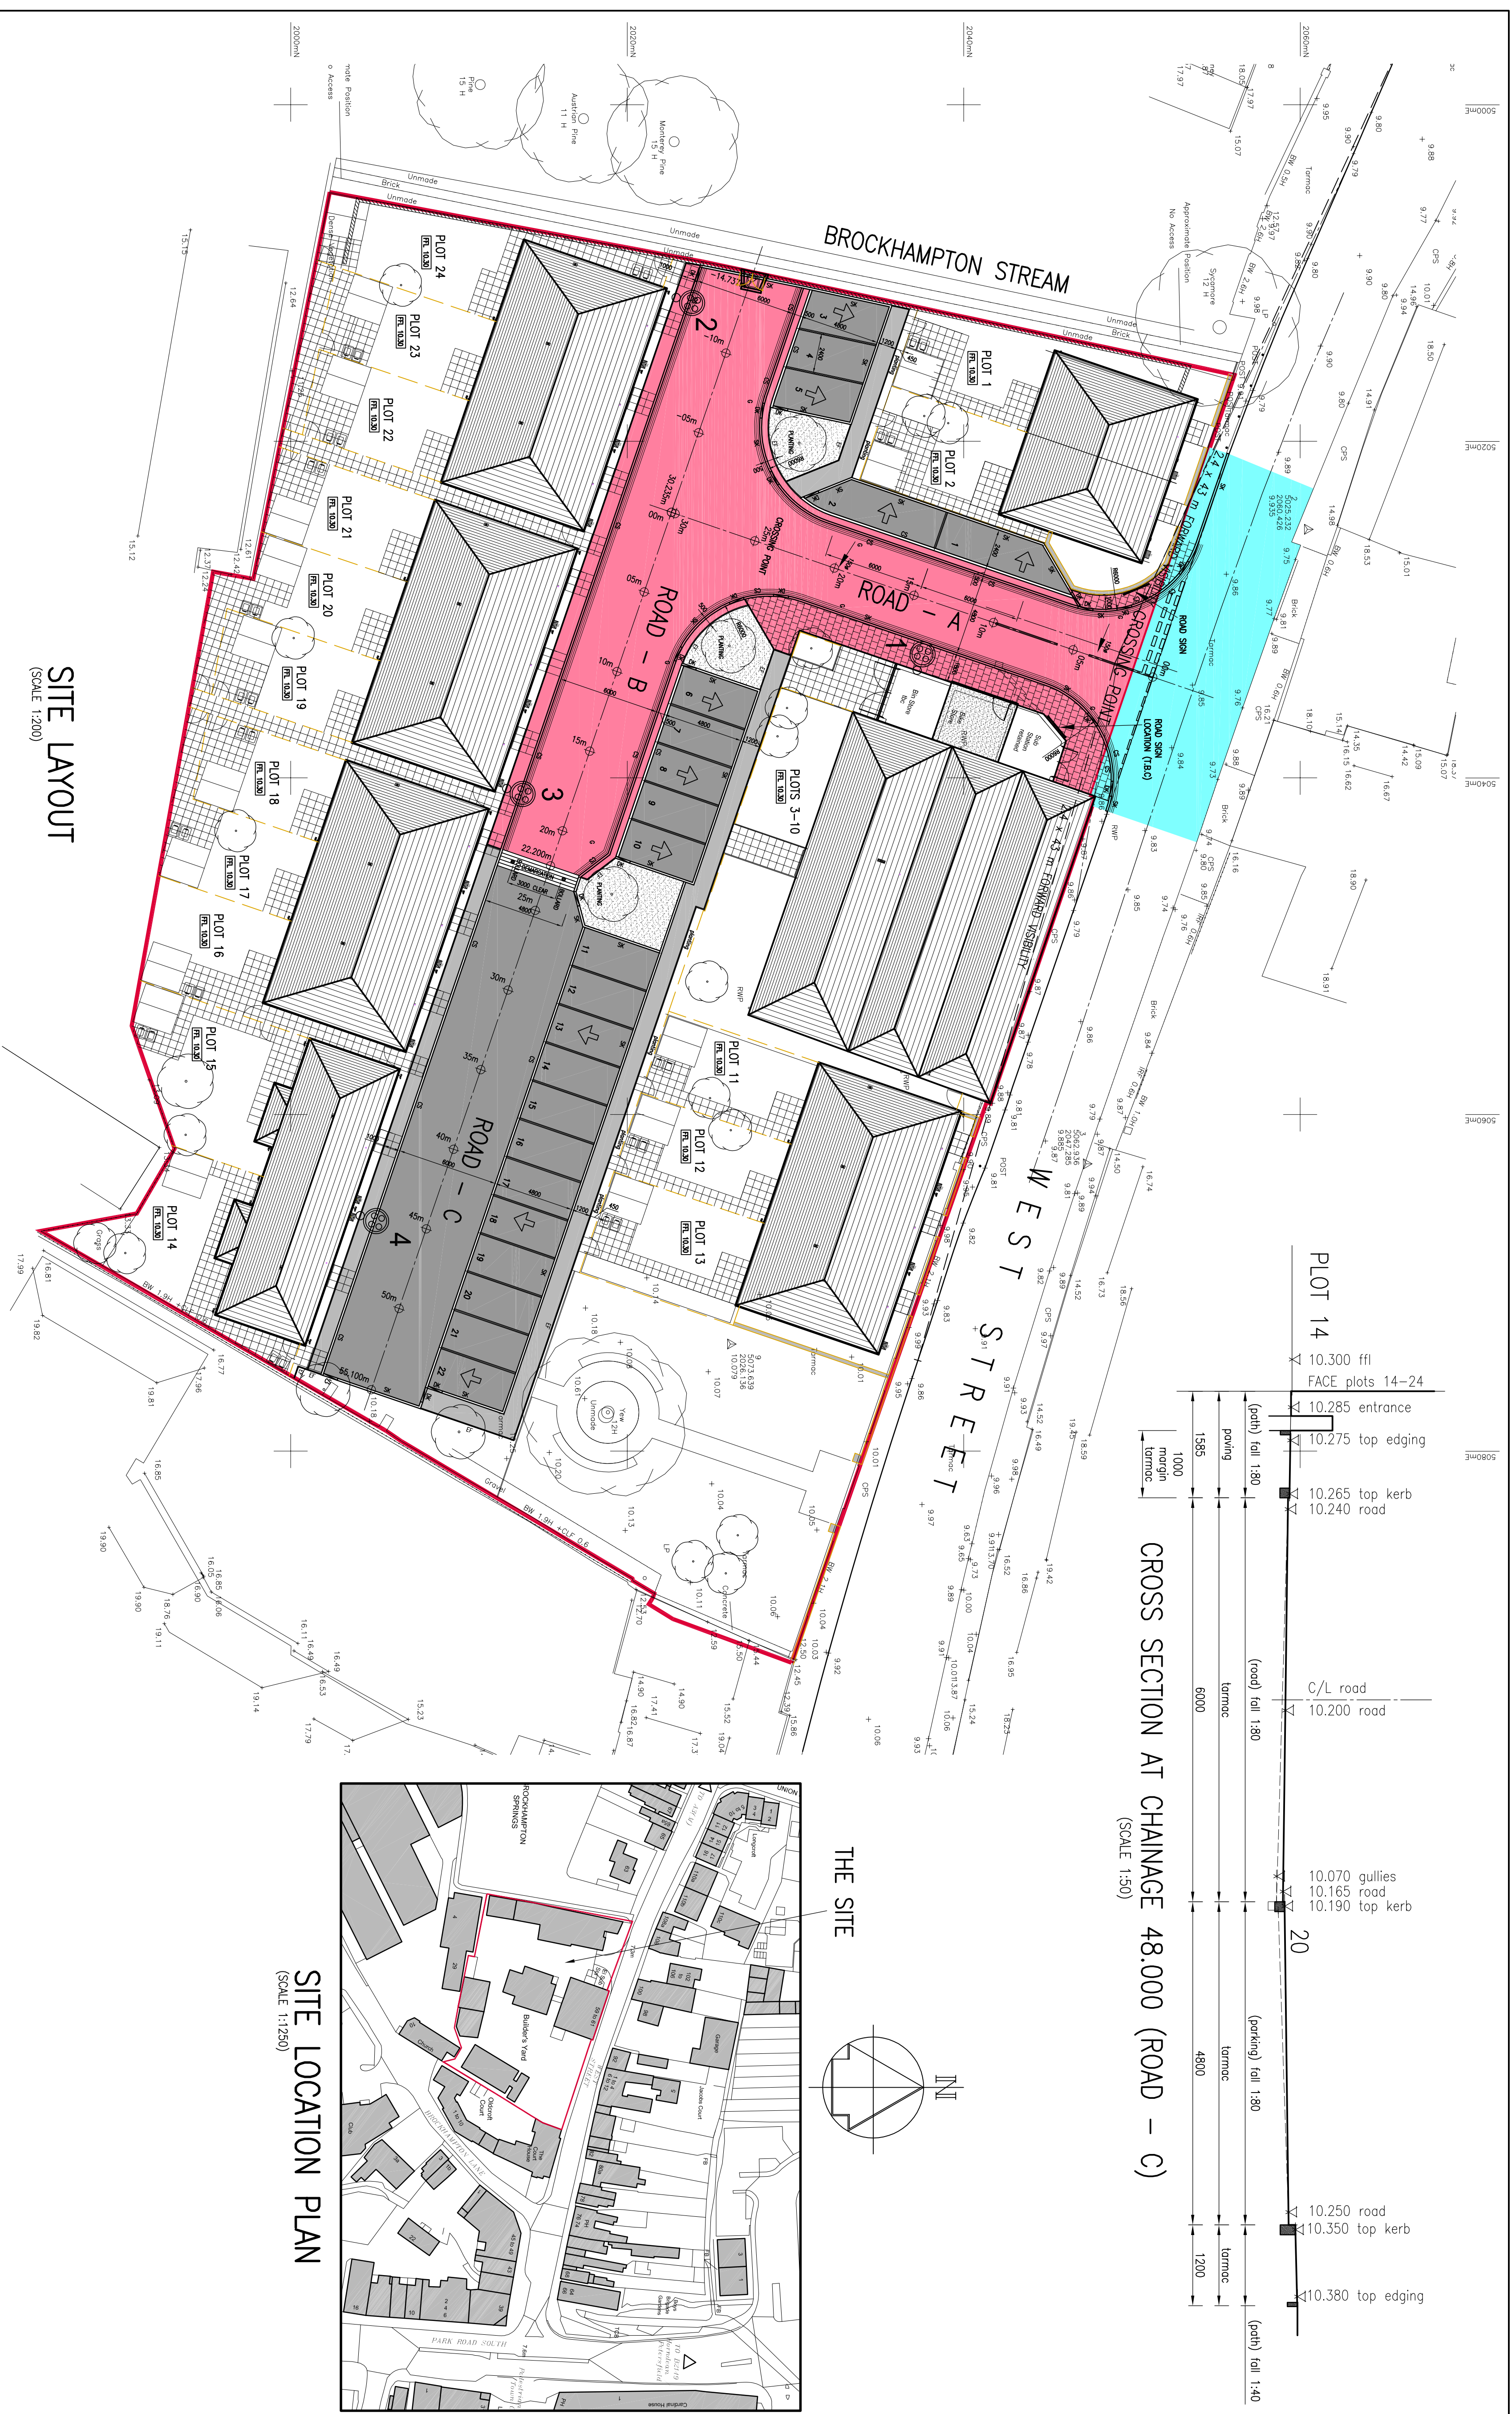


THE SITE

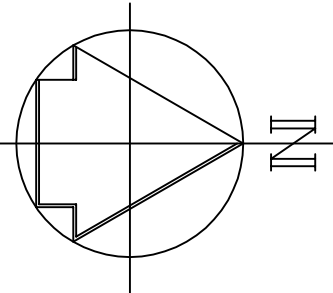


CROSS SECTION AT CHAINAGE 48.000 (ROAD - C)
(SCALE 1:50)

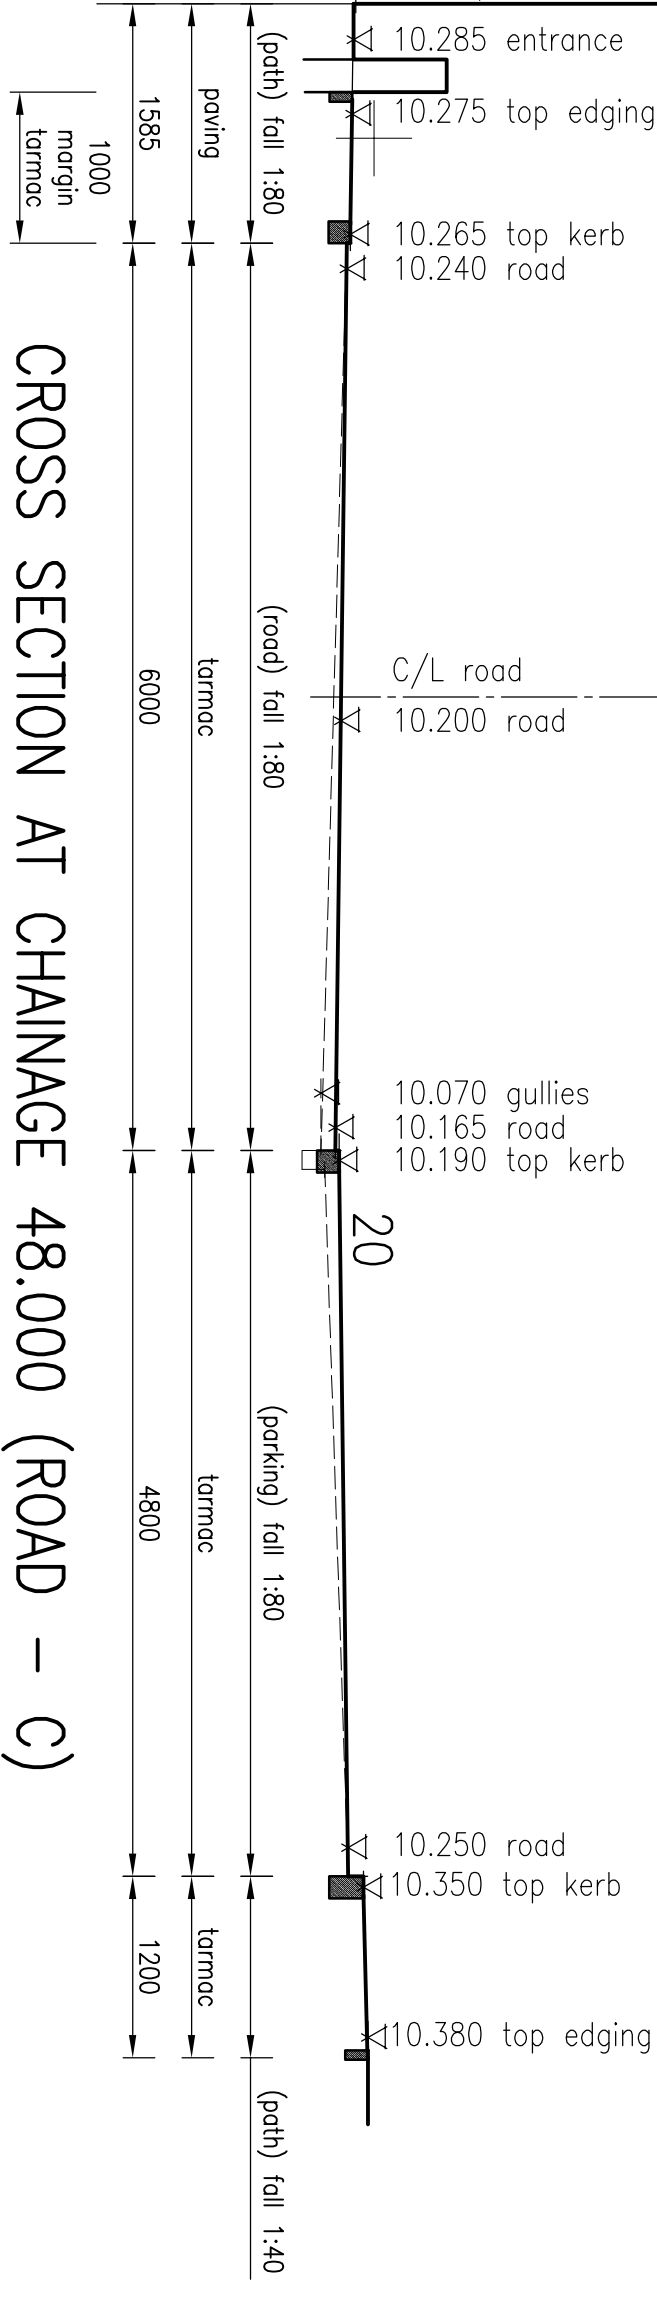

CROSS SECTION AT CHAINAGE 10.000 (ROAD - A)
(SCALE 1:50)

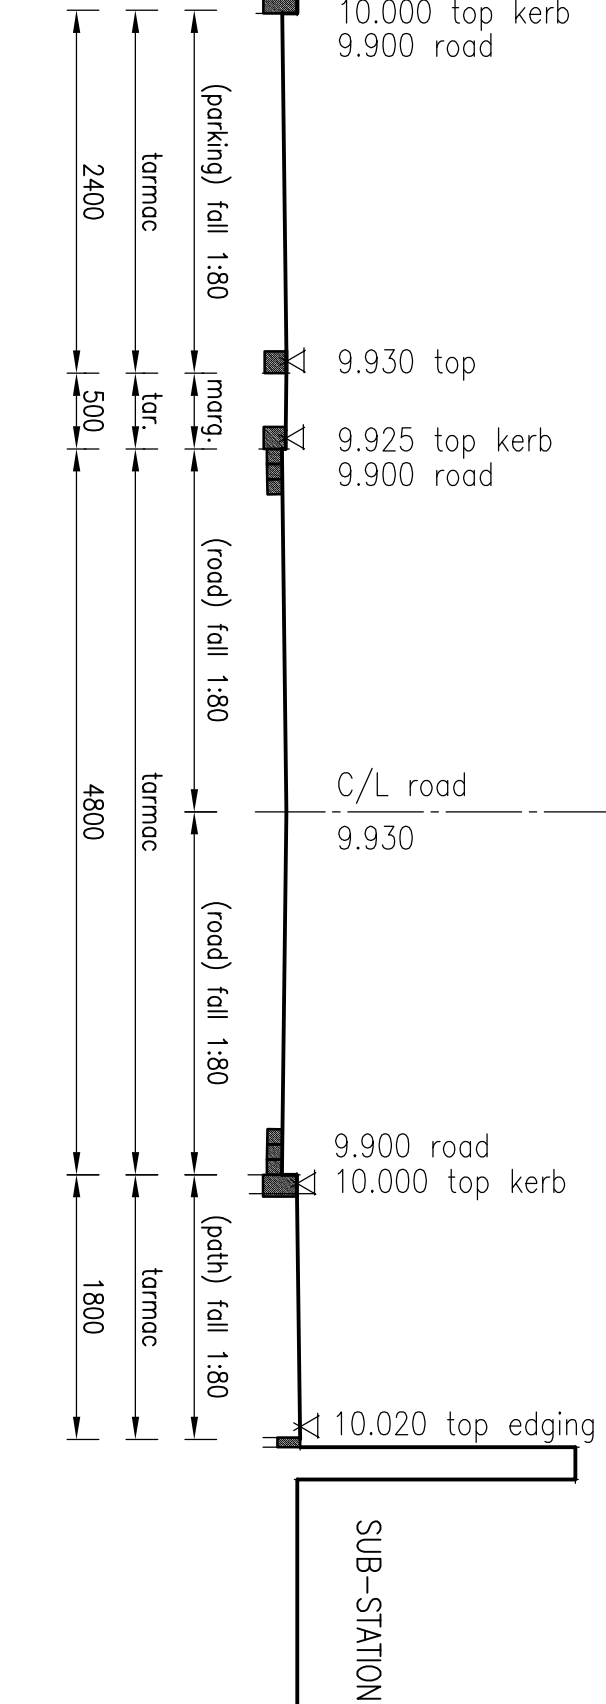

CROSS SECTION AT CHAINAGE 15.000 (ROAD - B)
(SCALE 1:50)

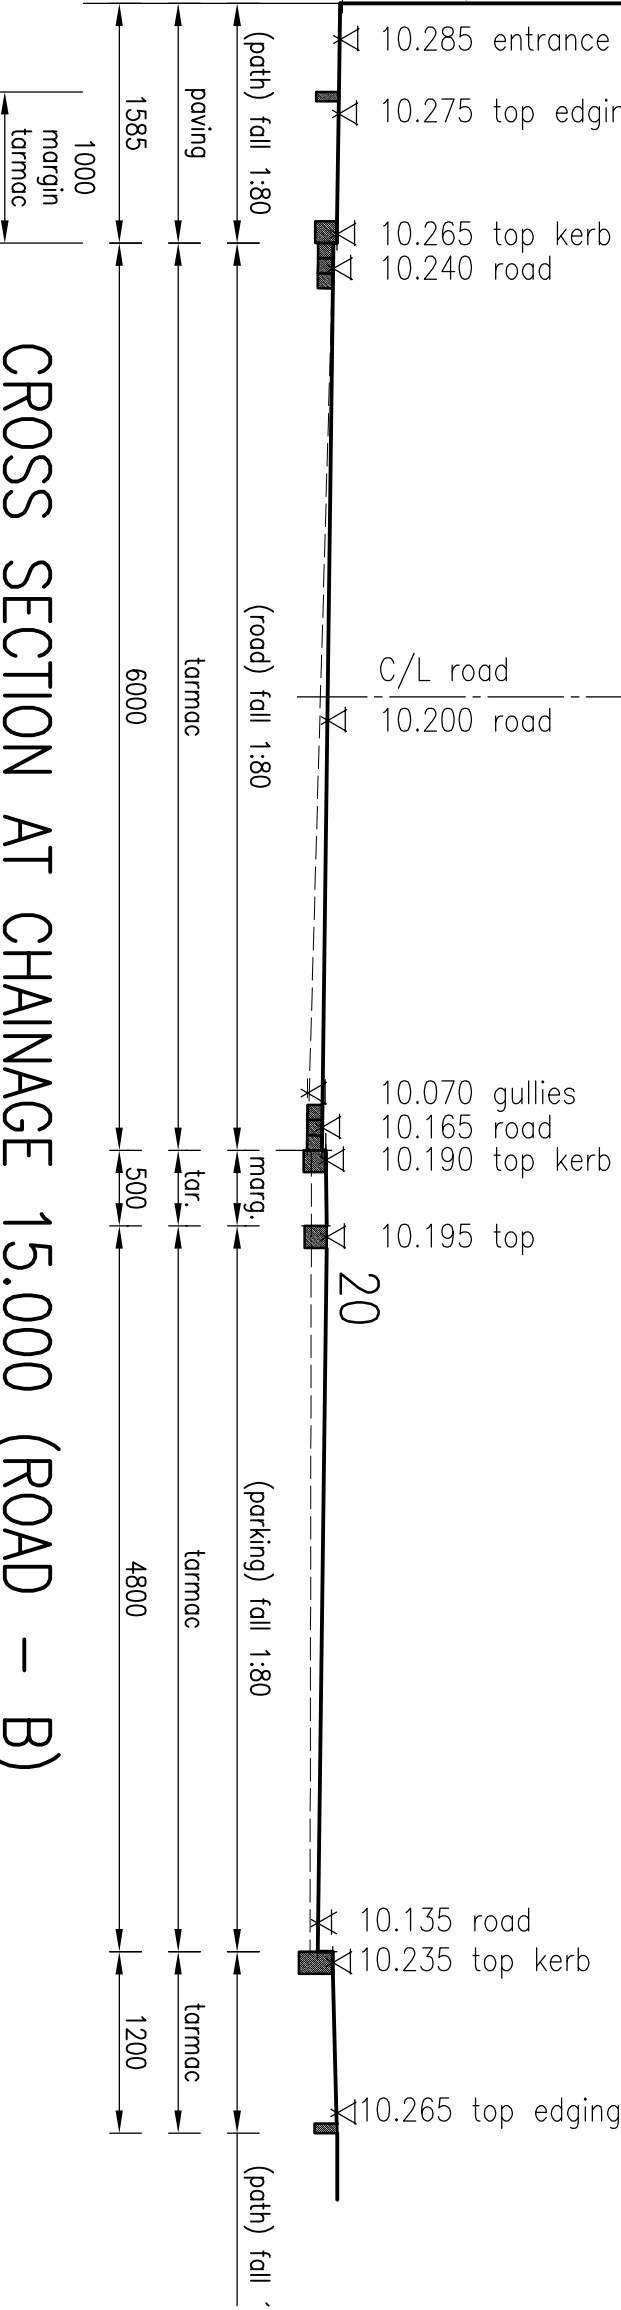

Notes

1. THIS DRAWING IS COPYRIGHT & MUST NOT BE DISCLOSED TO THIRD PARTIES WITHOUT OUR PERMISSION.
2. SCALED DIMENSIONS ARE NOT TO BE USED FOR CONSTRUCTION.
3. THIS DRAWING SUPERSEDES DRAWING Nos 9785-01-02.

EXISTING HIGHWAY

NEW SECTION 38 HIGHWAY

BUILDING ROOF OUTLINES

TARMAC PARKING AREAS AND TALLS

SITE BOUNDARY

NEW BOUNDARY WALLS

NEW BOUNDARY FENCES

EX. BOUNDARY WALL RETAINED TO TIE INTO EXISTING

AREAS NEW FLASTONE PAVING TO TIE INTO EXISTING

NEW TARMAC FOOTPATHS

MARSHALS CONSERVATION KERB DEFINITIONS:
SK - 145/255 STRAIGHT KERB.
CS - 150/145 CENTRE STONE.
BK - 250/145/145 DRIP KERB (LEFT/RIGHT)

C1 11.09.15 MRP UPDATED TO HIGHWAYS COMMENTS.
P5 01.09.15 MRP DRAWING ISSUED FOR CONSTRUCTION.
P4 20.07.15 MRP REDRAWN TO SUIT HIGHWAYS COMMENTS
P3 05.06.15 MRP STEEL LIGHTING ADDED.
P2 12.05.15 MRP DRAINAGE DETAILS MOVED TO DRAWING 9785-101.
P1 12.05.15 MRP UPDATED TO CLIENT COMMENTS
PRELIMINARY FOR DISCUSSION.

PROPOSED REDEVELOPMENT
59-61 WEST STREET
HAYANT P09 11A

PROPOSED SITE LAYOUT

GENERAL ARRANGEMENT

ISSUED FOR CONSTRUCTION

RJWatkinson
Consulting Civil and Structural Engineers
12 High Street, Lymington,
Hampshire SO43 7BD
t: 023 8028 3794
e: rjw@rjwatkinson.co.uk
www.rjwatkinson.co.uk

Drawn: MRP Date: APR 2015 Scale: AS SHOWN Size: A1
Drawing No: 9785-100 Revision: C1