


REVISION HISTORY			
REV	DESCRIPTION	DATE	APPROVED

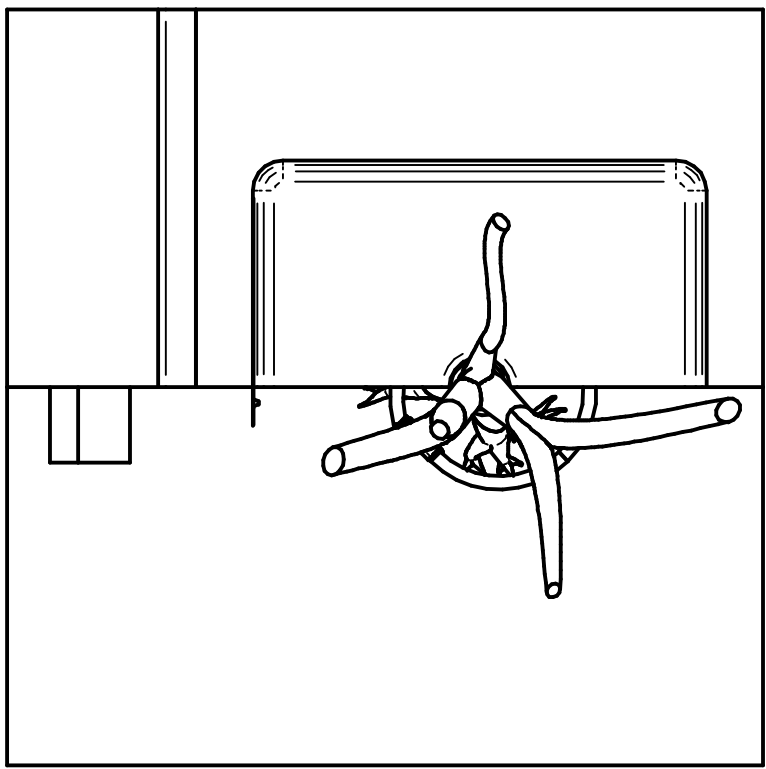

PLAN VIEW WITH CANOPY HIDDEN
1:20

Package includes:

RRPC3A RootRain Metro aeration/irrigation system


RER600A ReRoot 600 ribbed root barrier

GLB25A belt


GLPFA spacer sleeve



ISOMETRIC VIEW WITH CUT-AWAY TO SHOW PRODUCTS
1:20

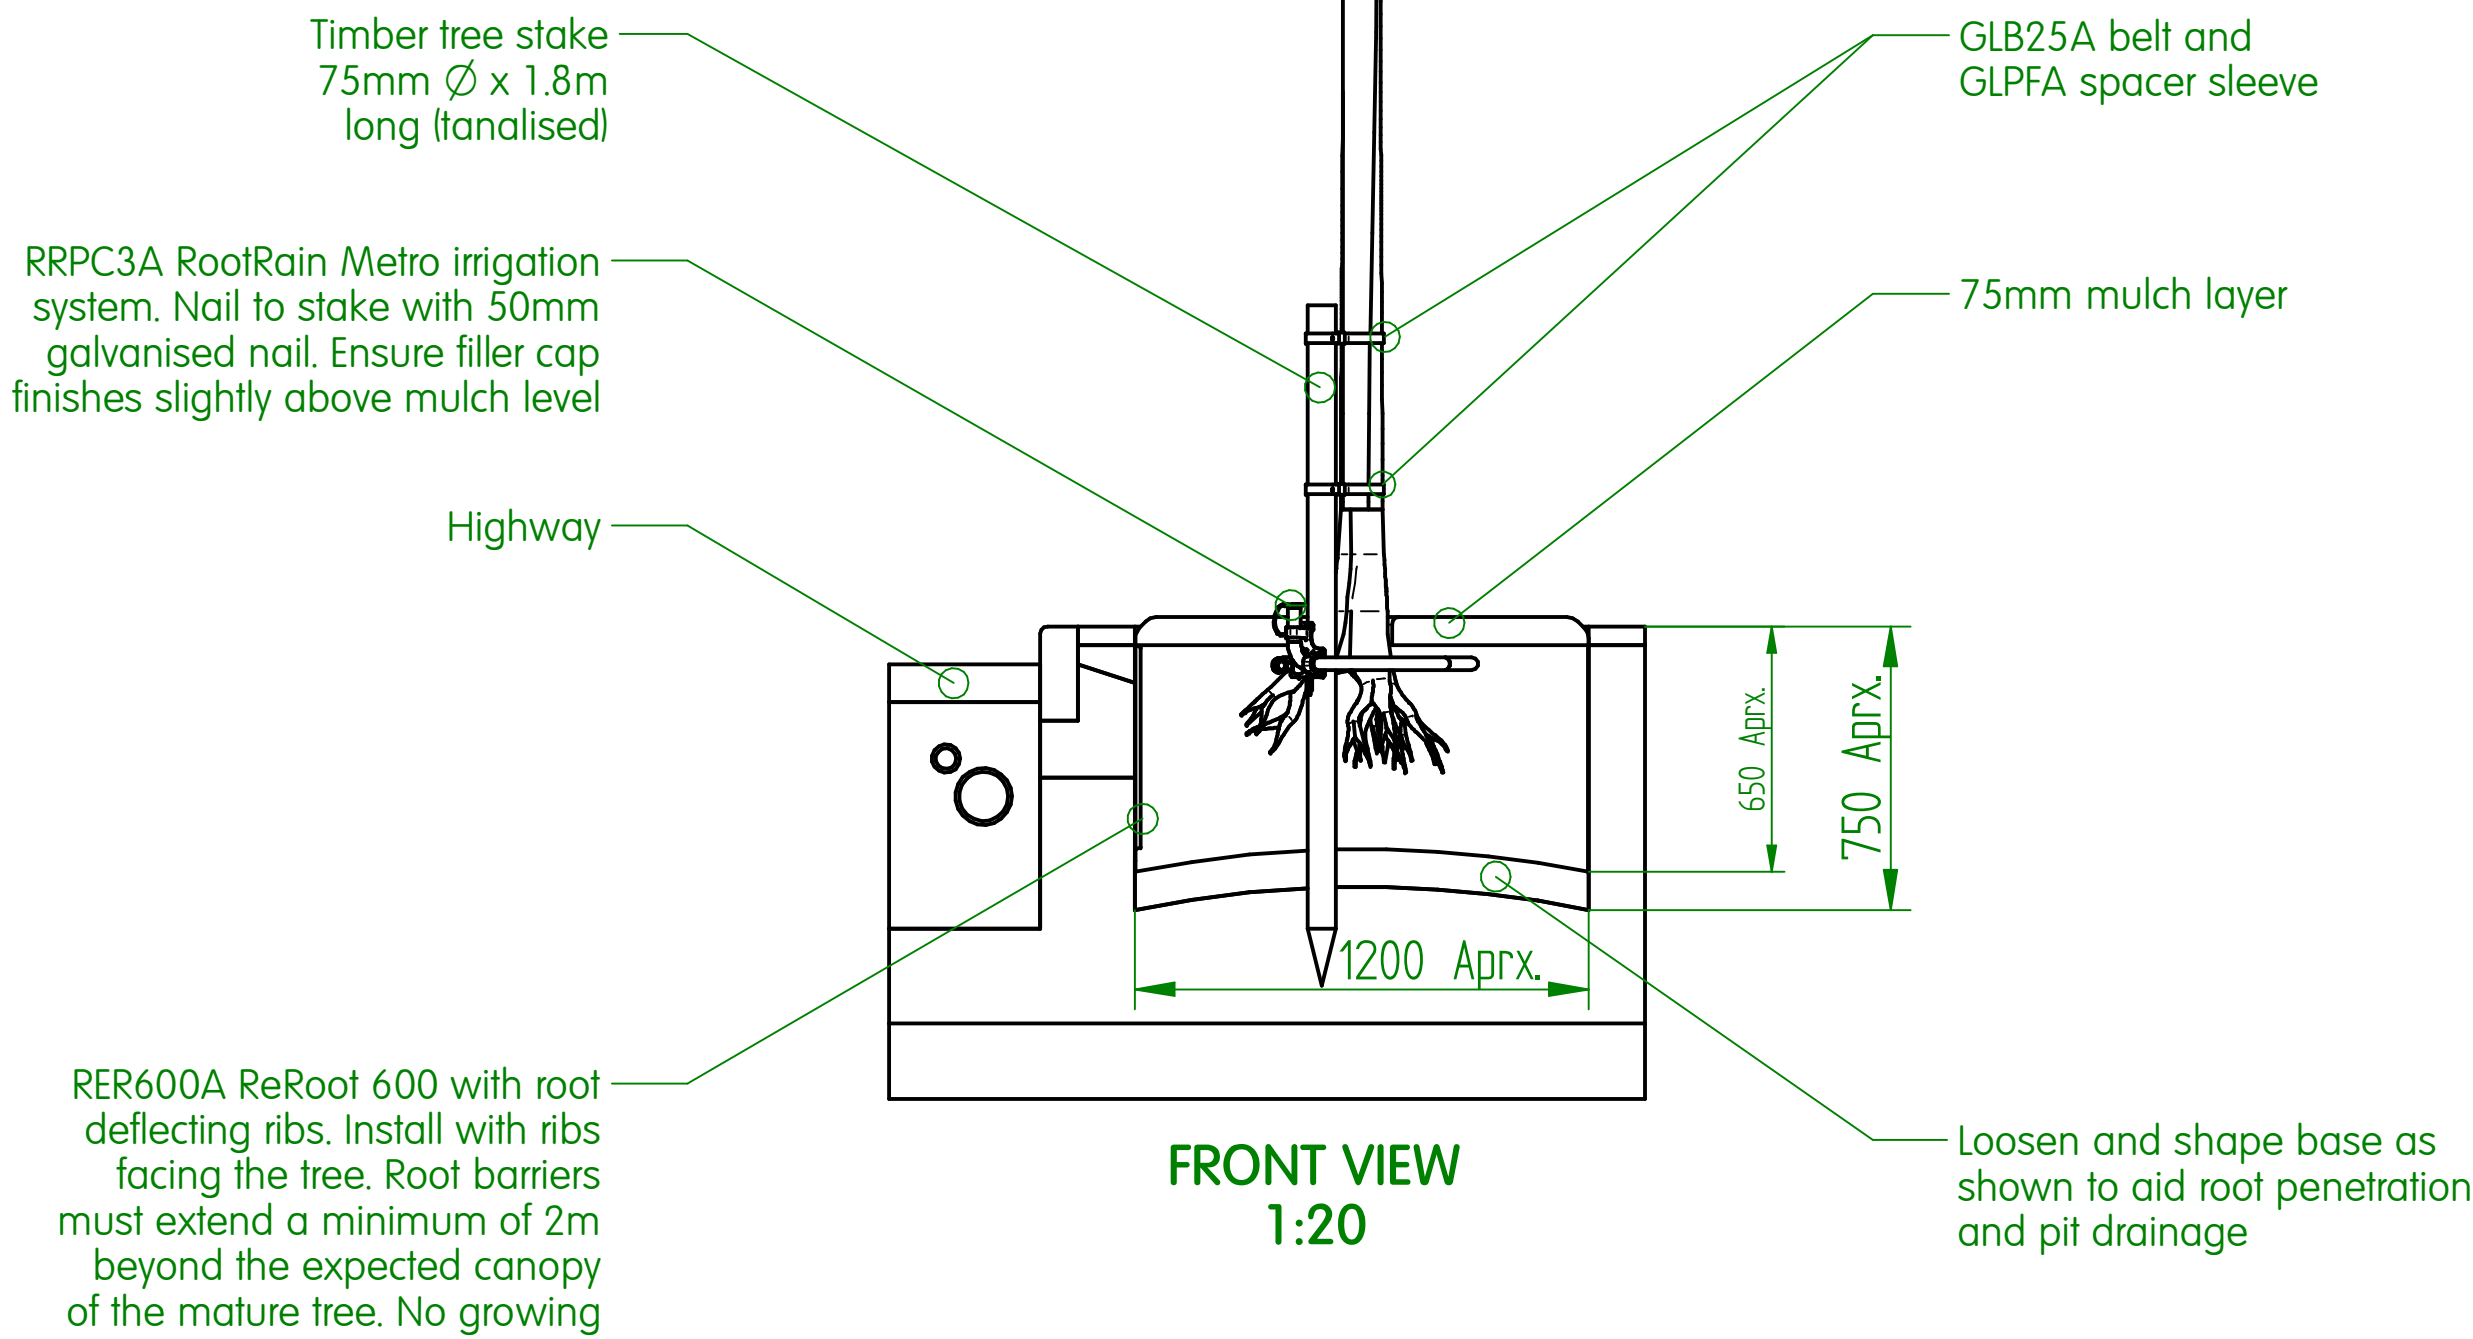

FRONT VIEW
1:20

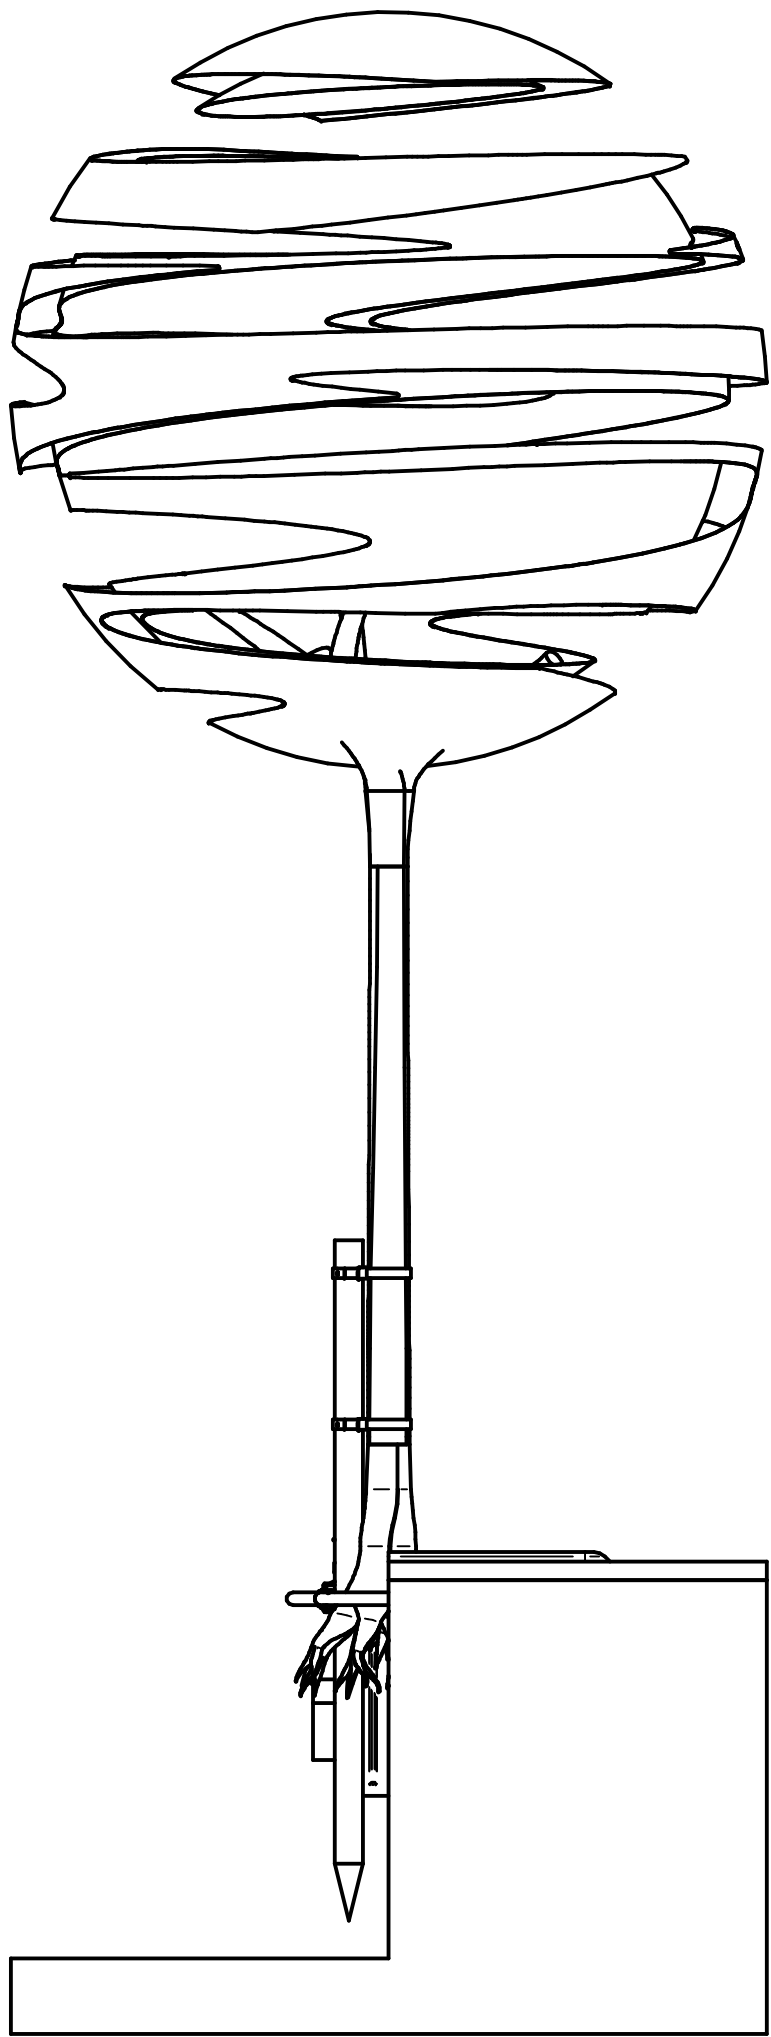

SIDE VIEW
1:20

NAME		DATE	GreenBlue Urban Ltd. Hayward Way, Hastings, England TN26 4PL Sales and Service: +44 (0)1424 535003 Website: www.greenblueurban.com		
DRAWN	Adrian White	04/03/2014	TITLE		
CHECKED			TREE PRODUCT PACKAGES		
ENG APPR			GR1003 Tree pit system installation		
MGR APPR			SIZE DWG NO		REV
UNLESS OTHERWISE SPECIFIED DIMENSIONS ARE IN MILLIMETERS ANGLES ±XX° 2 PL ±XXX 3 PL ±XXXX			A1 GRE-100529-DFT-004		H
FILENAME: GR1003.dft			SCALE		WEIGHT:
					SHEET 1 OF 1