



Project no.	Sequential	Blg/Floor	Detail	Rev
KAD	10	A	EX	.


UNITS NO.	NUMBER OF BEDROOMS	AREA
8	2	64.9 SQ.M
9	2	70.9 SQ.M
10	1	54.6 SQ.M
11	1	53.4 SQ.M
12	1	54.6 SQ.M
13	2	71.6 SQ.M
14	2	76.1 SQ.M
15	2	66.2 SQ.M
16	2	66.1 SQ.M
17	2	52.3 SQ.M
18	1	58.6 SQ.M
19	1	58.6 SQ.M

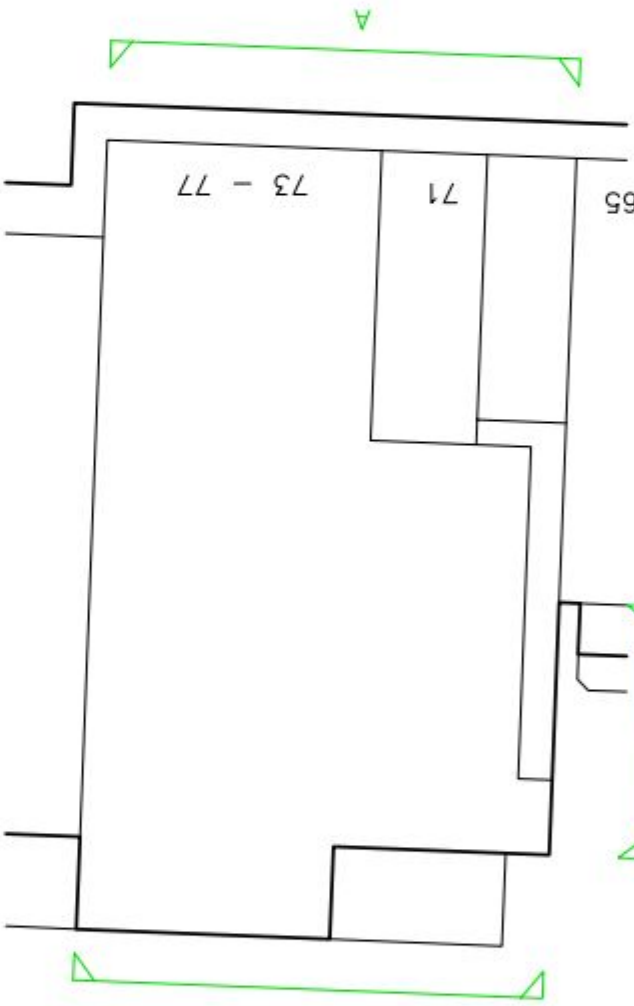


NOT TO SCALE

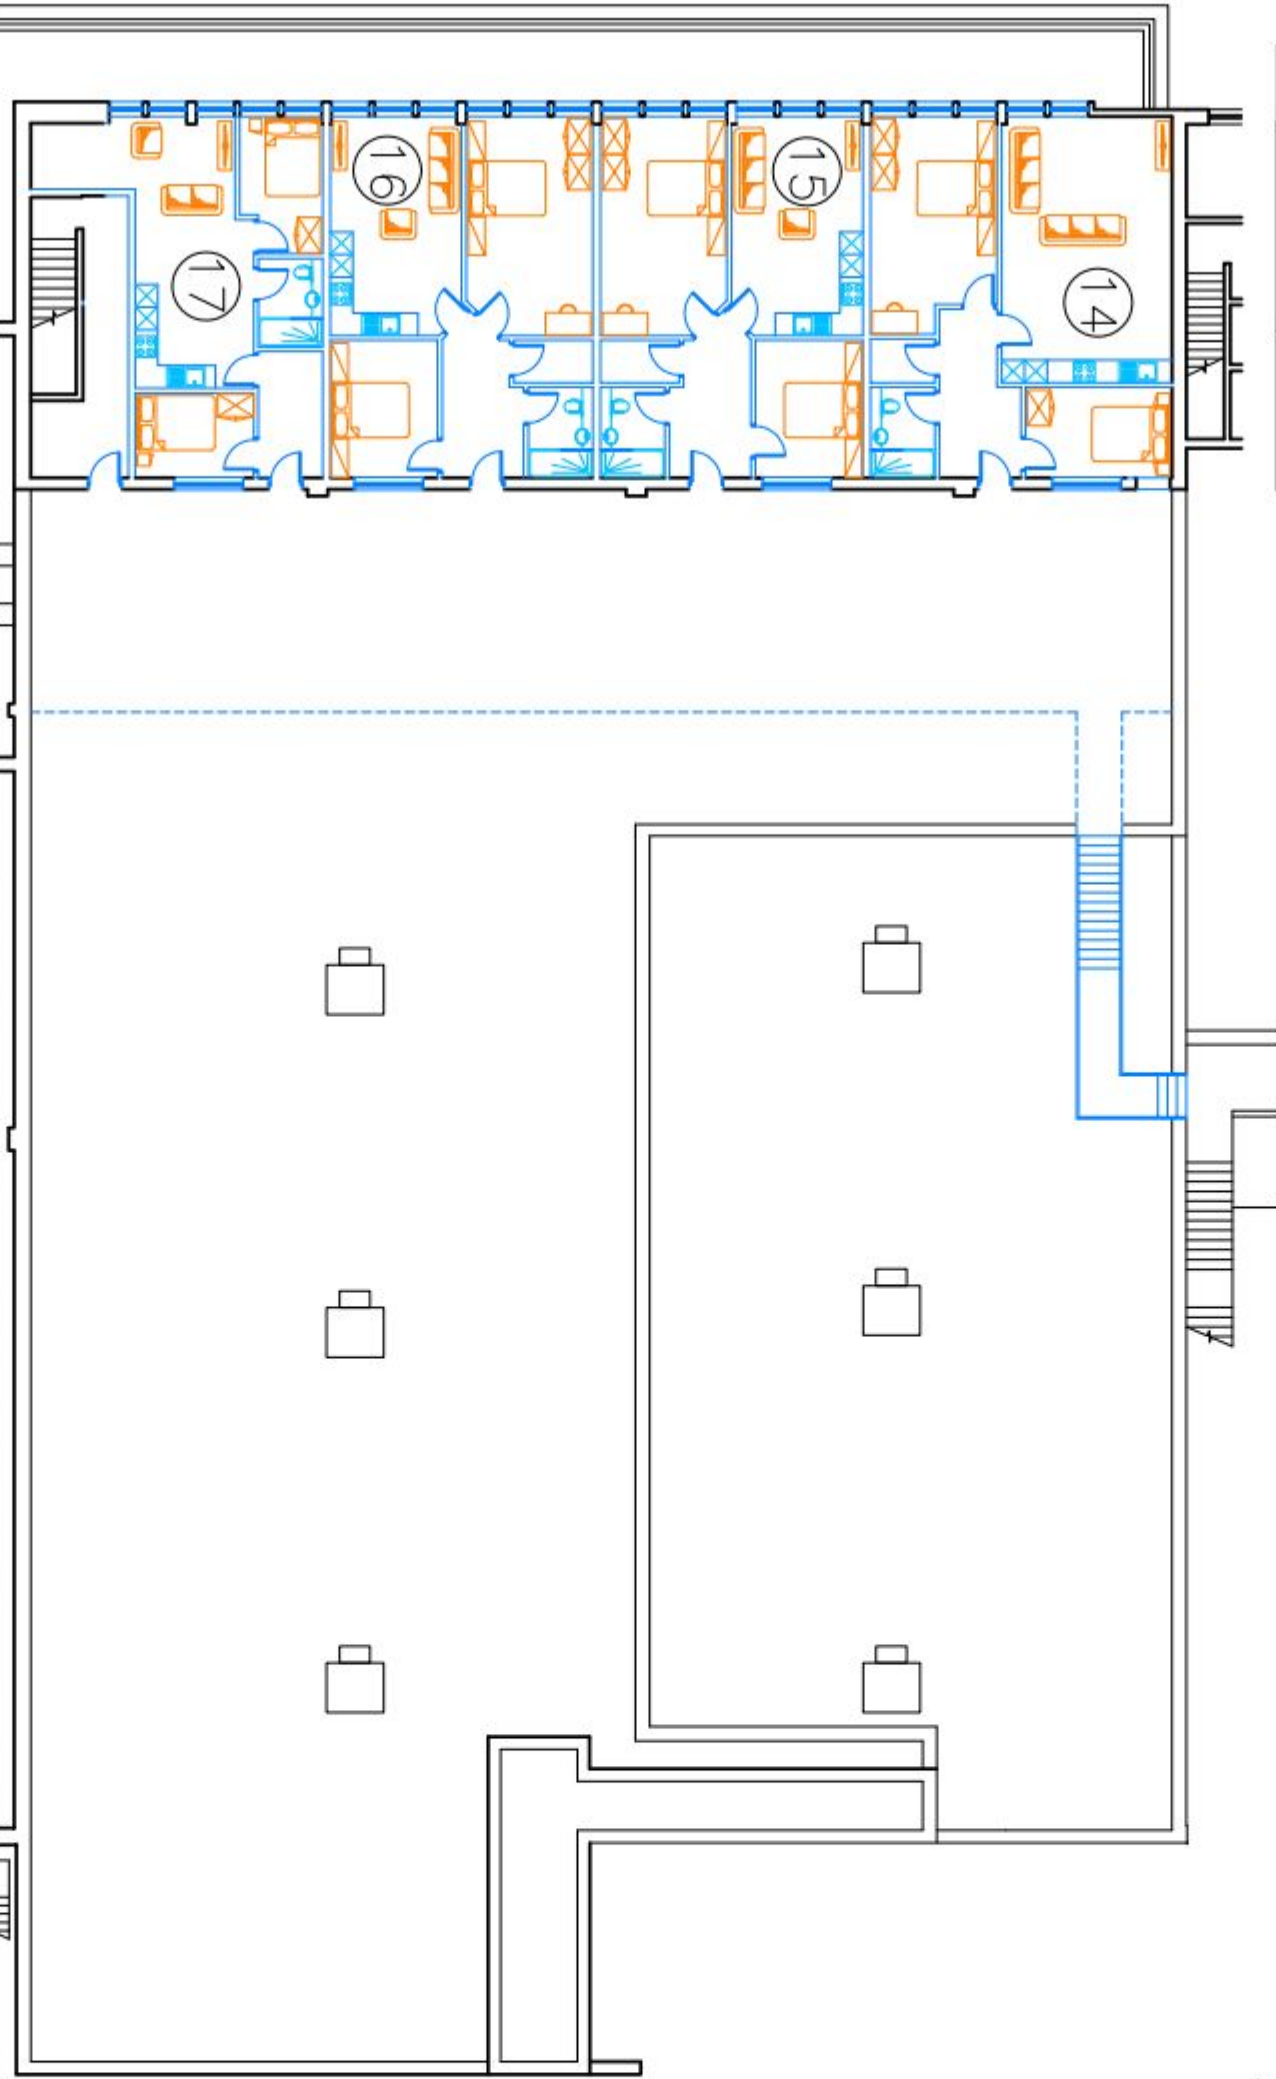


PROPOSED SECOND FLOOR

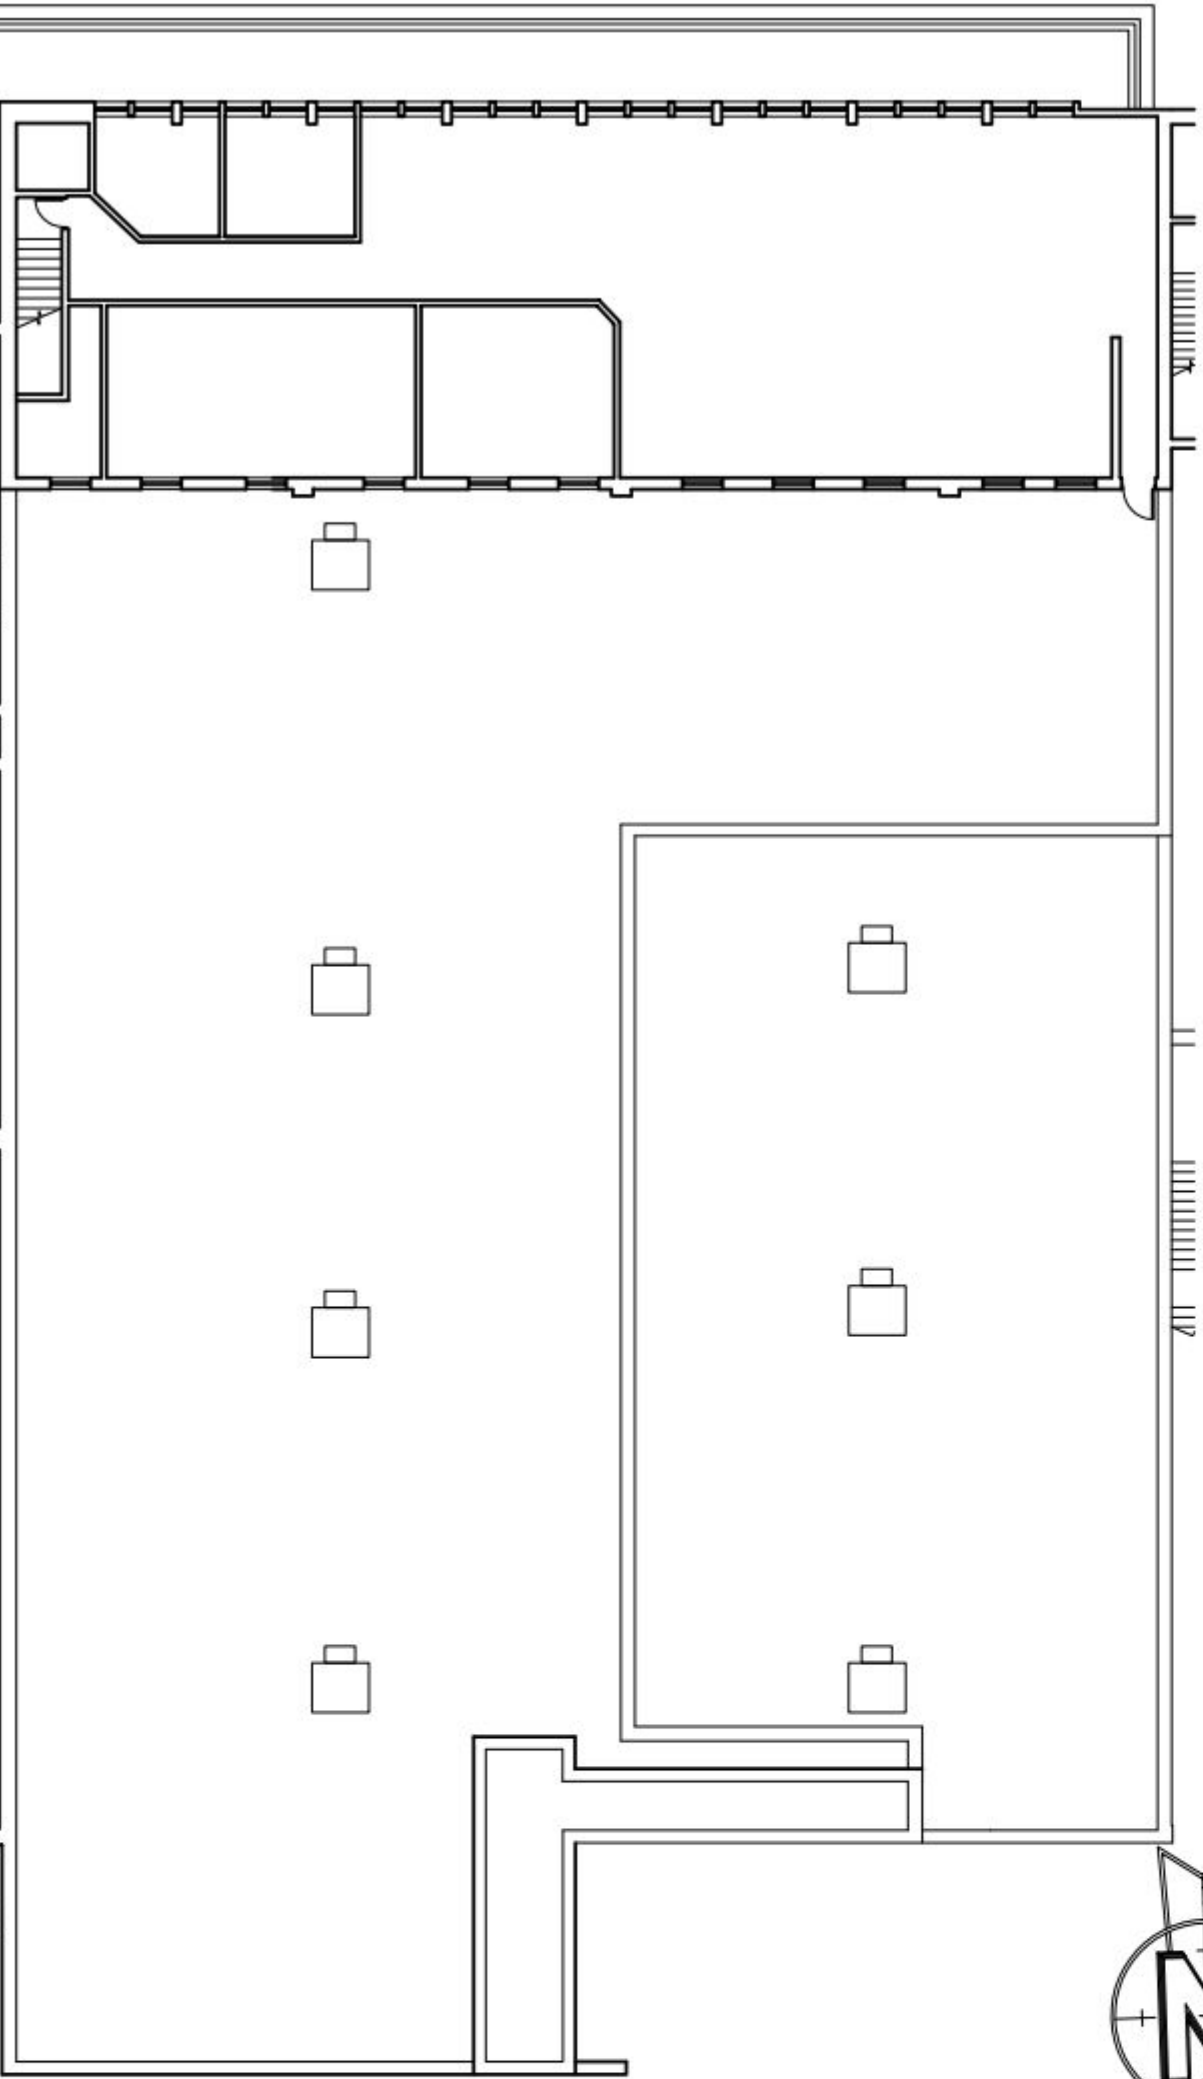


EXISTING SECOND FLOOR

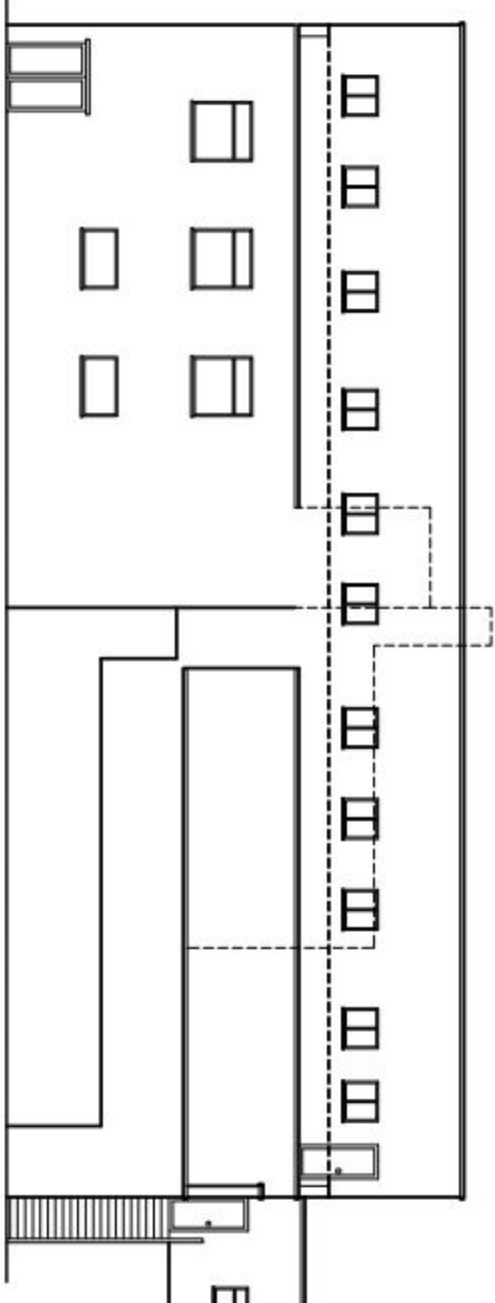


C - EXISTING ELEVATION

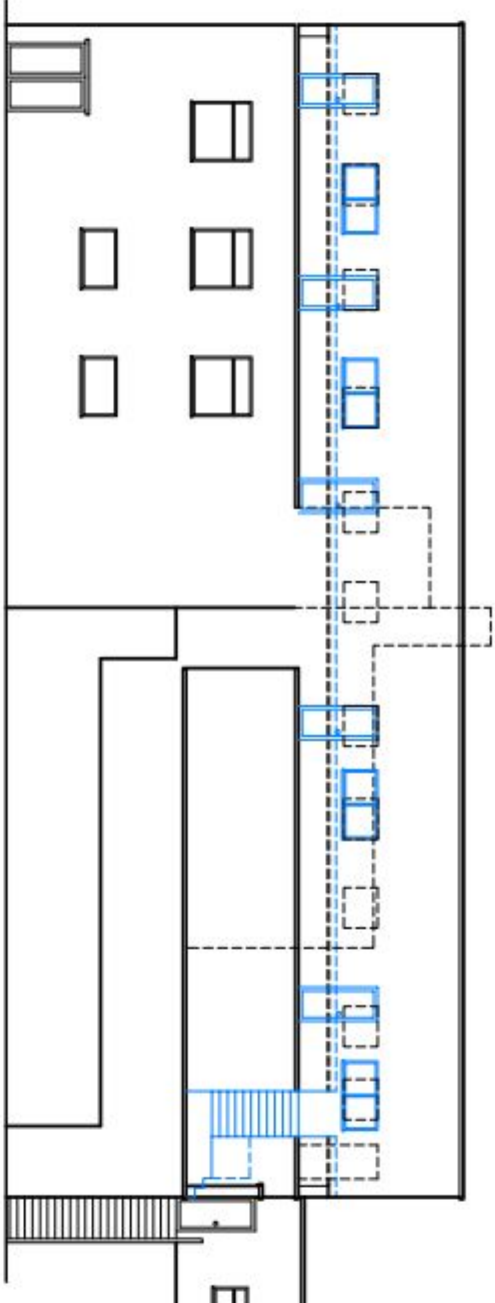


C - PROPOSED ELEVATION

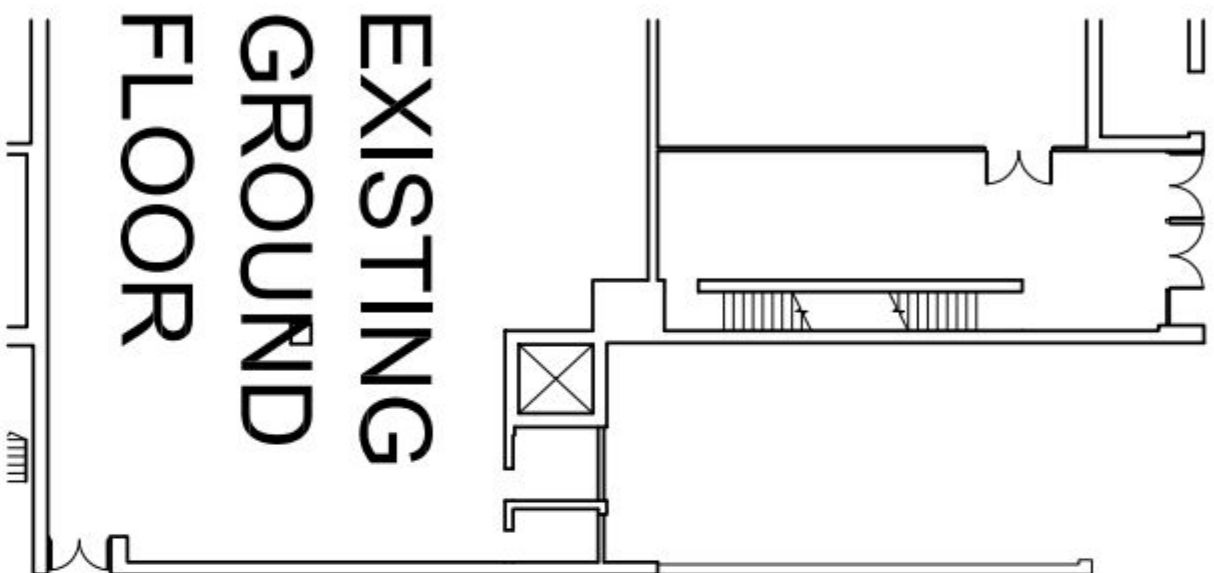


EXISTING GROUND FLOOR

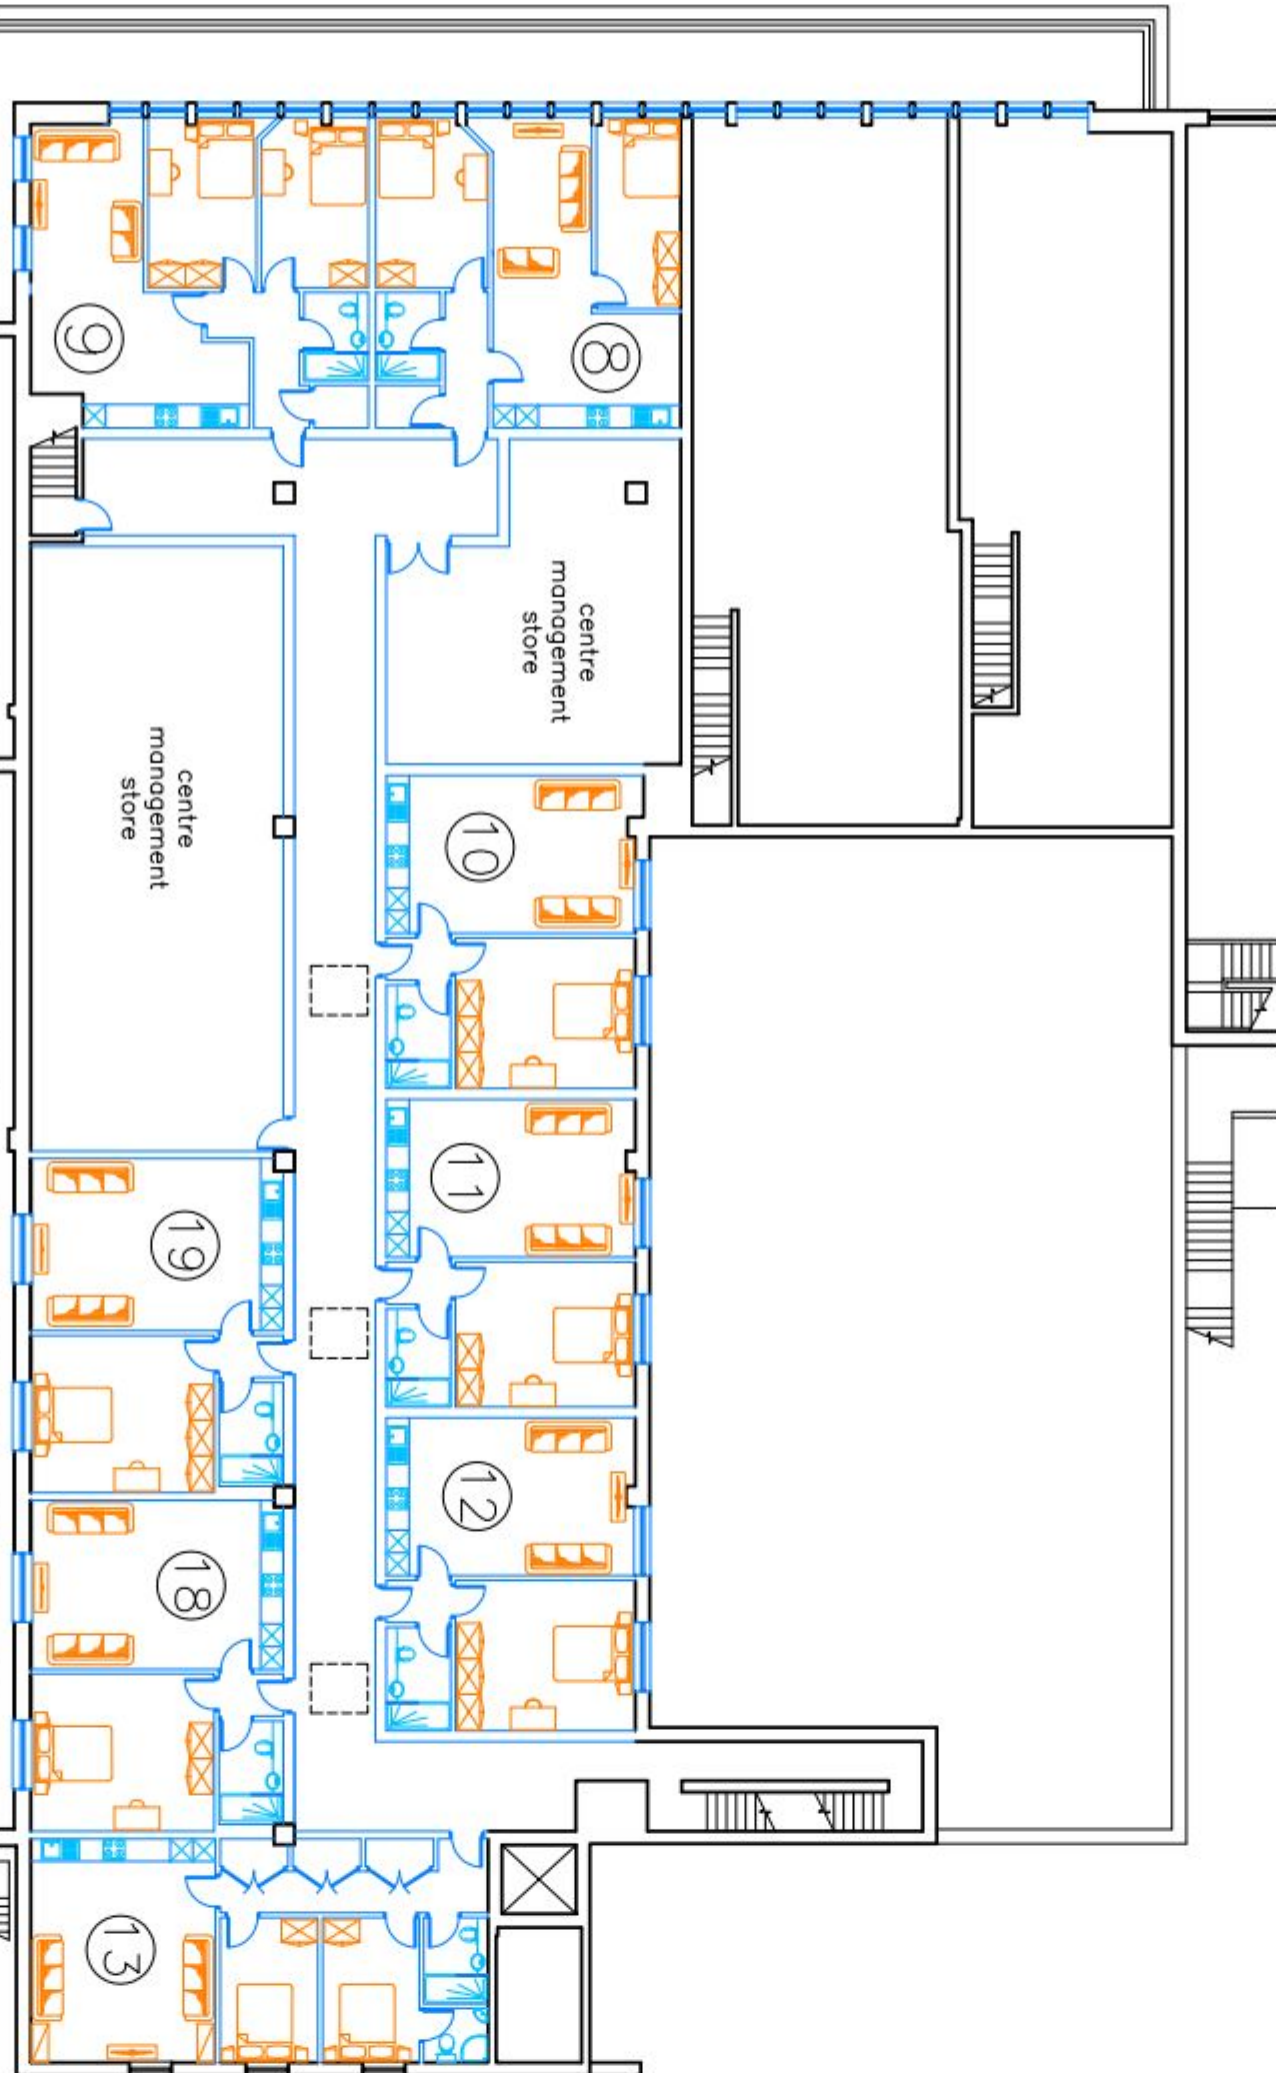


PROPOSED FIRST FLOOR

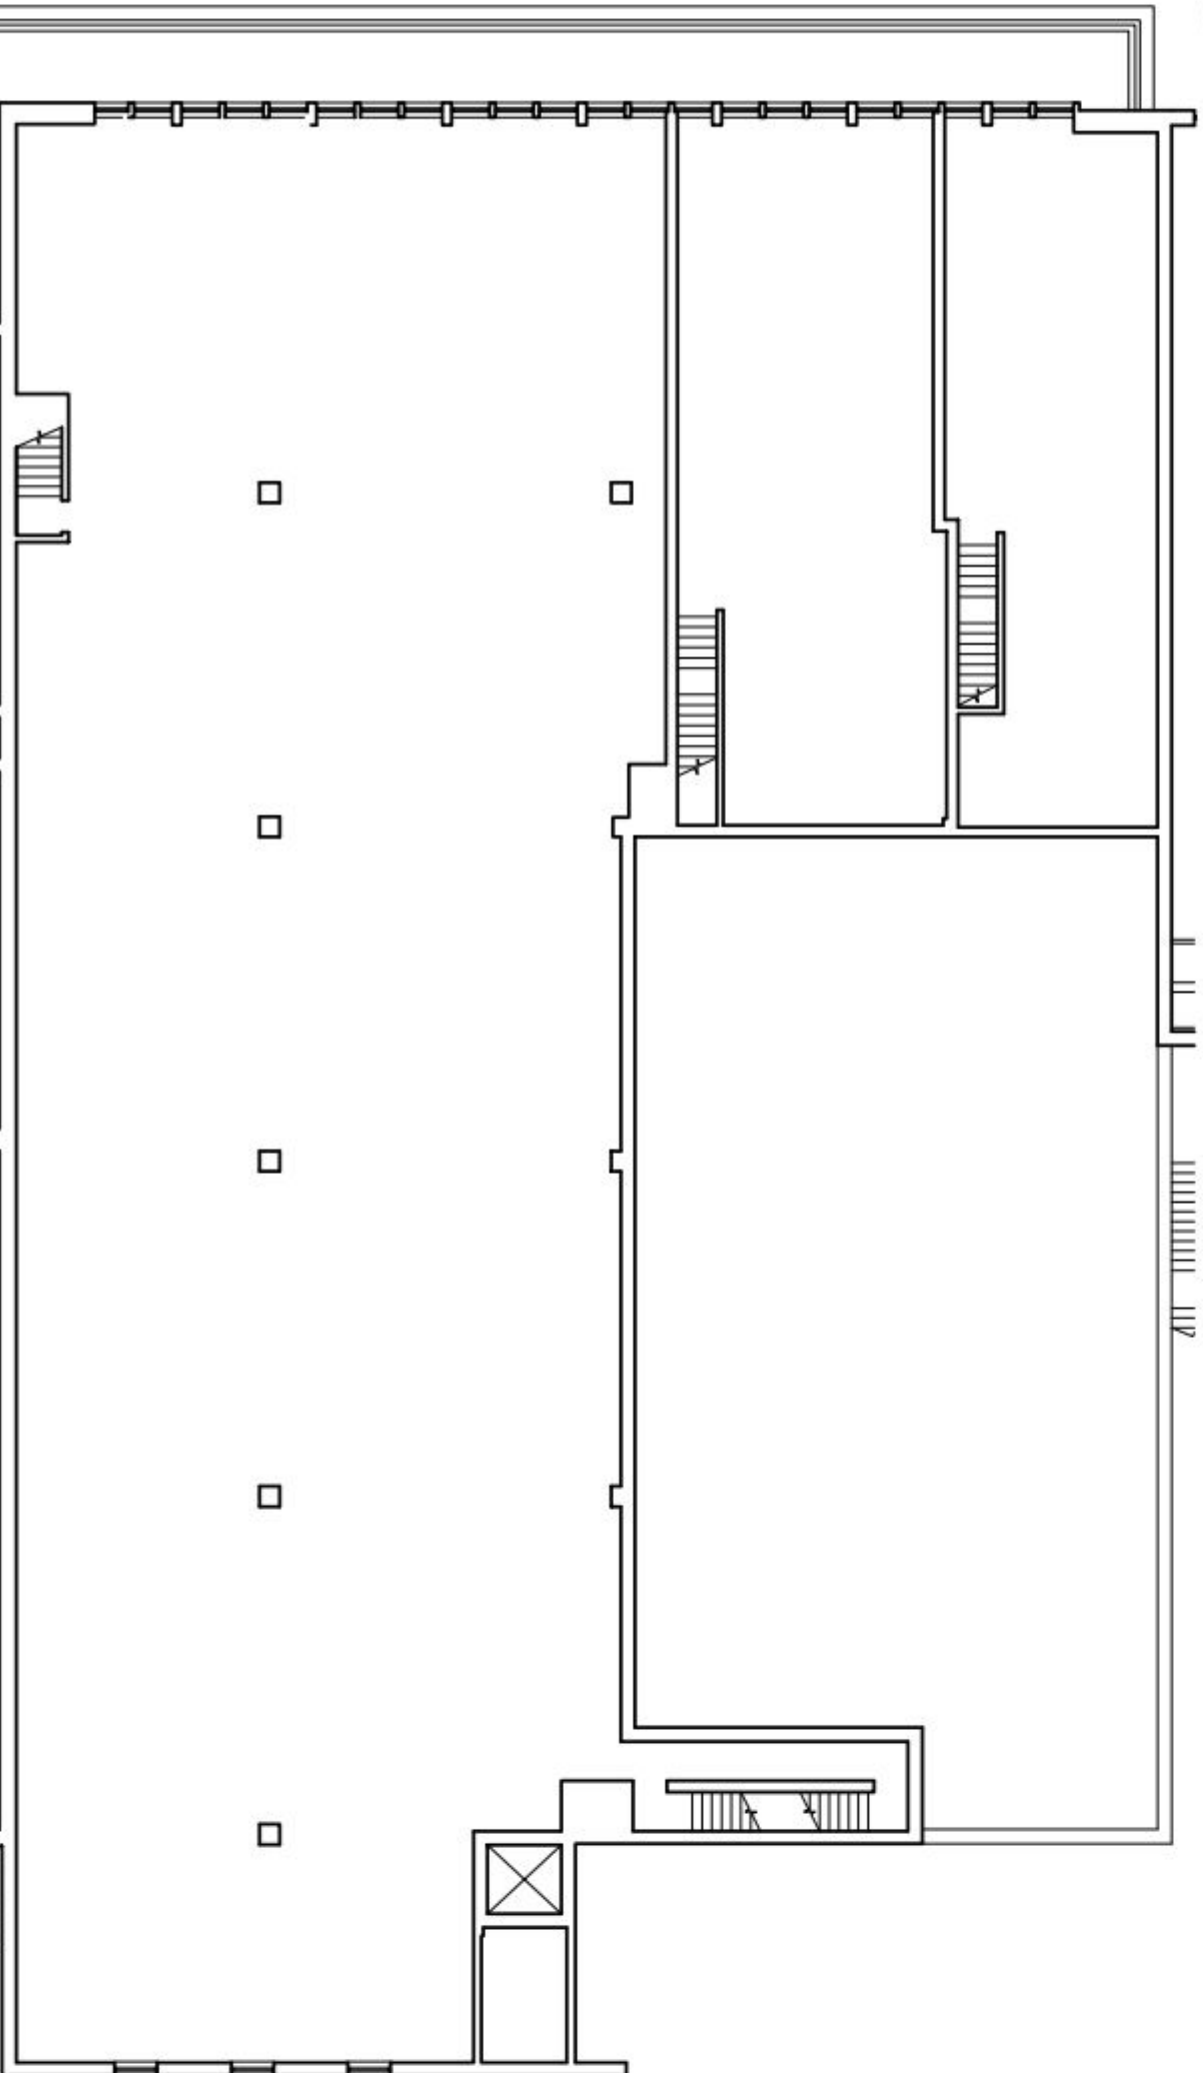


EXISTING FIRST FLOOR

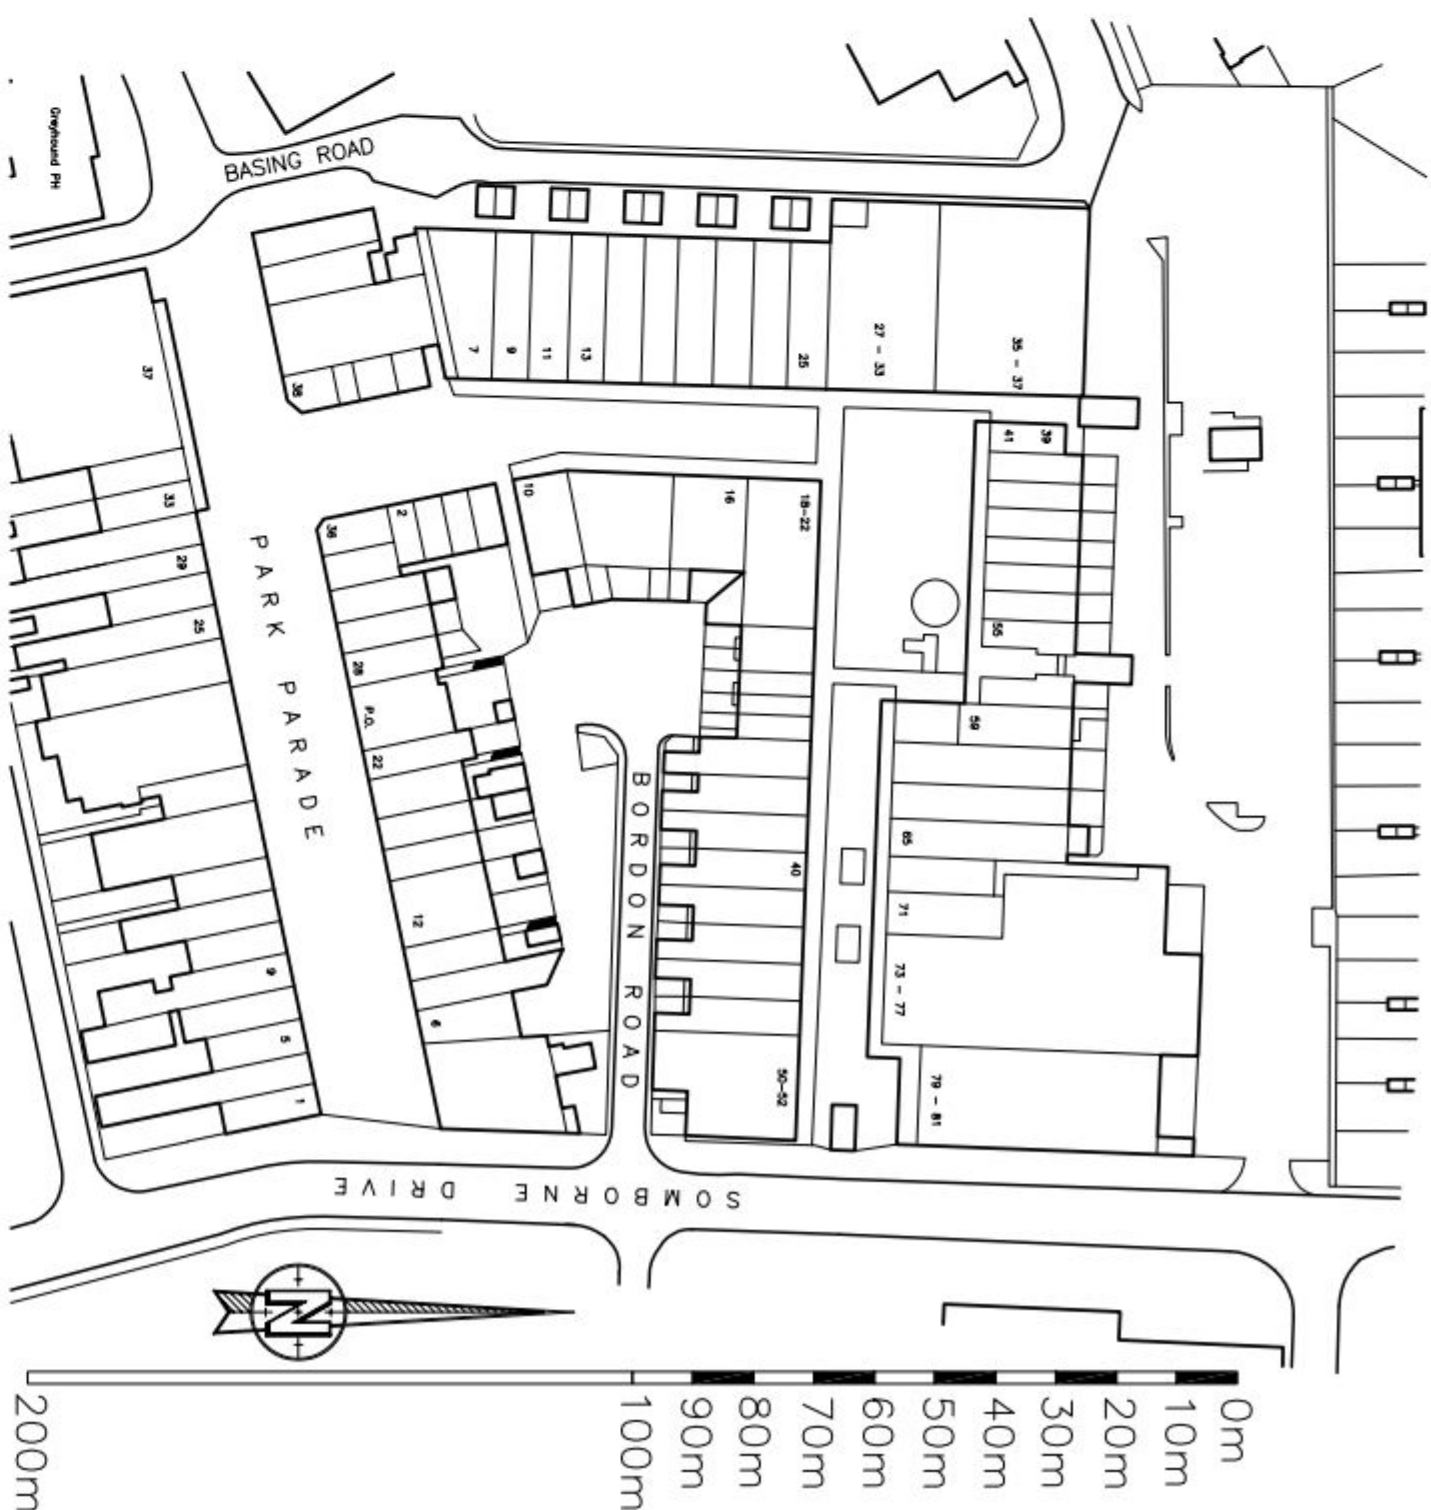


LOCATION PLAN 1:1250

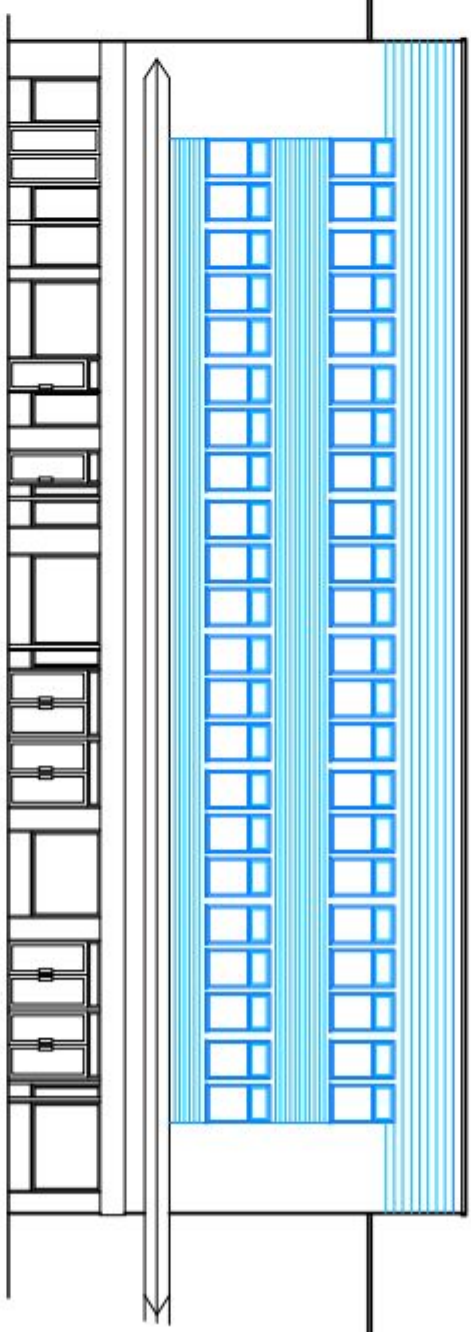


A - PROPOSED ELEVATION

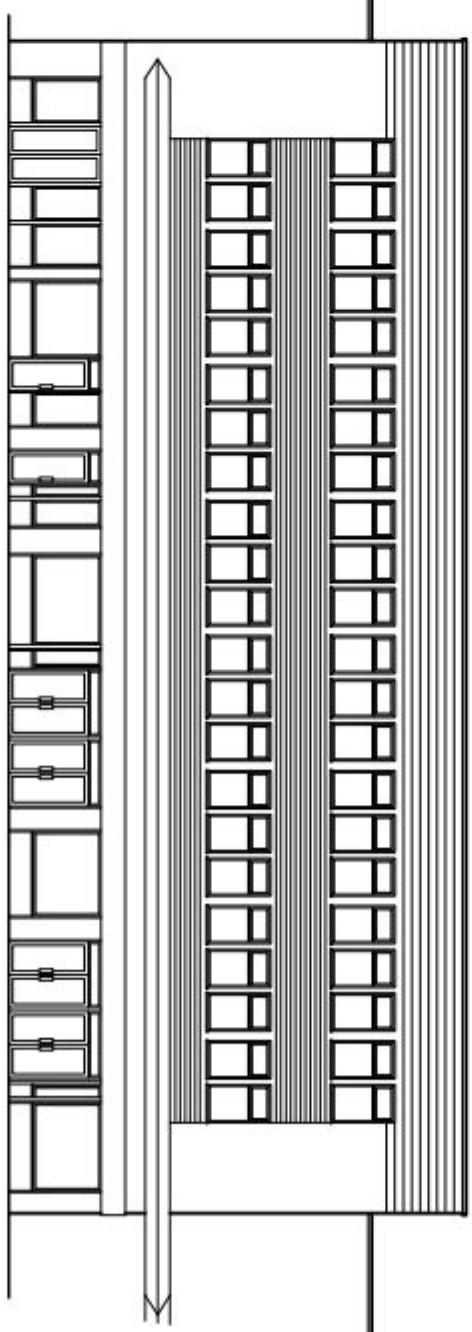

A - EXISTING ELEVATION

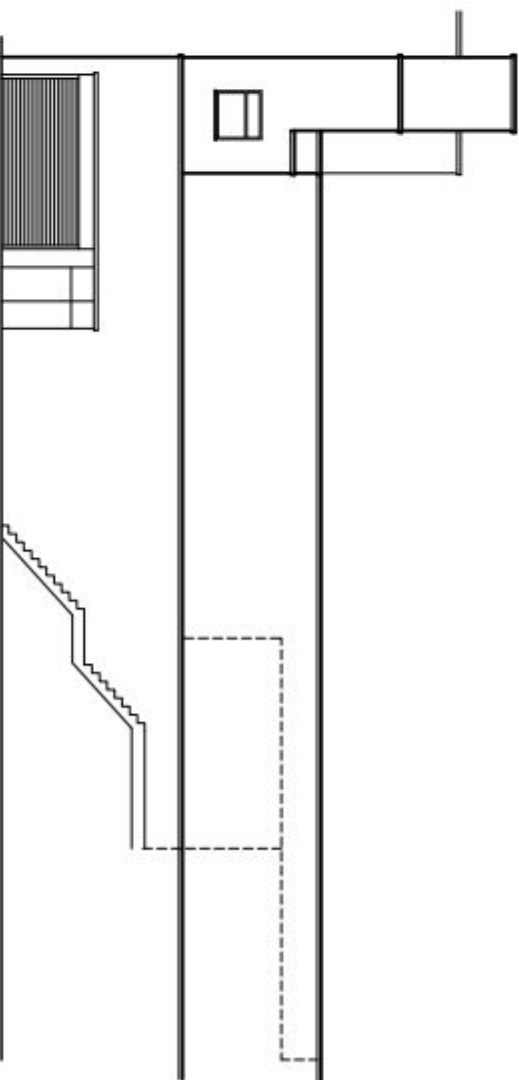

B - EXISTING ELEVATION

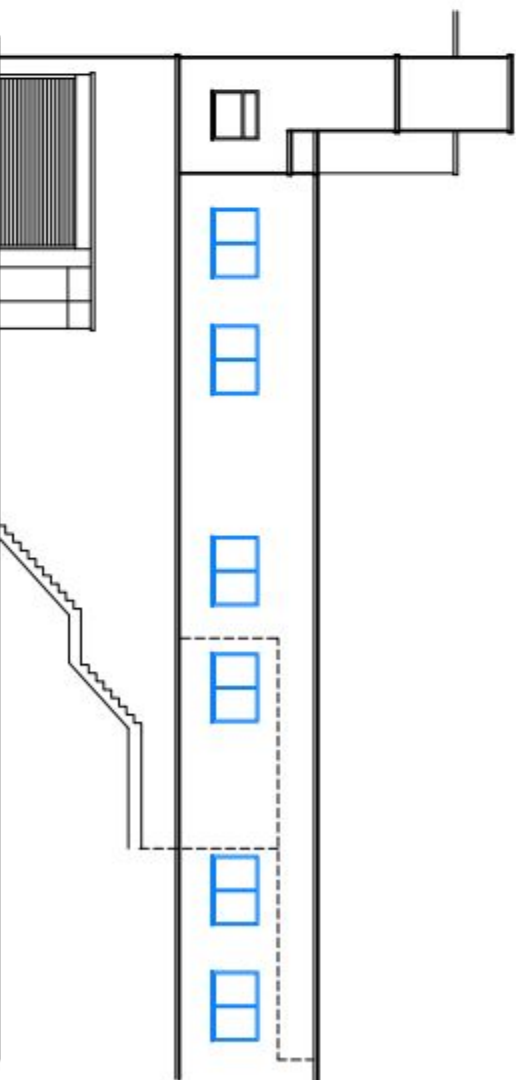

B - PROPOSED ELEVATION