

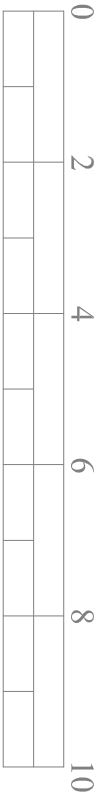


Willow Tree

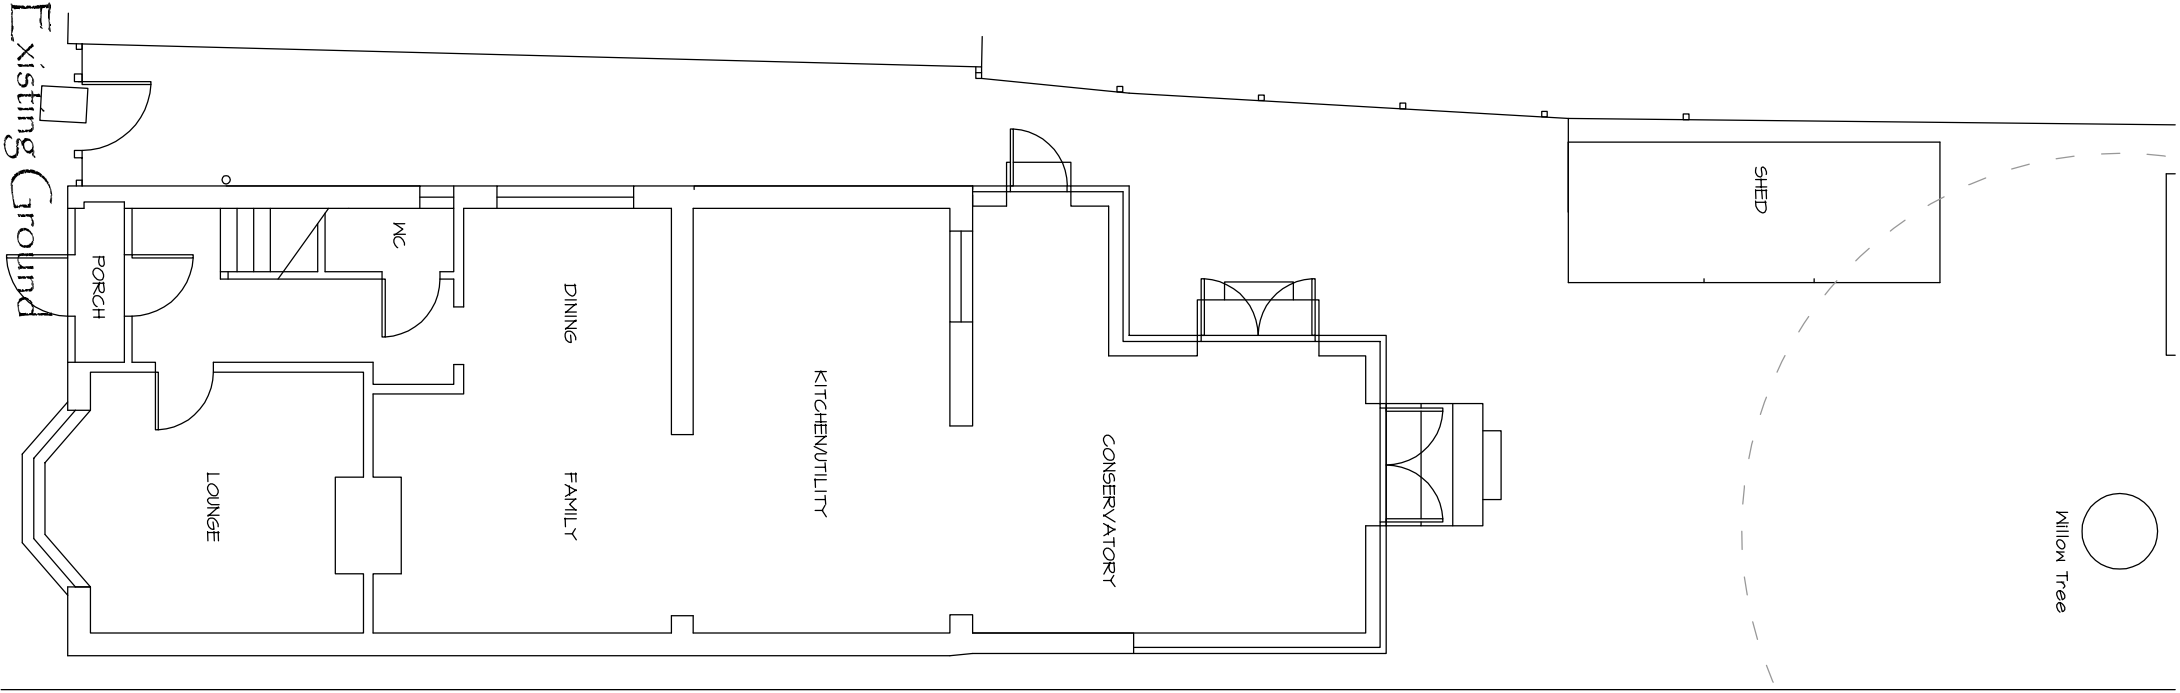


PHYSICAL SCALE IN METERS @ 1:100

NOTES:
This drawing has been produced solely for PLANNING/DESIGN.
Do not Scale from this Drawing except for planning purposes.
Any drainage shown is presumed and to be checked on site
before commencement of works.
This drawing is the copyright of MF Designs Ltd.

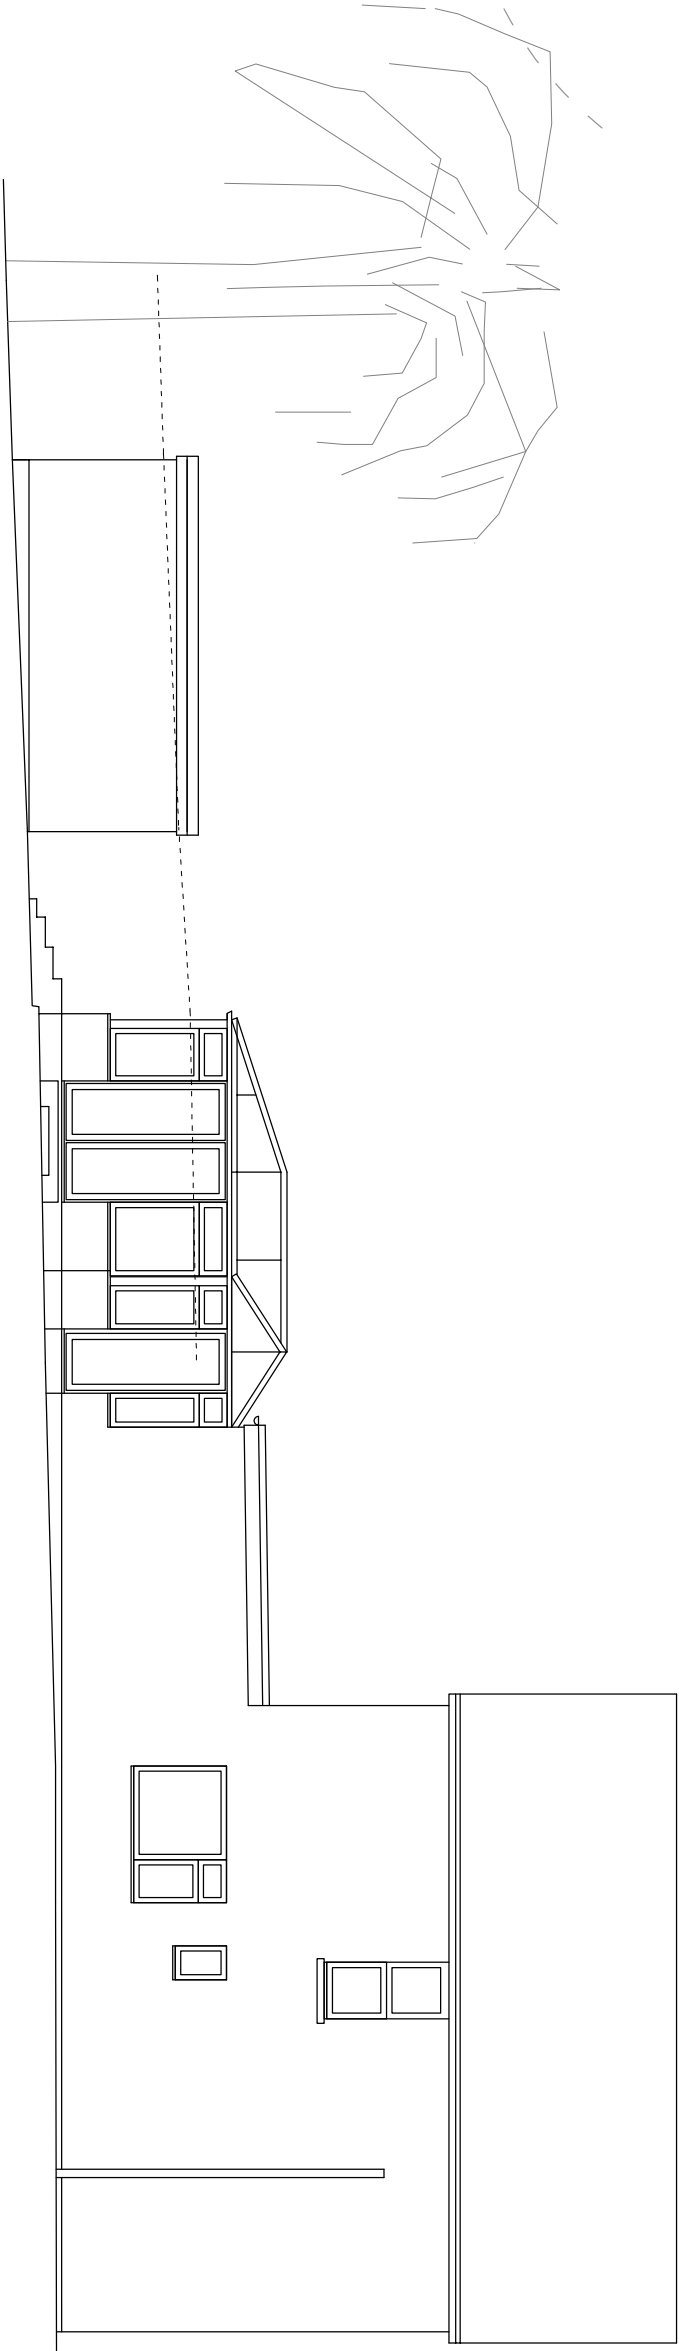

Existing South

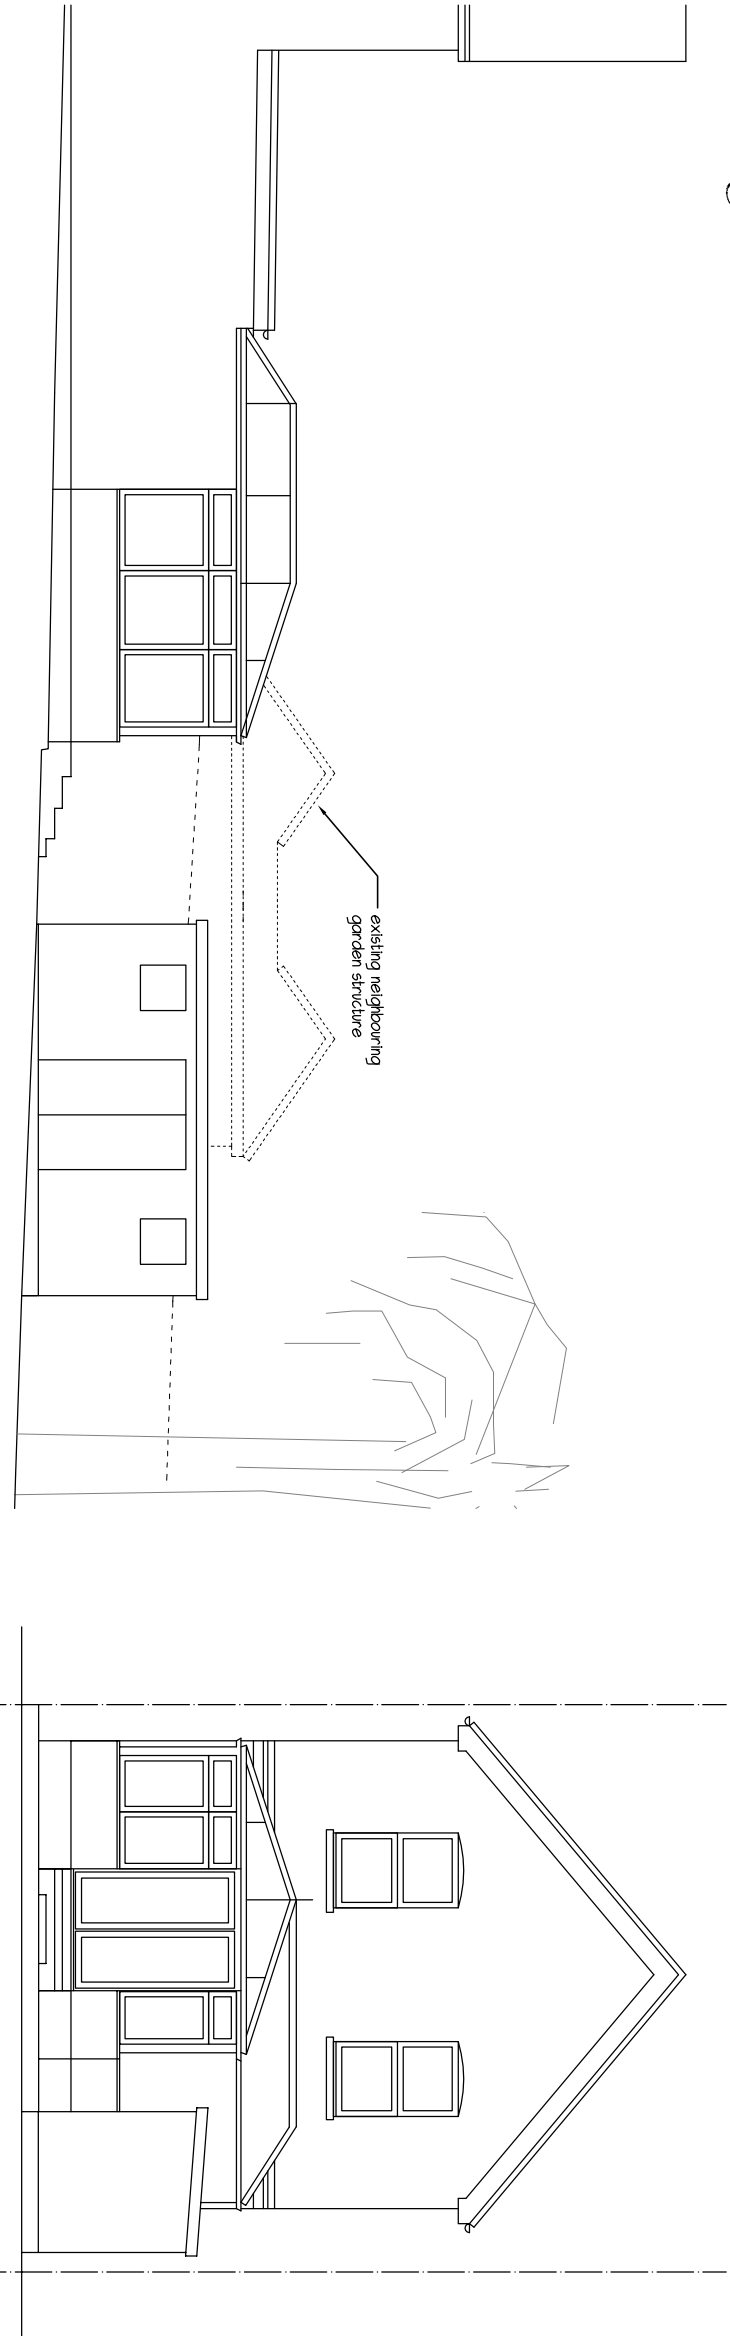

Existing North

Existing West



Existing Ground

EXISTING SURVEY - 21 New Brighton Road, Emsworth

mf designs ltd

Chartered Architects



52 King Street • Emsworth • Hampshire • PO10 7AZ
Director: Martin Farrer RIBA • Co Registration No.4507379

t/f 01243 377766
e admin@mfdesigns.org.uk

Date: March 2016
Scale: 1:100

Job No: 3152
Dwg No: EX_01