

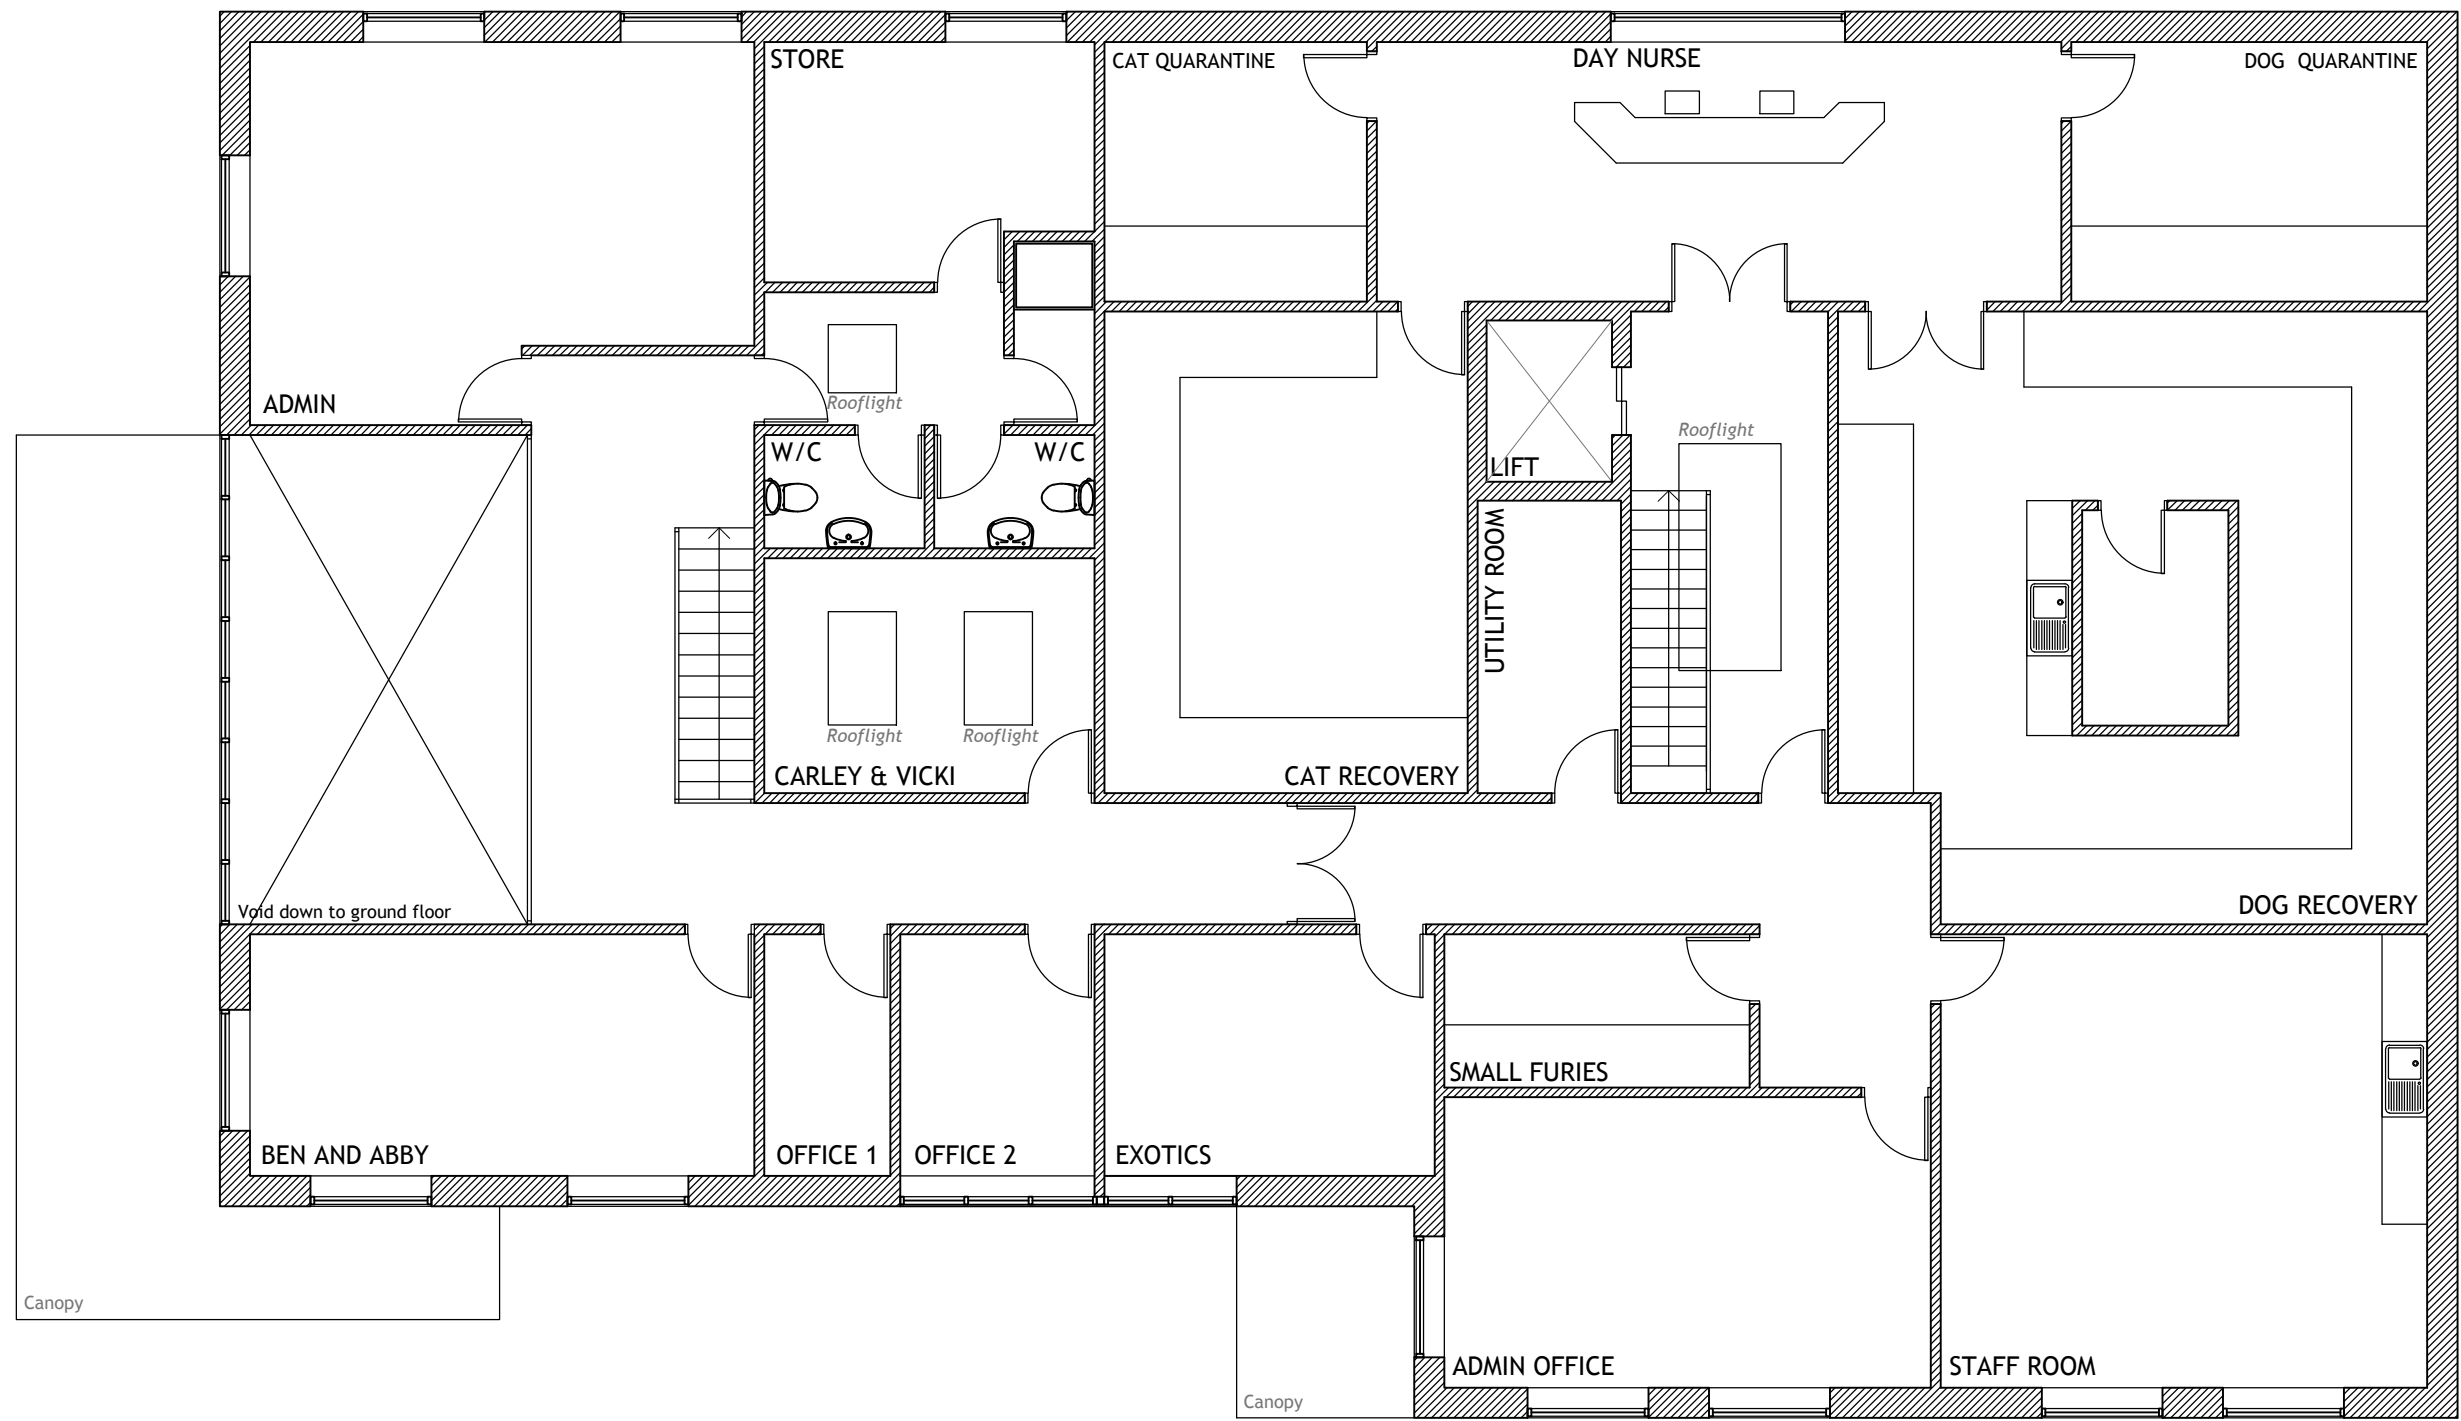


NOTE
DO NOT SCALE FROM THIS DRAWING. ALL DIMENSIONS
RELATING TO SUB-CONTRACTORS OR SUPPLIERS WORK MUST
BE CHECKED AND AGREED BETWEEN THE GENERAL
CONTRACTOR AND THE SUB-CONTRACTORS AND SUPPLIERS.
ALL DIMENSIONS ARE IN MILLIMETRES. IF IN DOUBT ASK THIS
DRAWING MAY BE SCALED FOR PLANNING PURPOSES ONLY. ALL
WORKS OR MATERIALS INDICATED ON THE DRAWING ARE TO BE
TO THE LATEST BRITISH STANDARDS AND ARE TO BE CARRIED
OUT IN ACCORDANCE WITH THE RELEVANT CODES OF PRACTICE
OR RECOGNIZED TRADE ASSOCIATION RECOMMENDATIONS
AND PUBLICATIONS. © THIS DRAWING IS THE COPYRIGHT OF
NASH AND PARTNERS LTD.

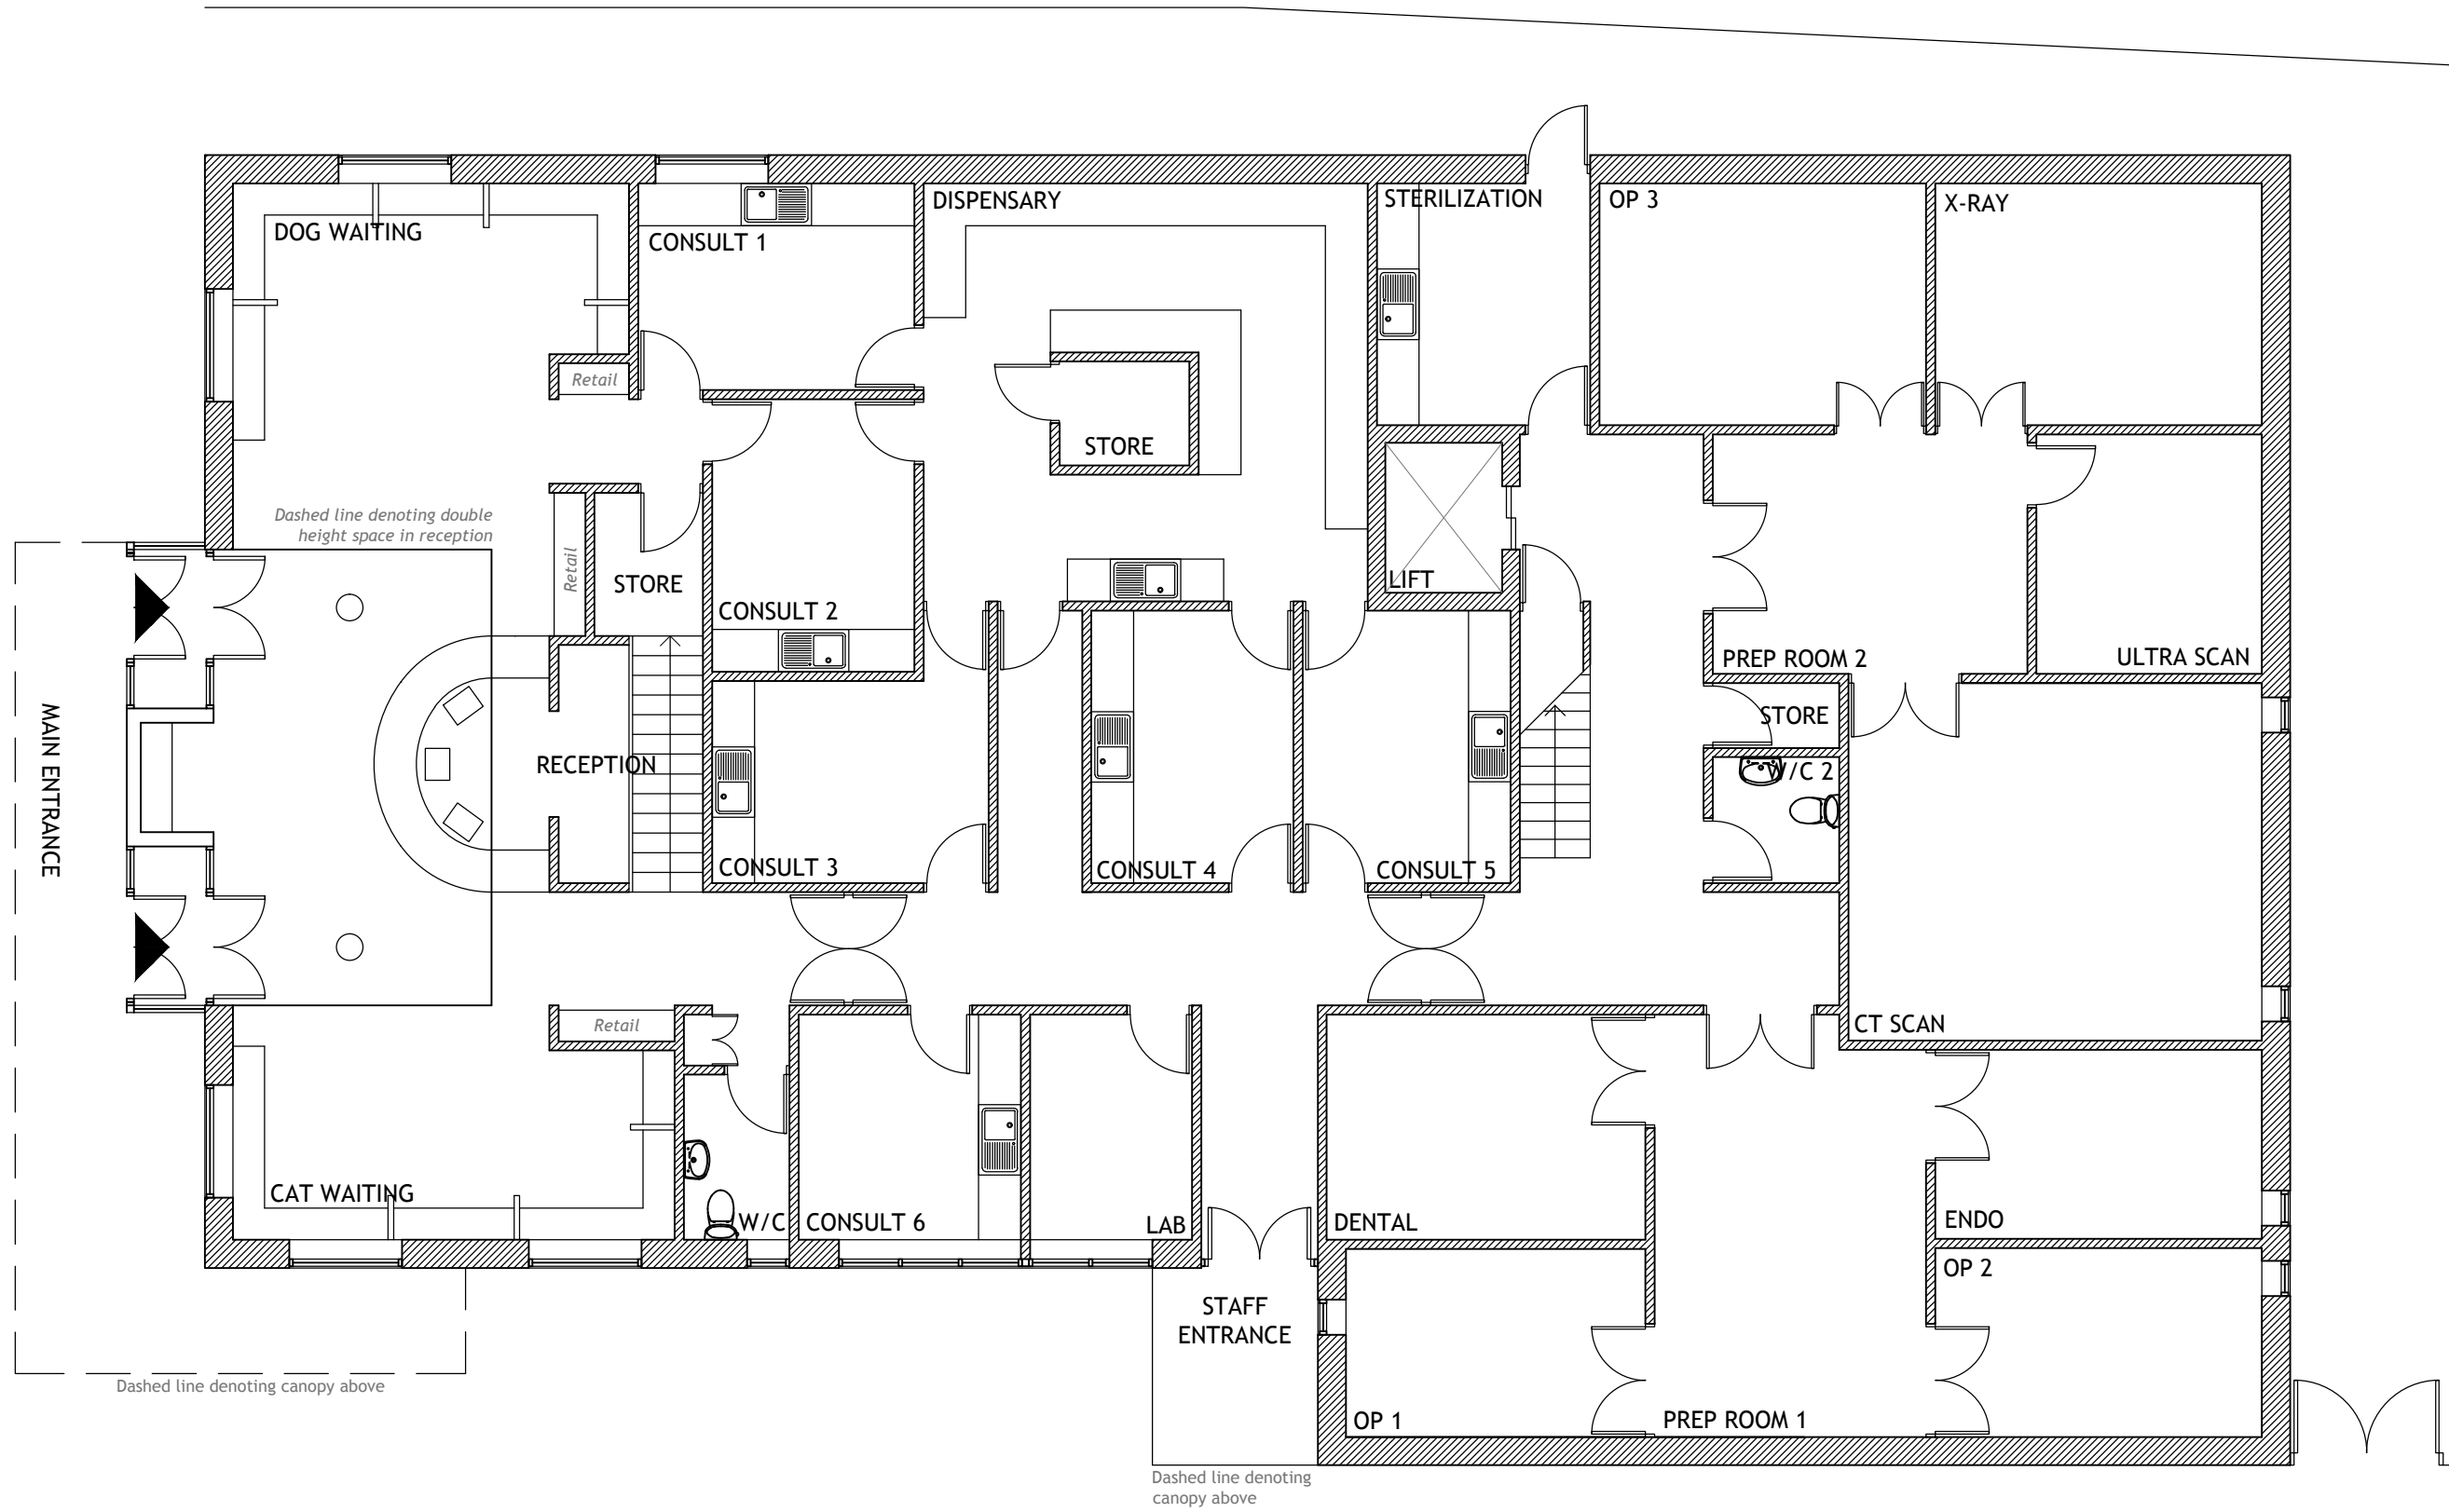

FIRST FLOOR (Scale 1:100)

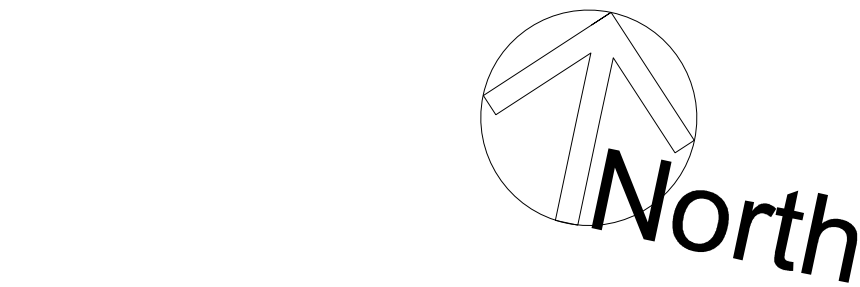

GROUND FLOOR (Scale 1:100)

A	17-03-16	ARV	Planning Issue
#	16-03-16	ARV	drawing first created
rev	date	by	description



5 Dukes Court, Bognor Road, Chichester, West Sussex, PO19 8FX.
Tel: 01243 815720, email: office@nashpl.com

Client
Downland Veterinary Group

Location
INTERBRIDGES SITE
NEW BRIGHTON ROAD
EMSWORTH

Drawing Title
Downland Veterinary Group Building
Proposed Plans

Date	Drawn By	Scale
Feb 2016	ARV	as noted @ A1

CAD file name
Interbridges Alternative Development DVG Rev02.dwg

Drawing No	Revision
2045/SK-12	A

PLANNING ISSUE