


Front Side Rear Side

Shed to be min. 1.66m x 2.15m

Notes: Window to be positioned on suitable side to suit shed position


Where required, secure bike lock hoop to be incorporated

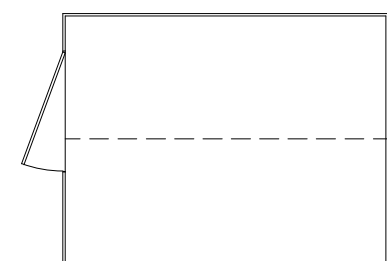

Plan




GARDEN STORE / SHED

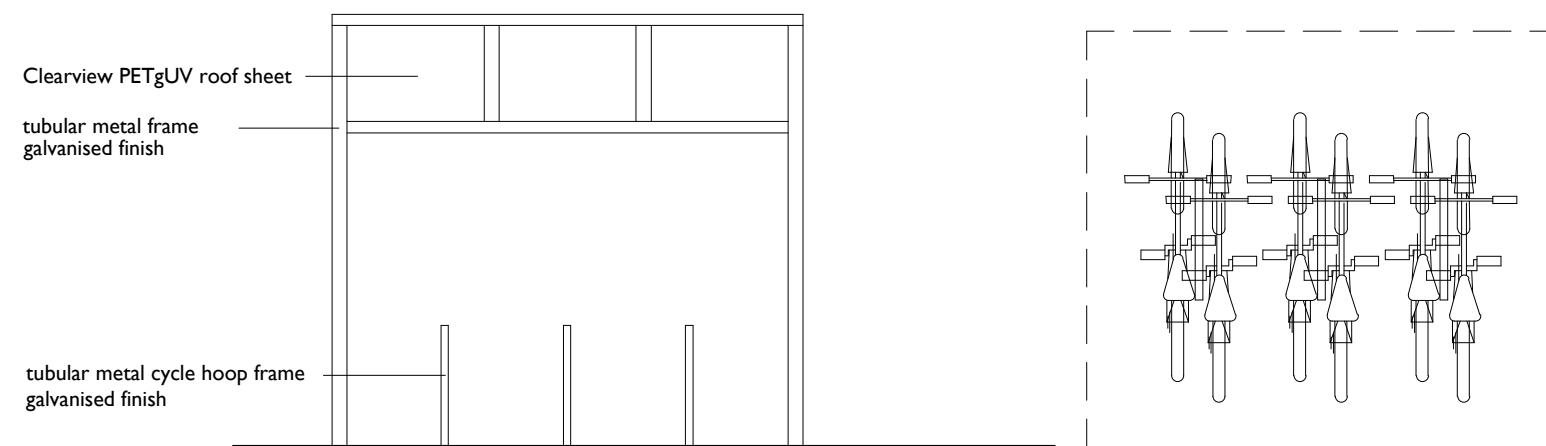

Front & Rear Elevations

Plan


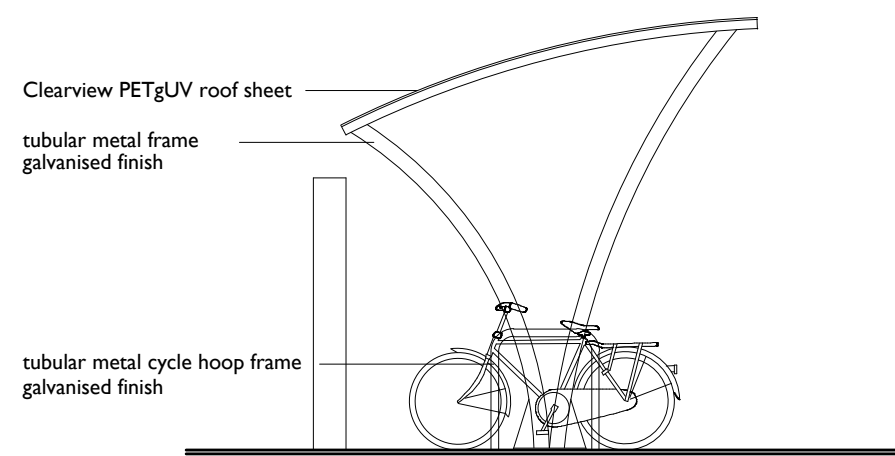


Side Elevations

Broxap Type Apollo Cycle Shelter or similar approved.

CYCLE RACK & COVER

For specific layout and location information
see Site Plan Drawing 14-1096-020

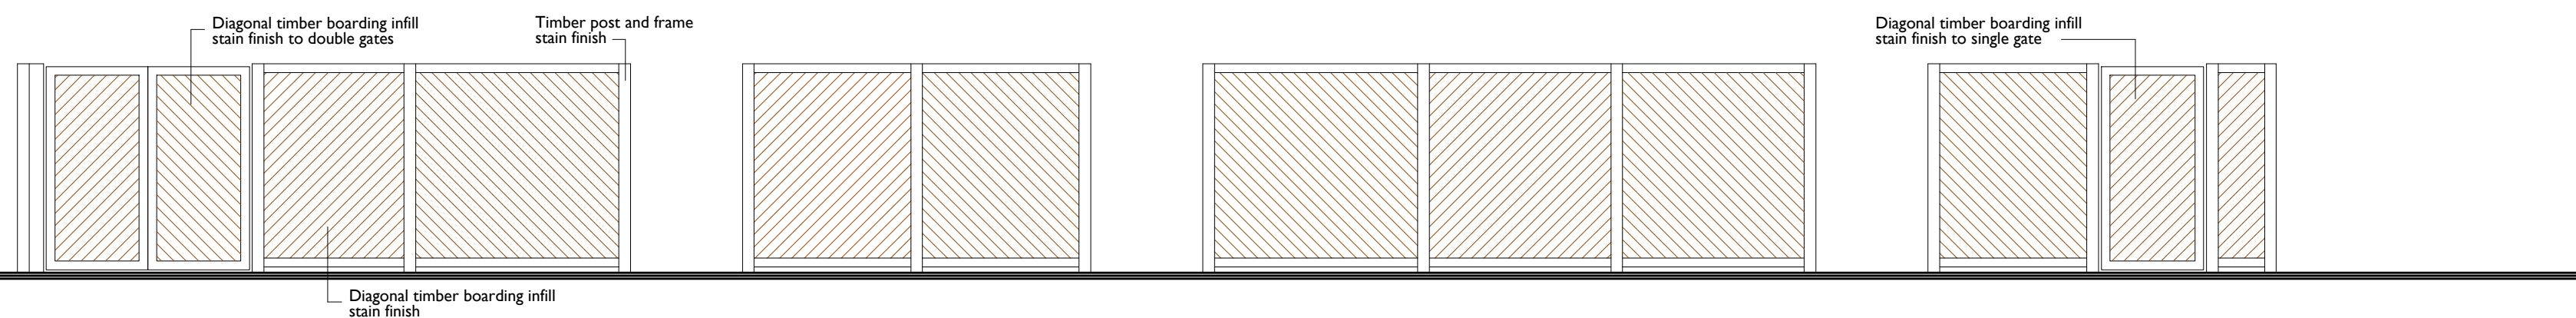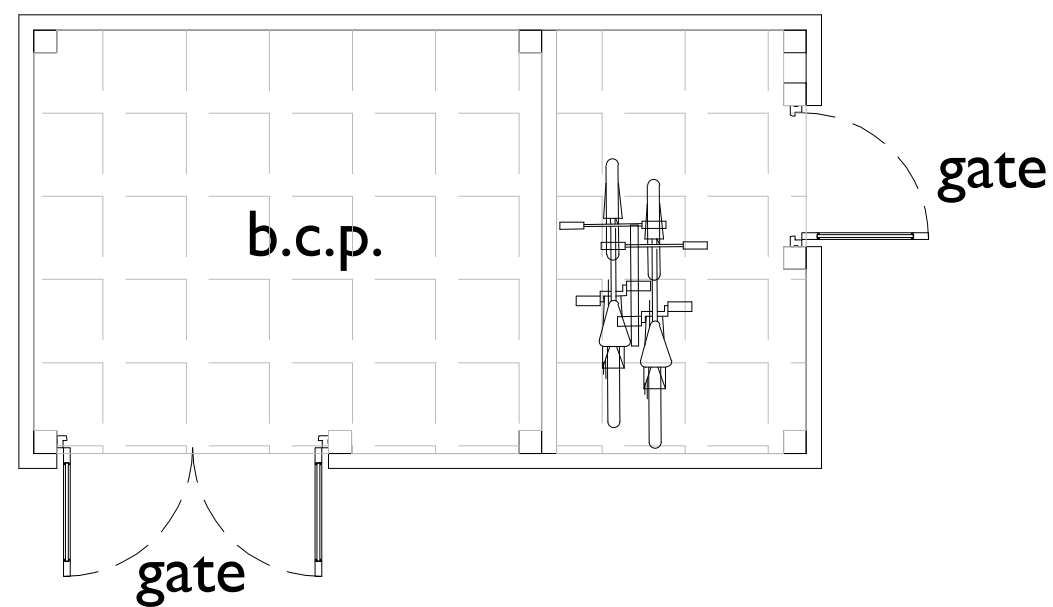

REFUSE STORE FOR OFFICE & REFUSE / CYCLE STORE FOR UNIT 1

