

Architectural elevation drawing of a building facade. The drawing shows a long, low structure with a flat roof and a series of vertical elements, possibly columns or pilasters. A large, horizontal, purple-colored sign is mounted on the facade, with a dimension line indicating its width as 3190. Below this sign, there is a section of the facade with a curved profile, labeled 'R 60'. To the right of this curved section, there is a 'MAIN ENTRANCE' indicated by an arrow. On the far left, there is a '500 Heritage Non-illuminated hanging sign' indicated by an arrow. A 'Plan View' is shown on the left side of the drawing, with dimensions 150, 200, and 80. A '490mm high NatWest purple flat fret cut lettering' is indicated by an arrow pointing to the purple sign. A '1 No. Purple ATM bezel' is indicated by an arrow pointing to a small, square, purple-colored element on the facade. An 'opening hours /services sign' is indicated by an arrow pointing to a small, rectangular, purple-colored element on the facade. An 'Entrance sign' is indicated by an arrow pointing to a small, rectangular, purple-colored element on the facade. The drawing is labeled 'FACADE' at the top right.

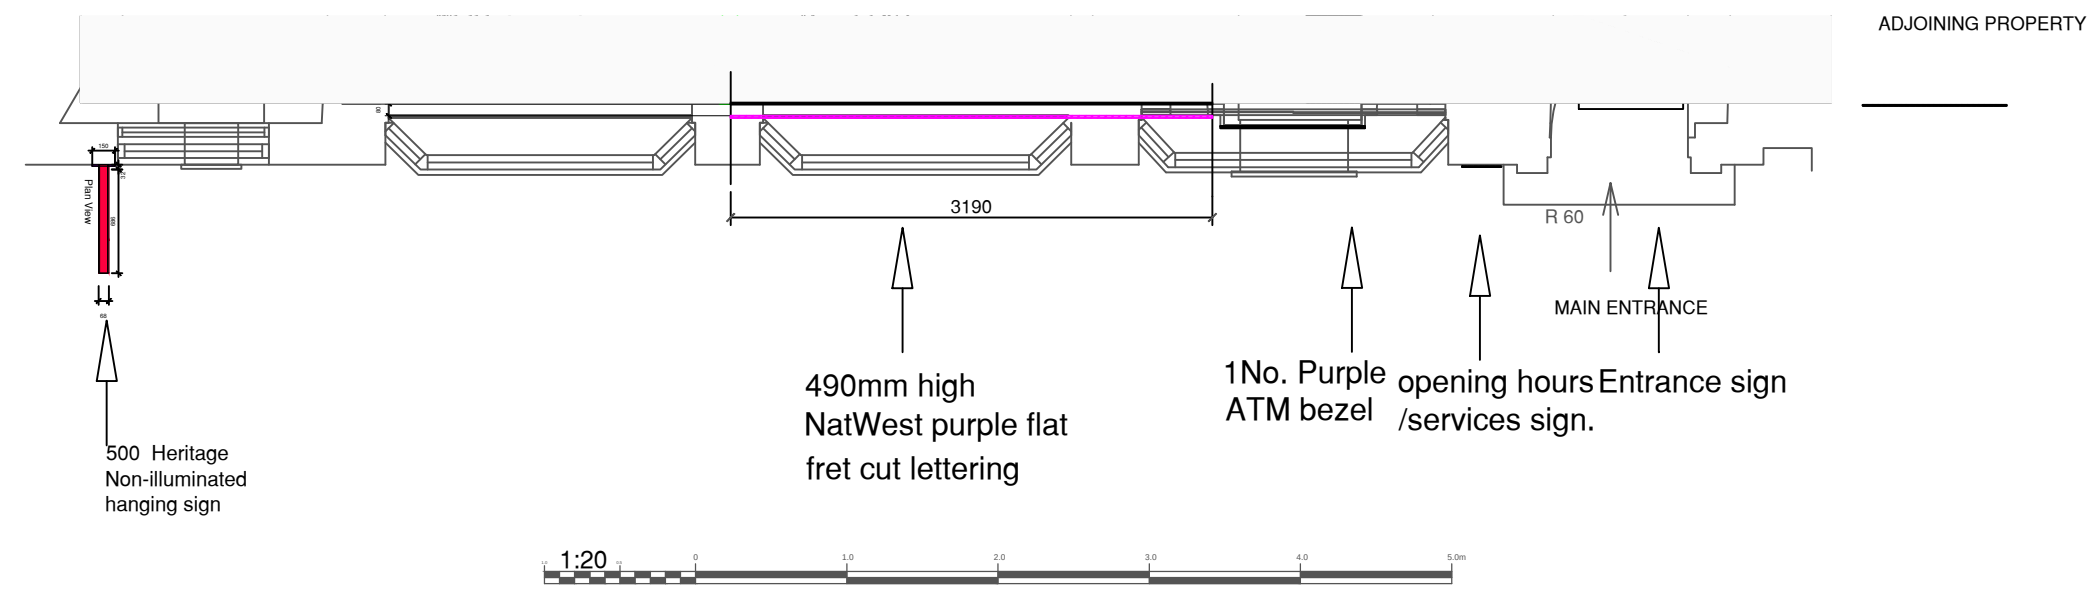
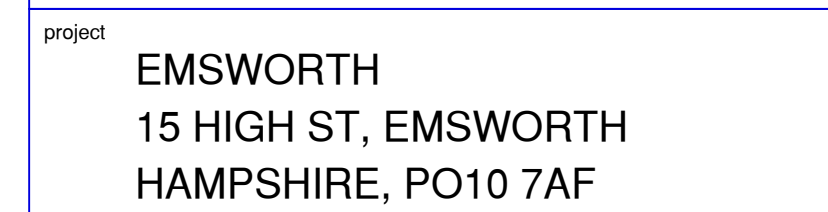
ADJOINING PROPERTIES	Group Property Notes: This drawing is the copyright and property of The Royal Bank of Scotland plc. It must not be copied or published without written consent. Please refer to figured dimensions.
-----------------------------	--

Aspect House
Manchester Road
Altrincham WA14 5PG
t: +44 (0)161 926 6000
www.stylesandwood.co.uk

490mm high
NatWest purple flat
fret cut lettering

R 60

MAIN ENTRANCE

[illegible][illegible]

AS PROPOSED PLANNING

dm	RA	chk	app
date	27/01/15	date	date
consultants' drawing number			brand
D0572-614-004			
rbs drawing number			rev.
6599/G1/E1			

