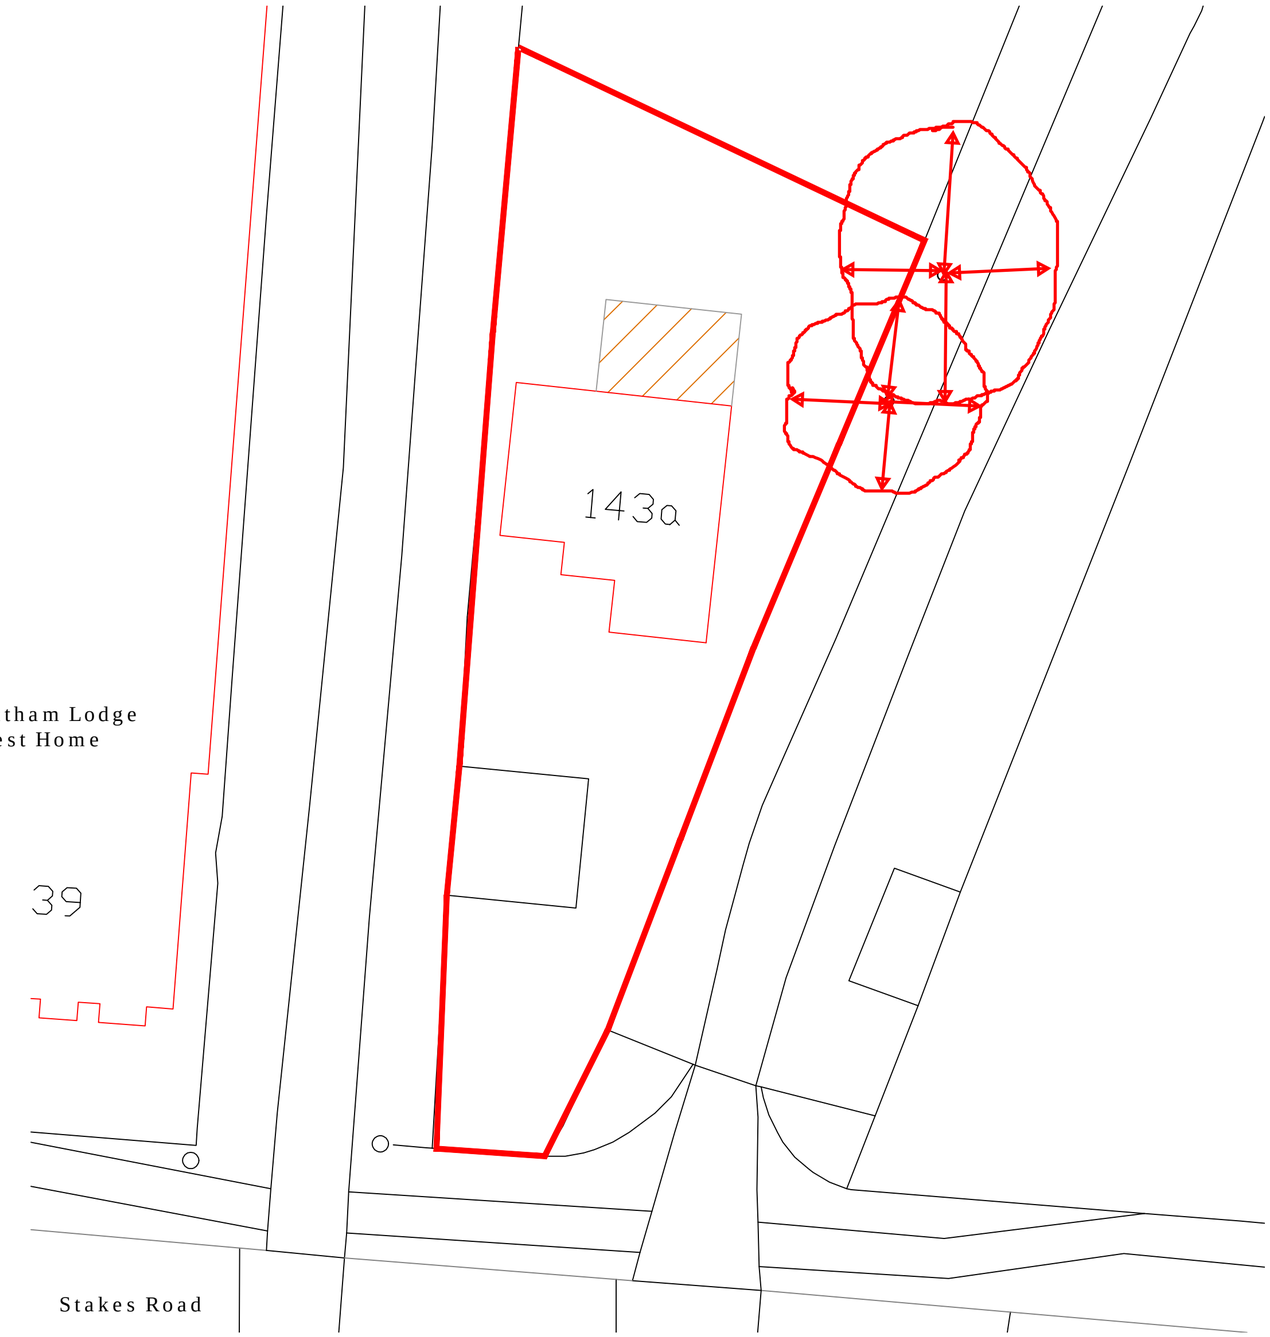

PROPOSED SITE LAYOUT
SCALE 1:200

N

Scale in Metres 1:200

0 2 4 6 8 10 20

Johnston Tree Consultancy
Arboricultural & Forestry Solutions

APPENDIX 1 - TREE QUALITY ASSESSMENT PLAN

Tree of moderate quality

NOTES:
The design and construction of this project shall be in accordance with the current Building Regulations & NHBC Standards. These notes & drawings have been prepared solely for the purpose of Planning & Building Regulation approval.

Do not scale from this drawing unless for Planning purposes. All dimensions to be checked on-site and any alterations to be approved by the Architect and/or client prior to any work commencing.

Ordnance Survey Licence No: 100047591

This drawing to be copyright and to be read in conjunction with all other drawings

Ammendments:

Key:

Client Name & Address:
Mr & Mrs N Gardner
143A Stakes Road
Waterlooville
PO7 5PL

Project Address:
143A Stakes Road
Waterlooville
PO7 5PL

Drawing Details:
PLANNING DRAWING
Proposed Site Layout - Landscaping

Project No:	Drawing No:	Rev No:
820	3	
Scale: 1:200 @ A2	Drawn: BWH	Date: 06/03/15

B H
ARCHITECTURE Ltd
Heath Cottage
Newlands Lane
Purbrook
Waterlooville
Hants
PO7 5SQ
Tel: 023 9223 2322
Mob: 07747 771808
E-mail:bernard@bernardharding.com