


NEW PITCHED ROOF TO REPLACE EX FLAT ROOF
OVER FRONT LOBBY AND INTERNAL ALTERATIONS
14, SINAH LANE, HAYLING ISLAND, HANTS
FOR MR & MRS G. LAW.

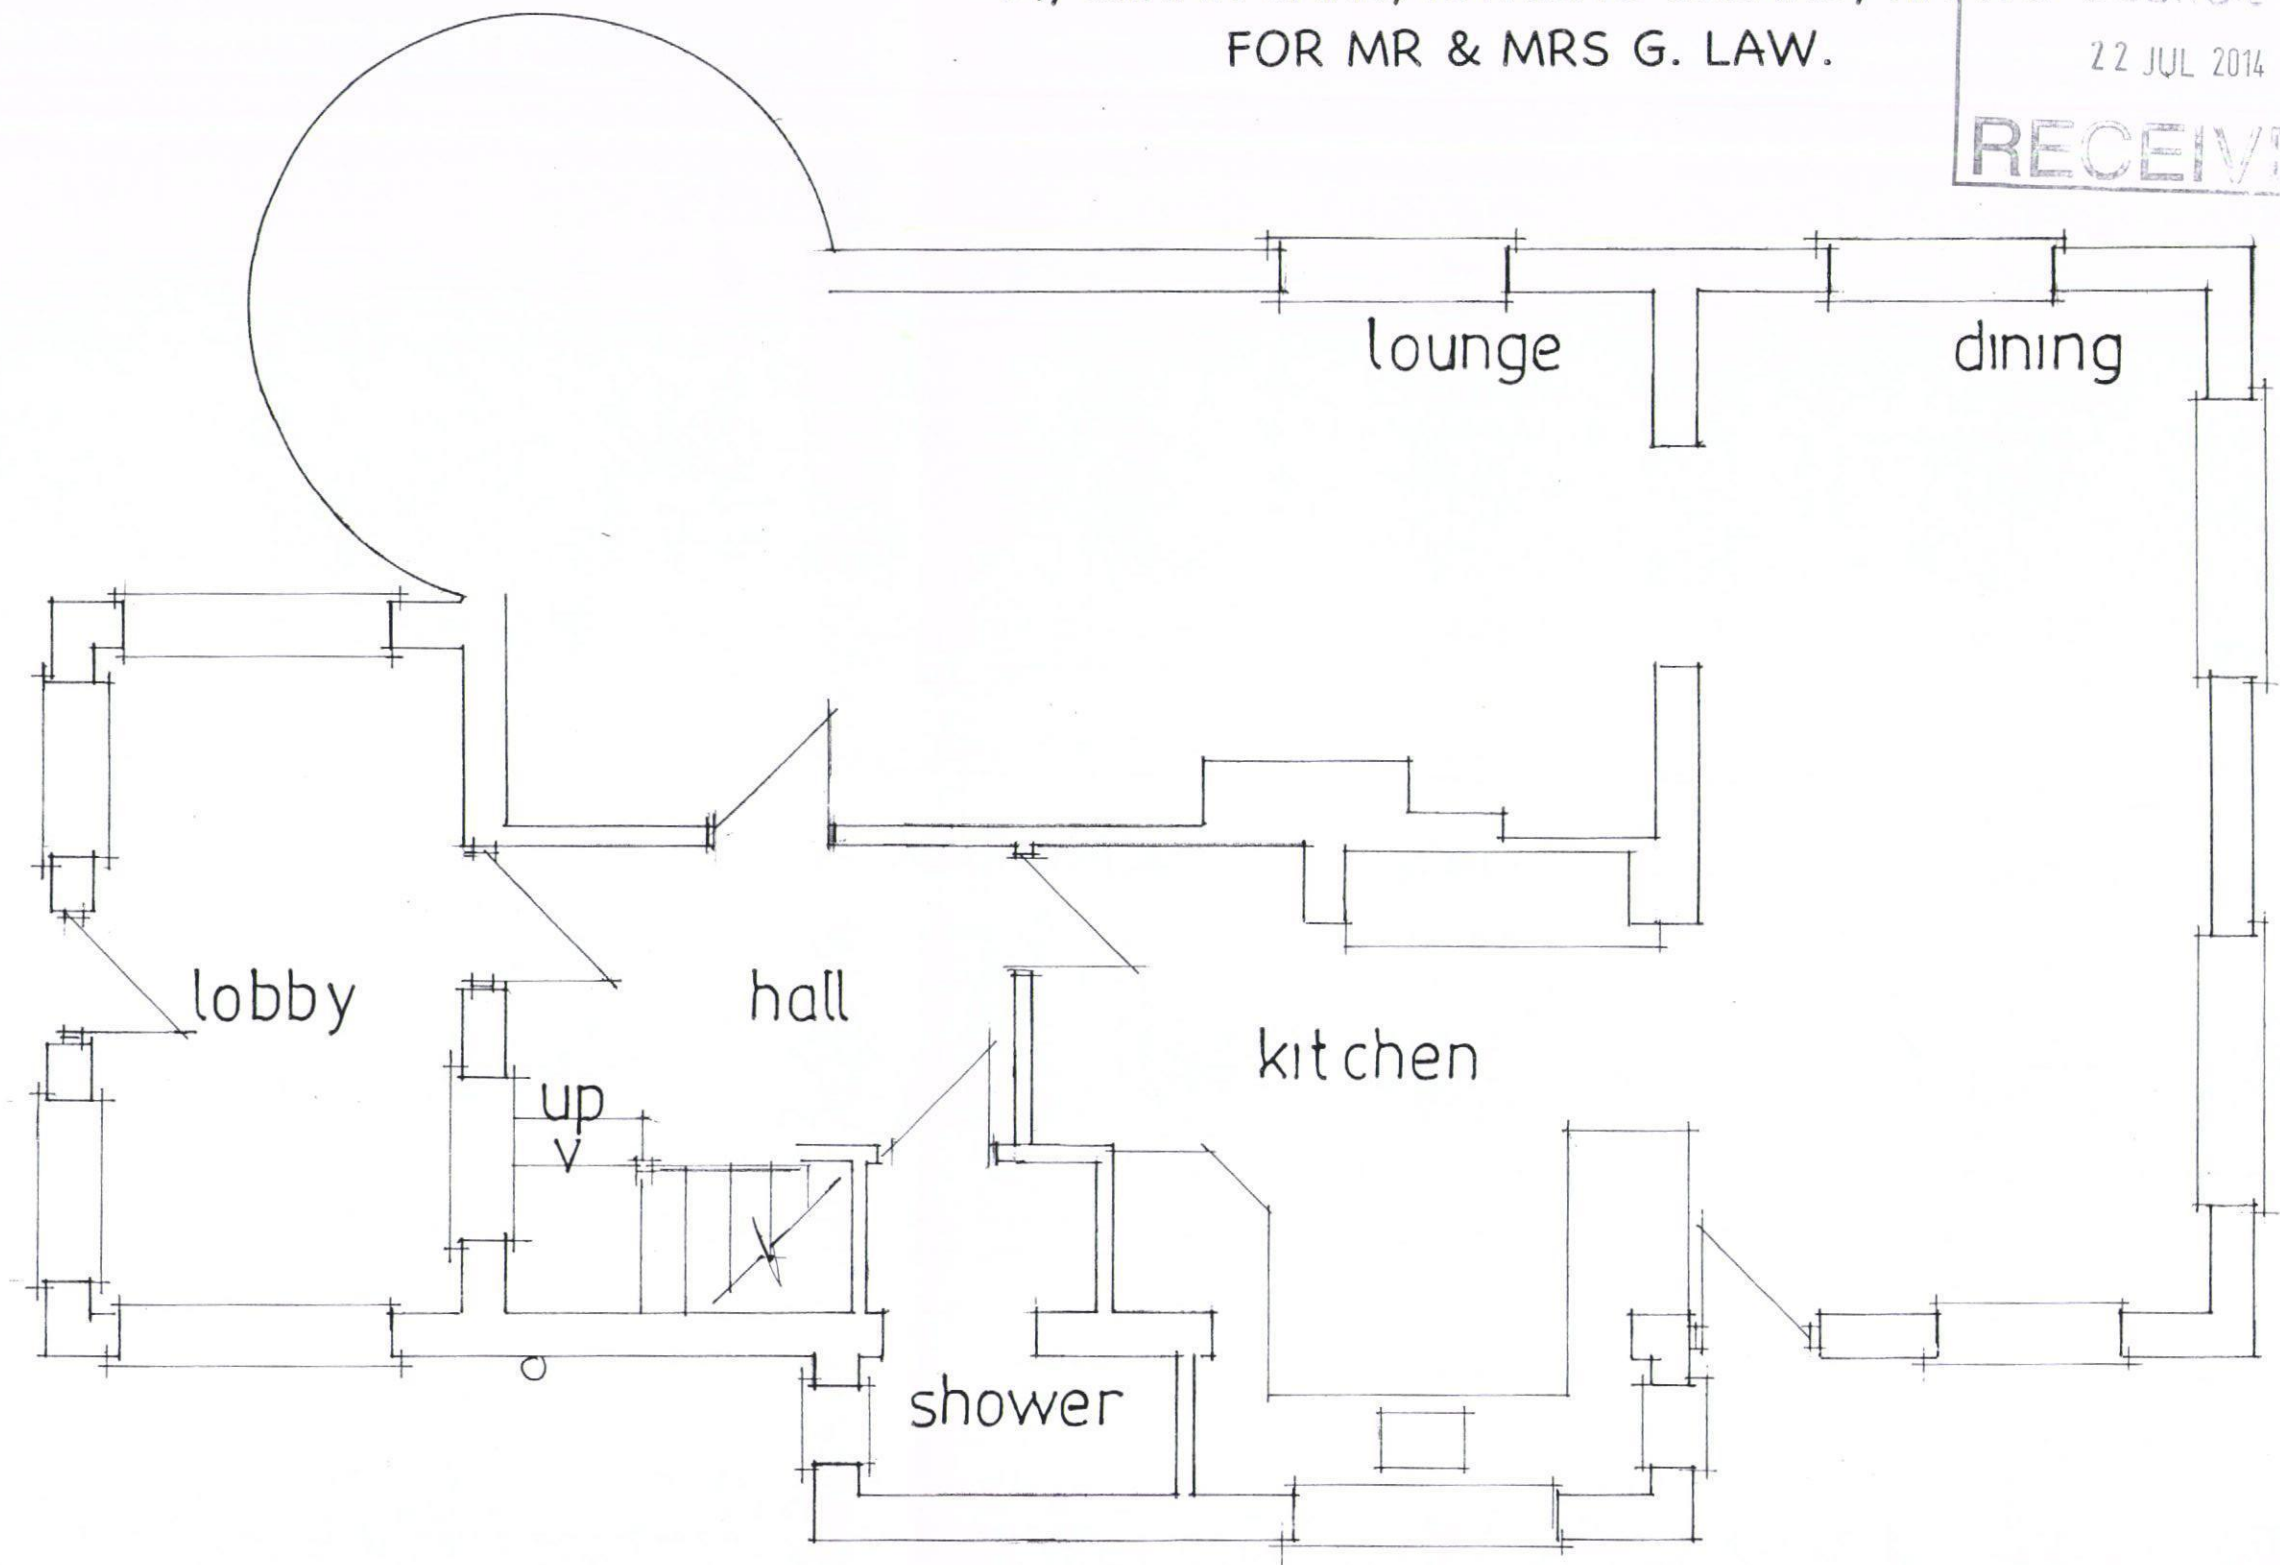

date july 2014
scale 1:50

EXISTING GROUND FLOOR

PETER J. WALKER MRICS
CHARTERED SURVEYOR
182 SEAFRONT, HAYLING ISLAND, HANTS
PO11 9 AN

TEL: 02392467571