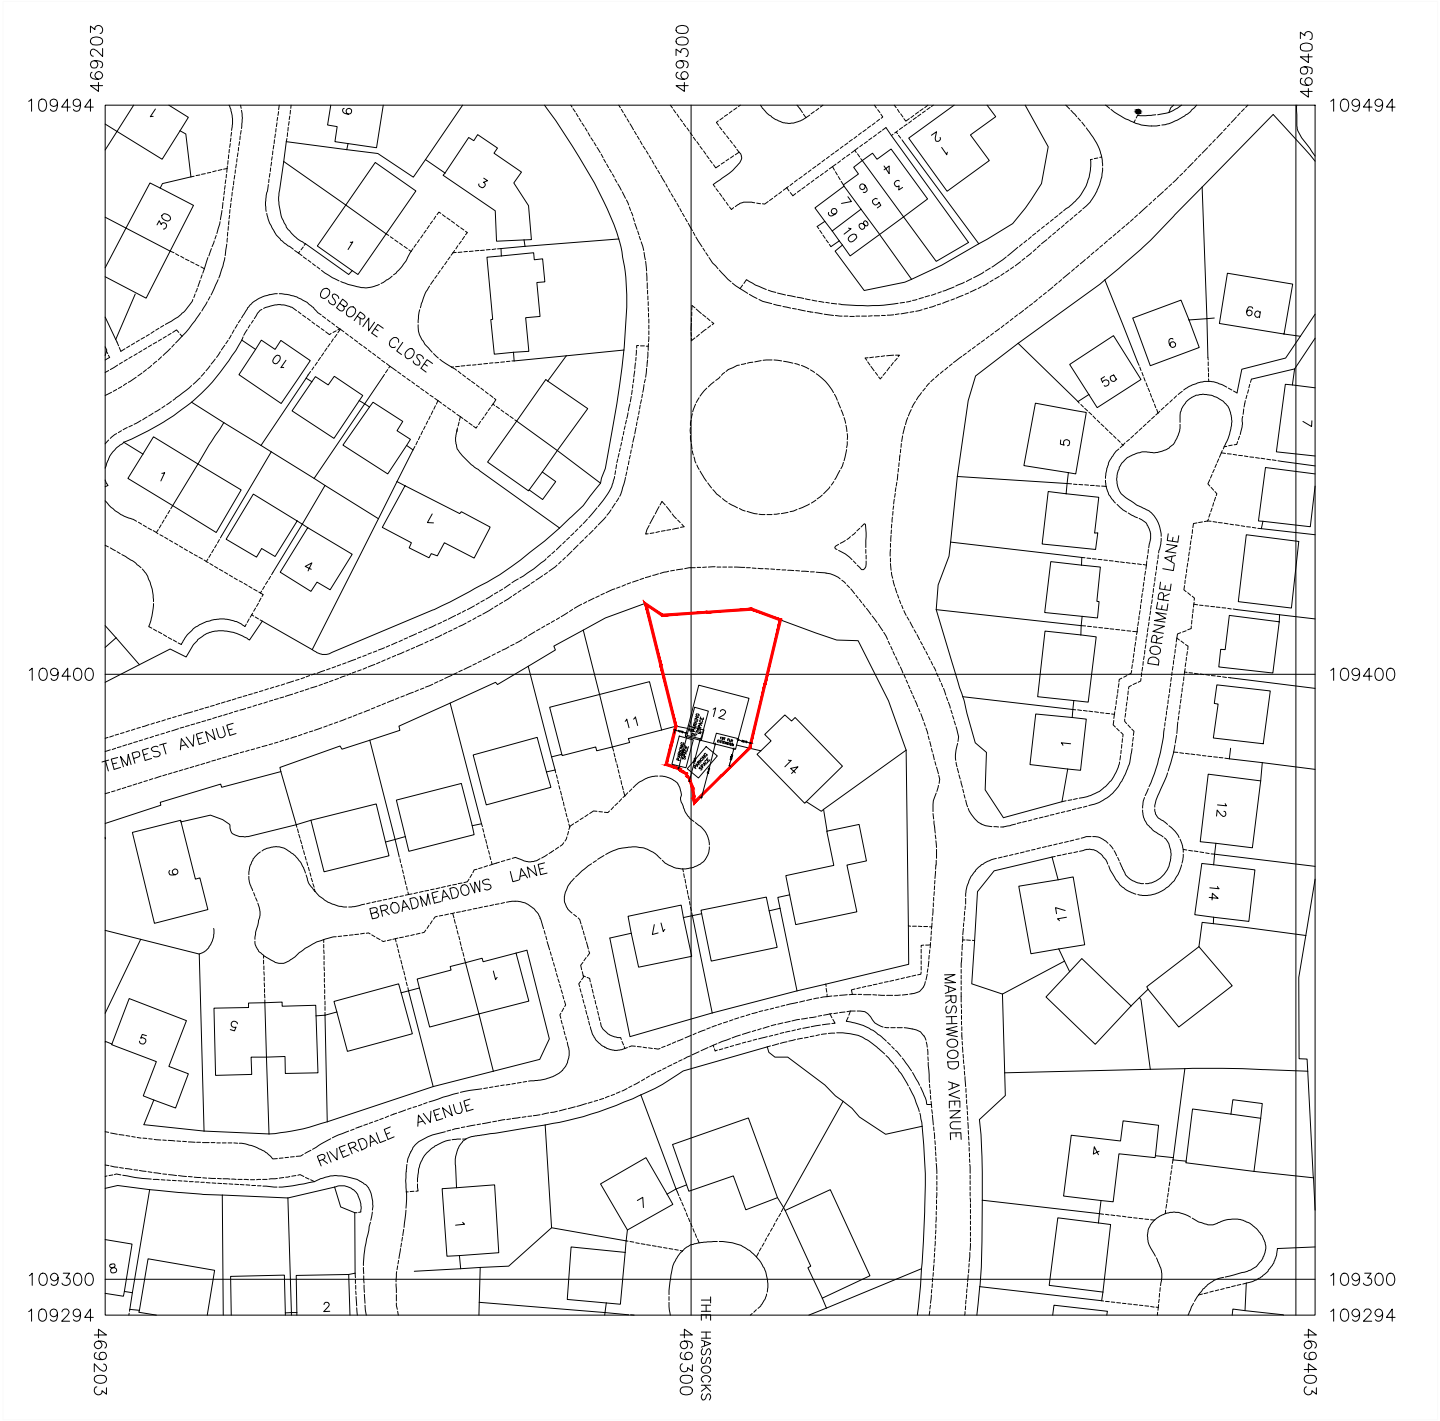


OS Map Licence No. 001142029

Copyright is reserved by The Town Planning Experts and is issued on the condition that it is not copied or disclosed by or to any unauthorised persons without prior consent in writing from The Town Planning Experts. All dimensions to be checked on site. All structural elements to be specified by a suitably qualified structural engineer.	REV	DESCRIPTION	DRAWN	DATE	Scale Bar 0510152025303540	Drawing Ref		Drawing Title		
	-	Initial design	GBS	06.05.14		WILLIS 08		Mr & Mrs G Willis		
						Scale at A1	Scale at A3	Front extension to		
						N/A	1:1250	12 Broadmeadows Lane		
						Date	6 MAY 2014		Waterloville	
						Drawn by	GBS		Hampshire	
									PO7 8QL	
the town planning experts Tel 023 9252 3352 help@tpexpert.org www.tpexpert.org										