

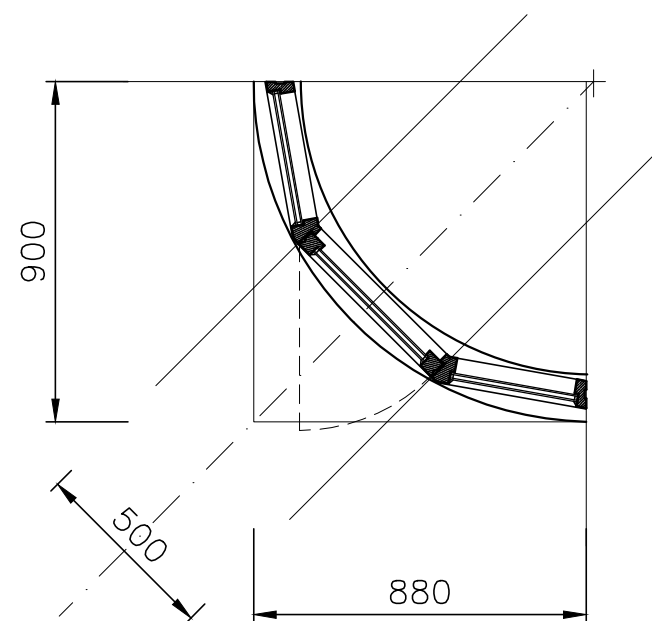


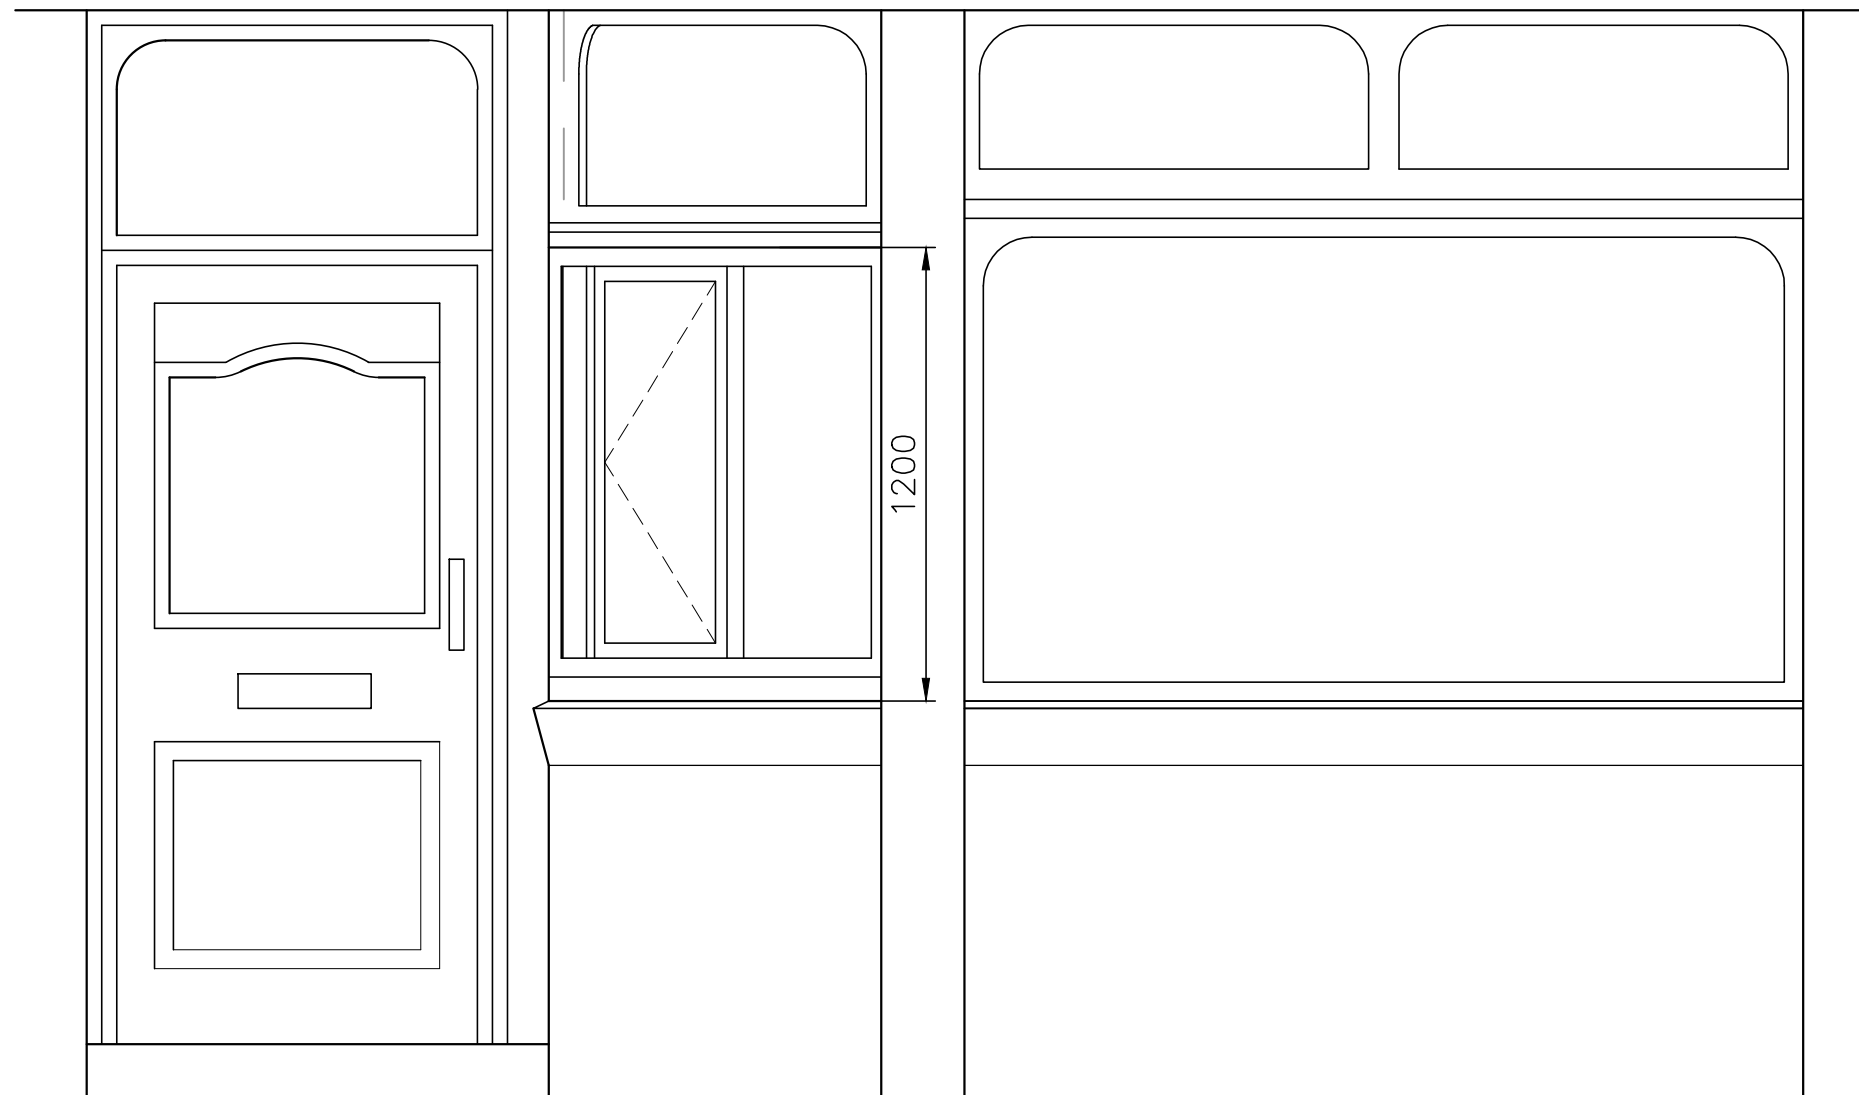

1.0 METRE

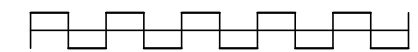

Cobden Arms
74–76 West Street
Havant

FLAT 2, BED 1
WINDOW



Revisions

A.
B.
C.

Scale 1:20
Drawn MHC/JHL
Date 04/11/14

1044–724⁰