




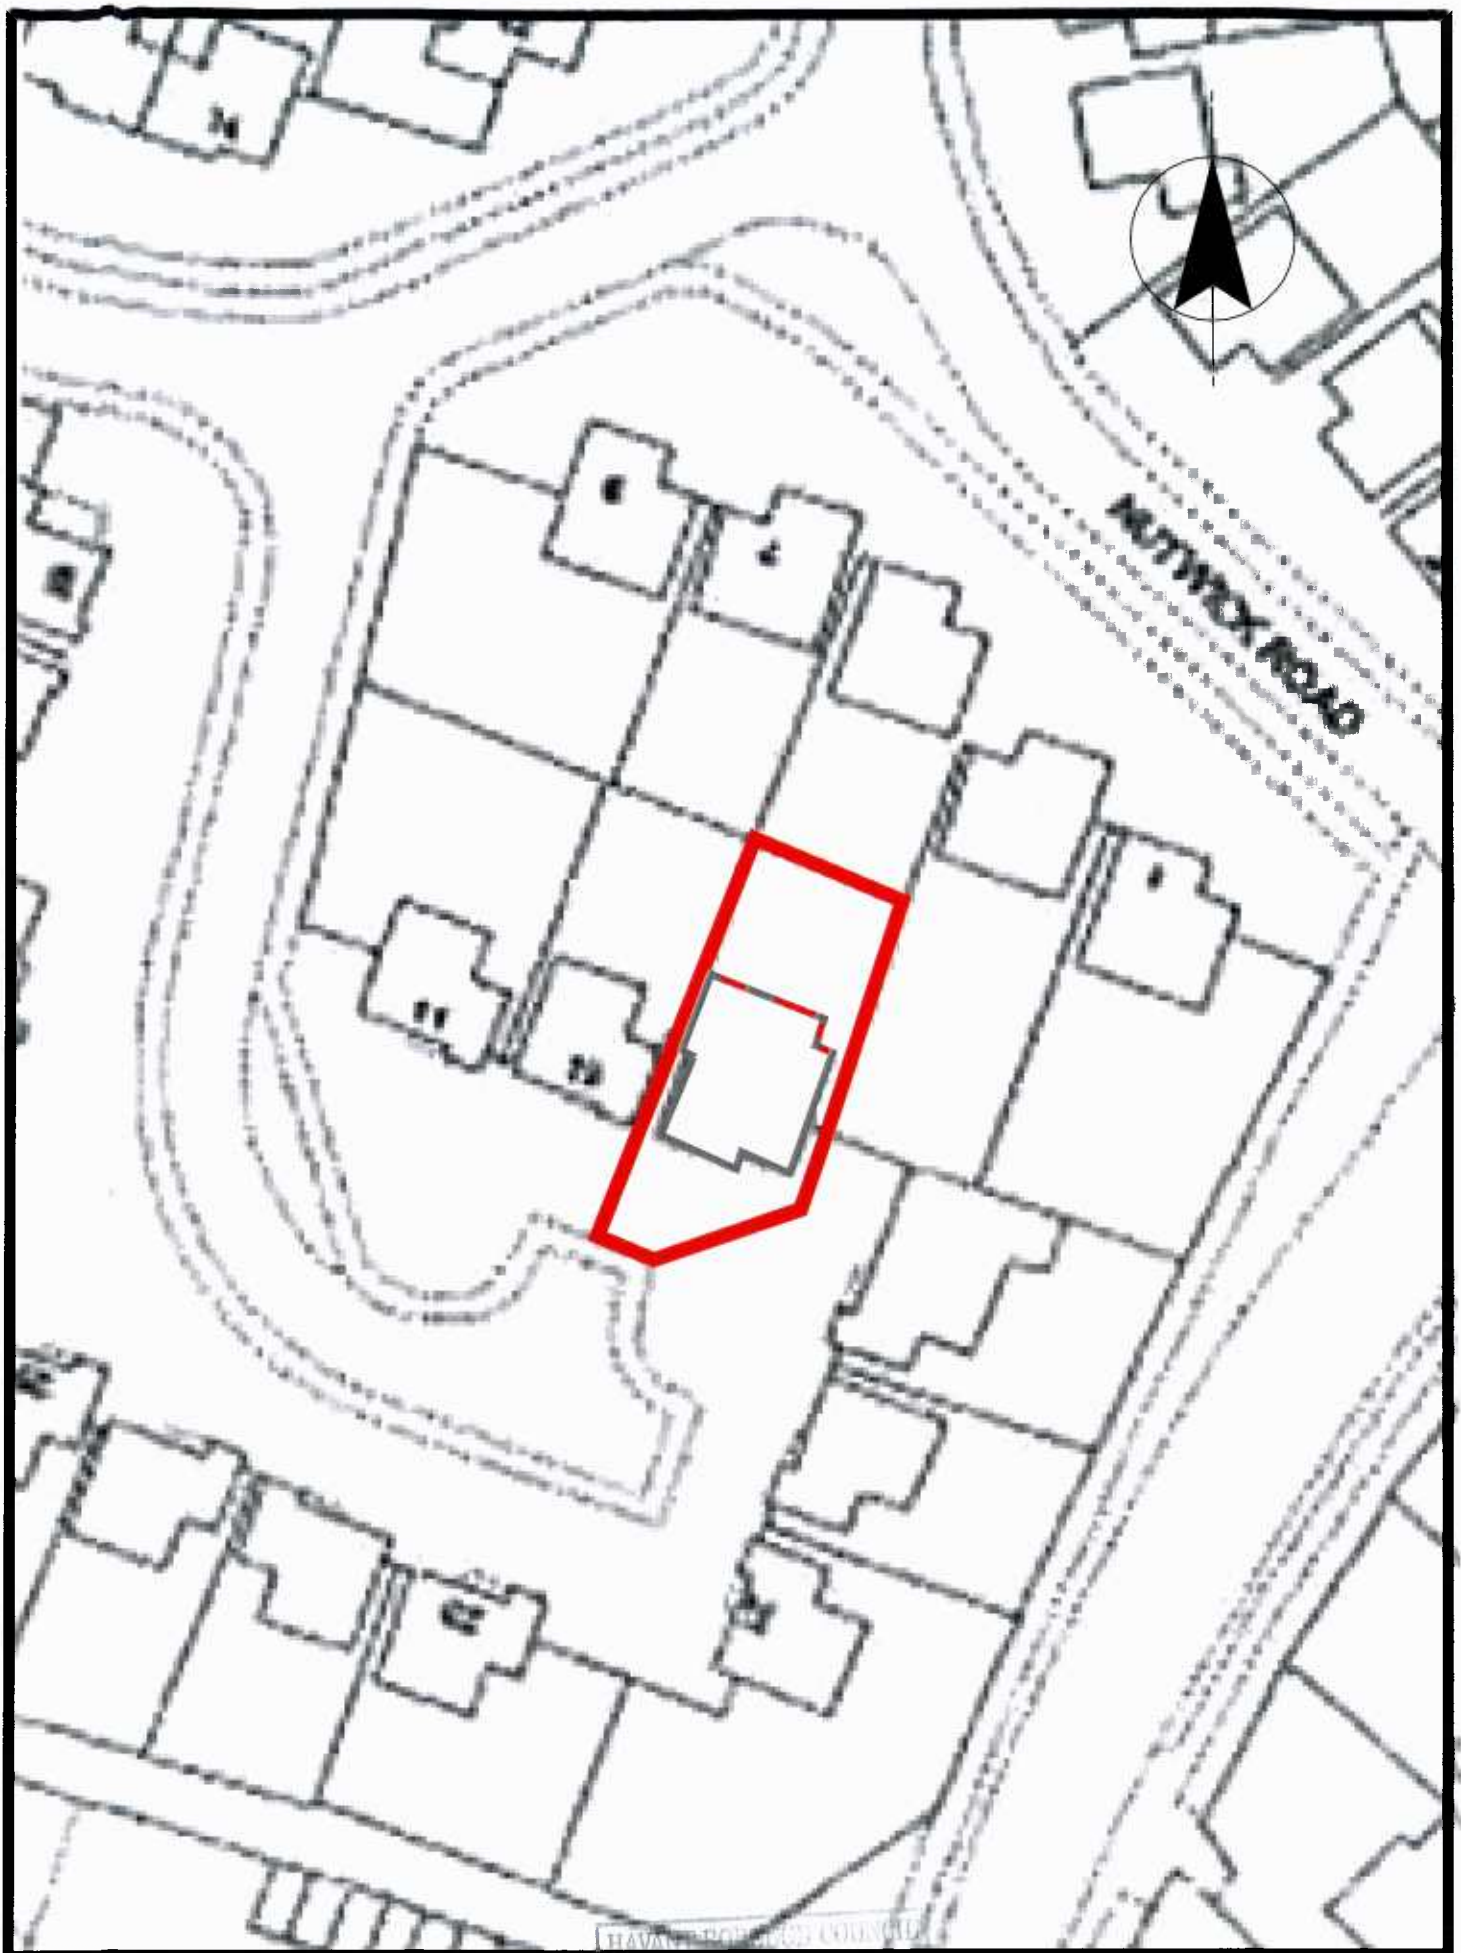

LOCATION PLAN
15 NUTWICK ROAD
01 12 15

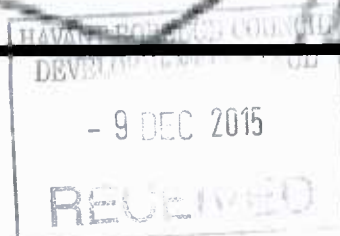

SCALE 1:500

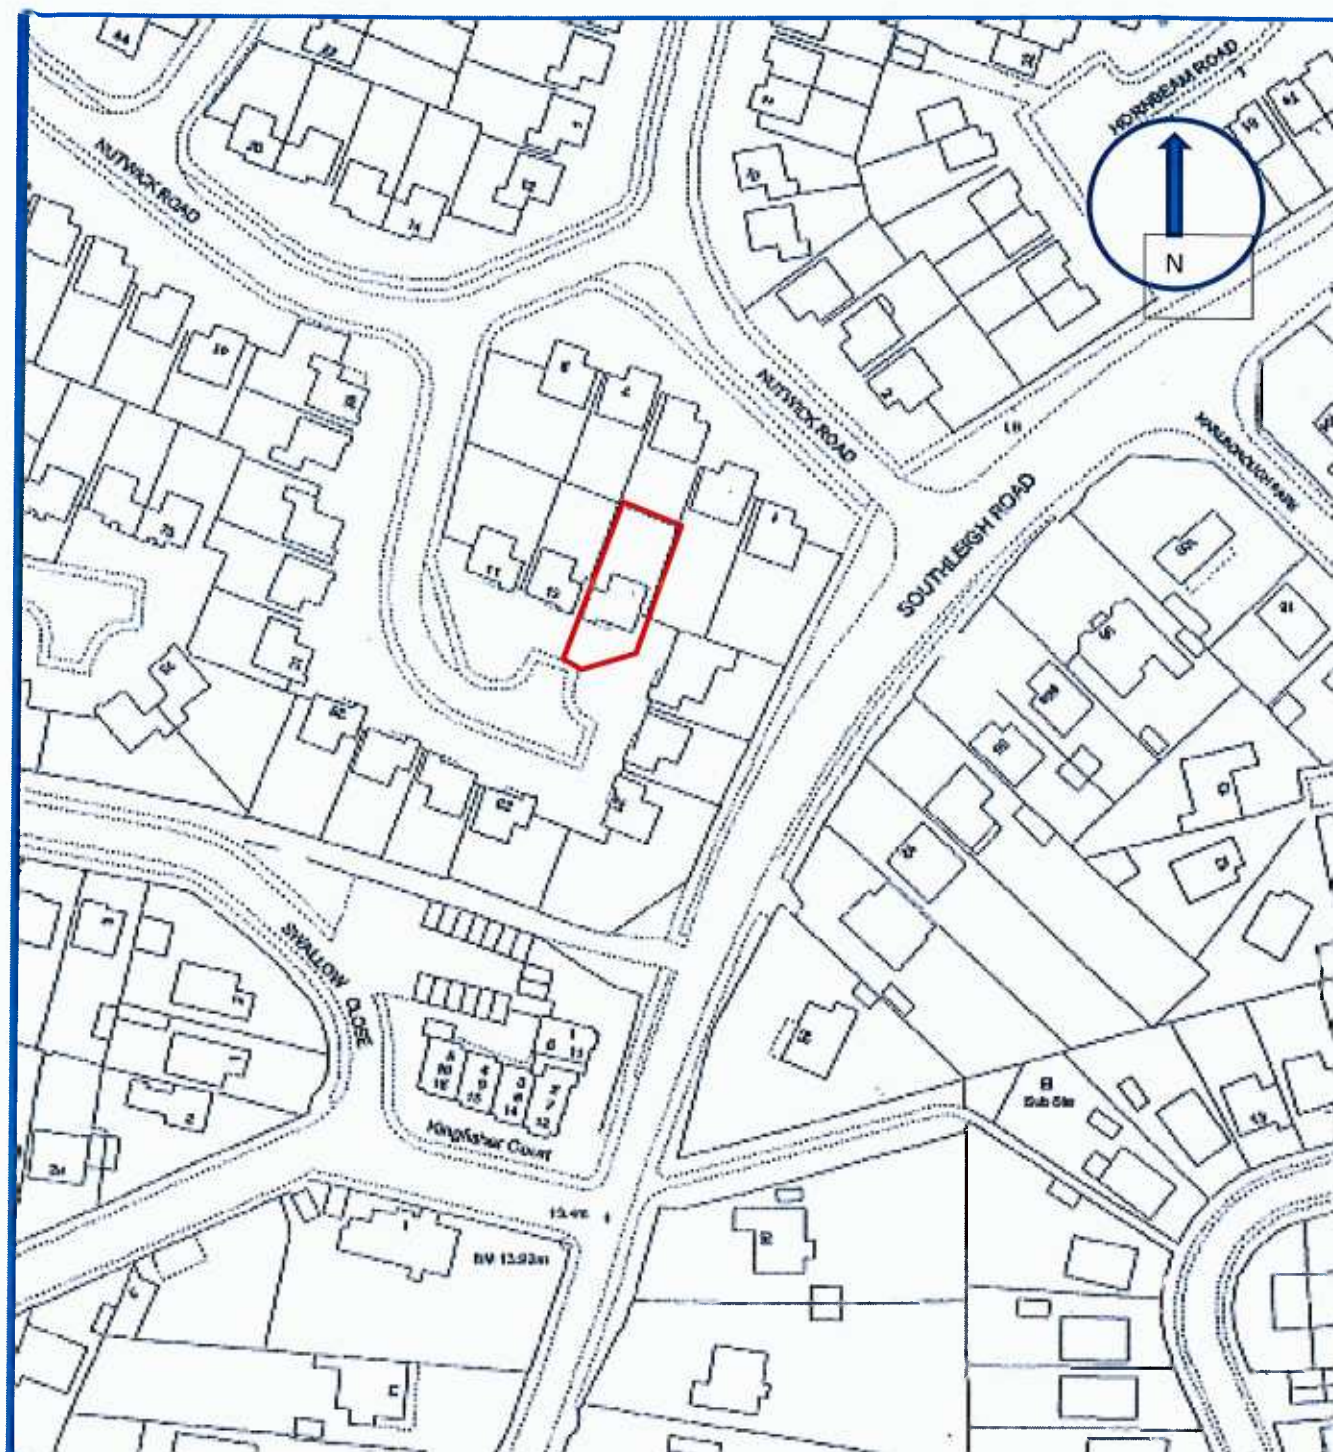

Location Plan	Scale 1:1000
15 Nutwick Road	Adrian Clark
01/11/2015	

