


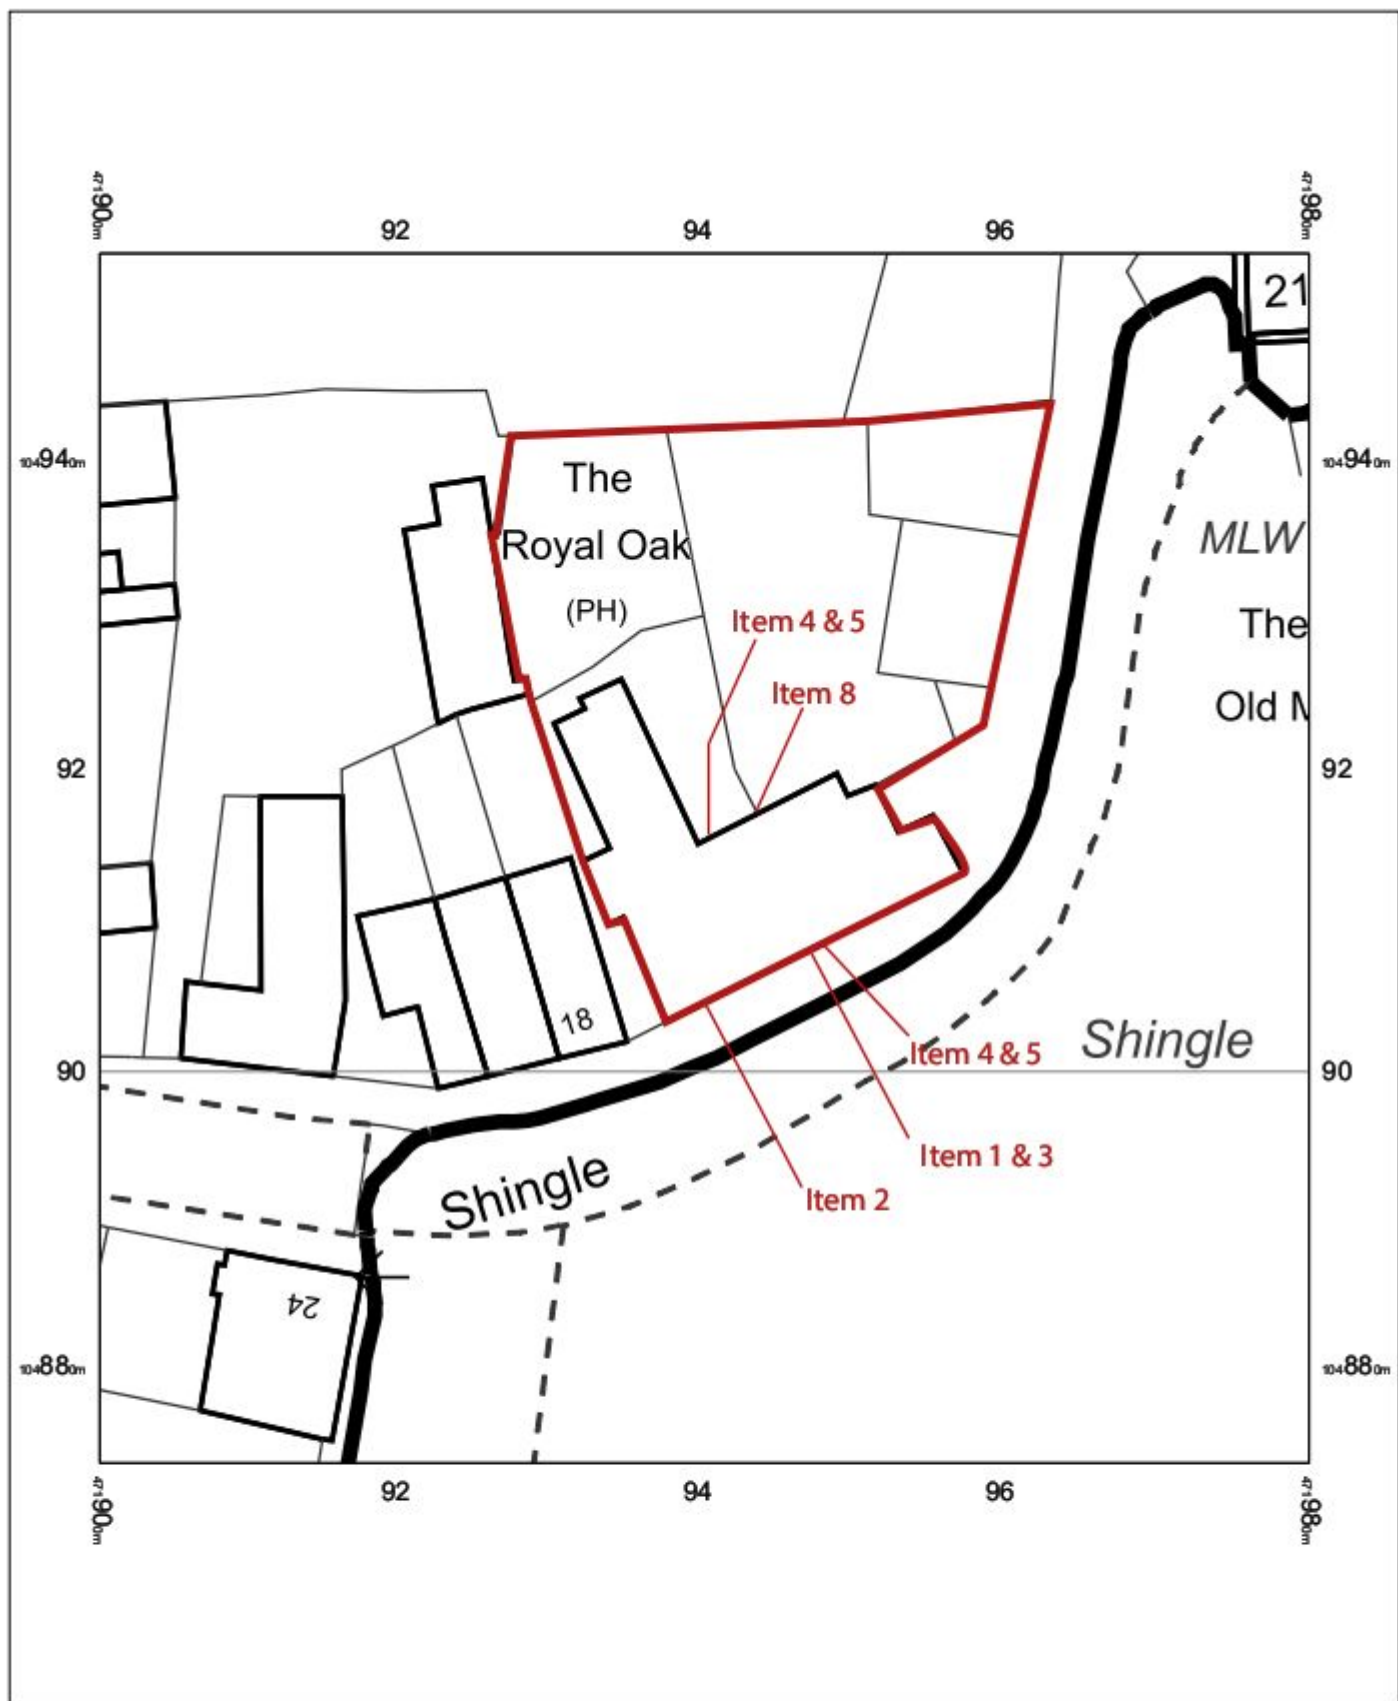

Royal Oak
19 Langstone High Street
Havant
Hampshire
PO9 1RY

OS MasterMap 1250/2500/10000 scale
24 July 2014, ID: BW1-00346335
www.blackwellmapping.co.uk

1:500 scale print at A4, Centre: 471940 E, 104914 N

©Crown Copyright Ordnance Survey. Licence no.
100041040



Mapping
sourced from



BLACKWELL'S
www.blackwellmapping.co.uk

TEL: 01223 463 214
maps.cambridge@blackwell.co.uk