



PHYSICAL SCALE IN METERS @ 1:100


NOTES:
This drawing has been produced solely for PLANNING/DESIGN.
Do not Scale from this Drawing except for planning purposes.
Any drainge shown is presumed and to be checked on site before commencement of works.
This drawing is the copyright of MF Designs Ltd.

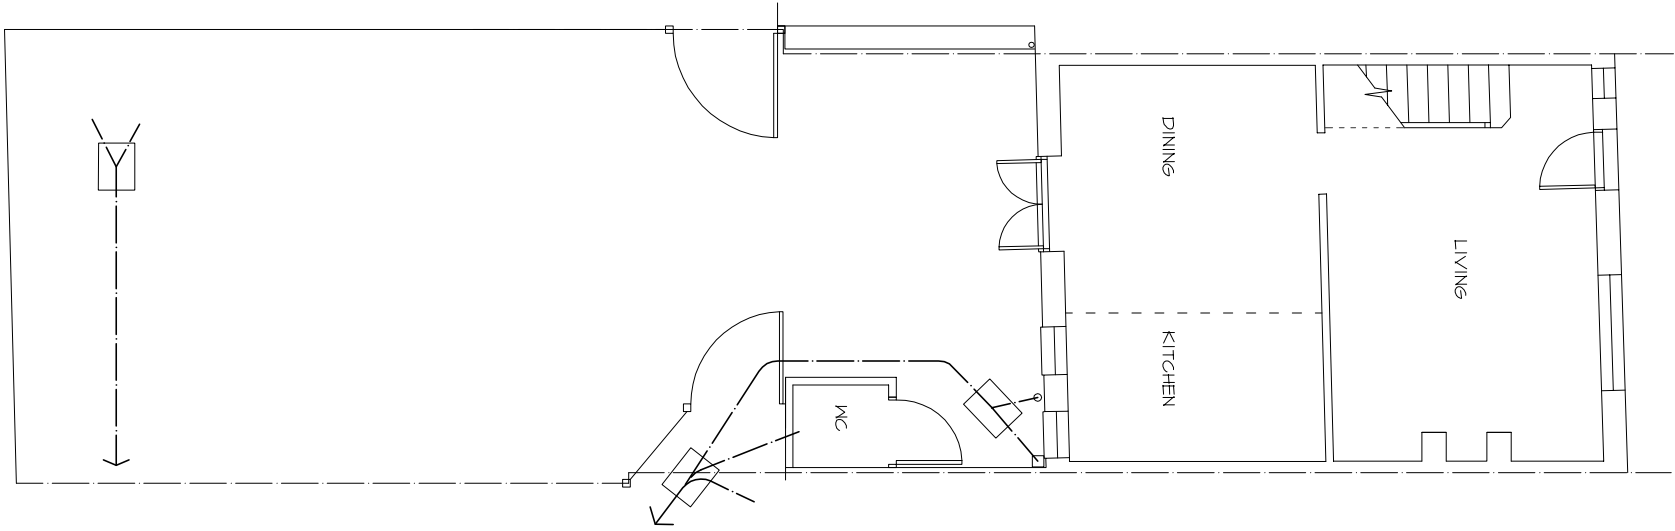


Existing North

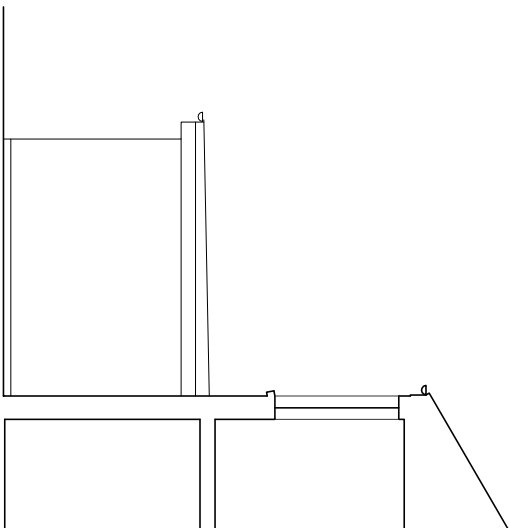

Existing East

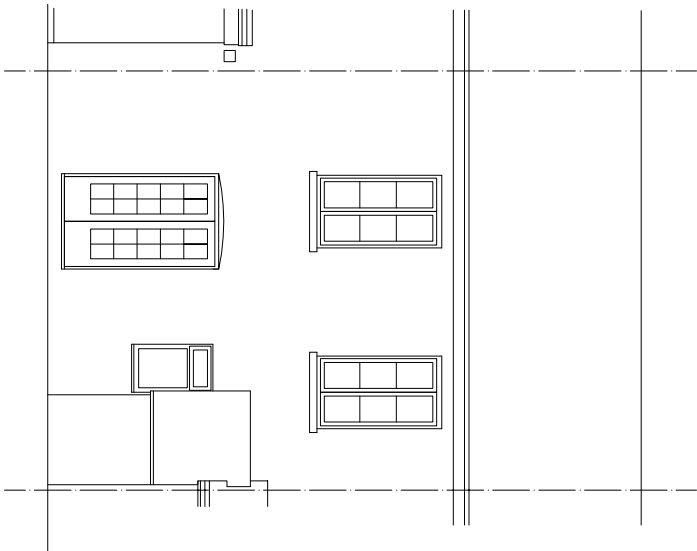

Existing South

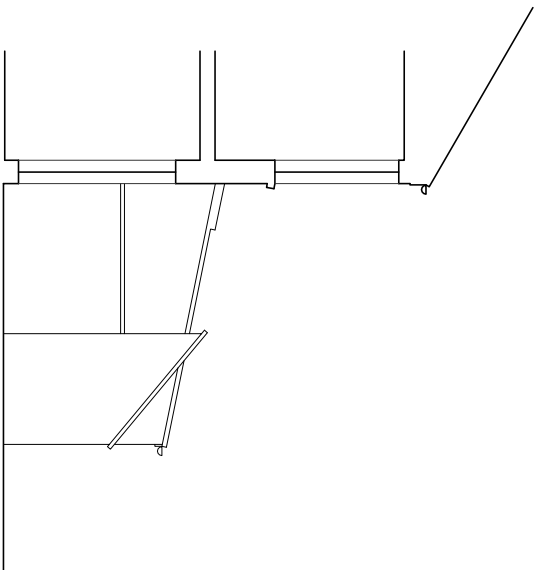

Existing Ground



EXISTING SURVEY - 6 Church Path, Emsworth. PO10 7DP

