
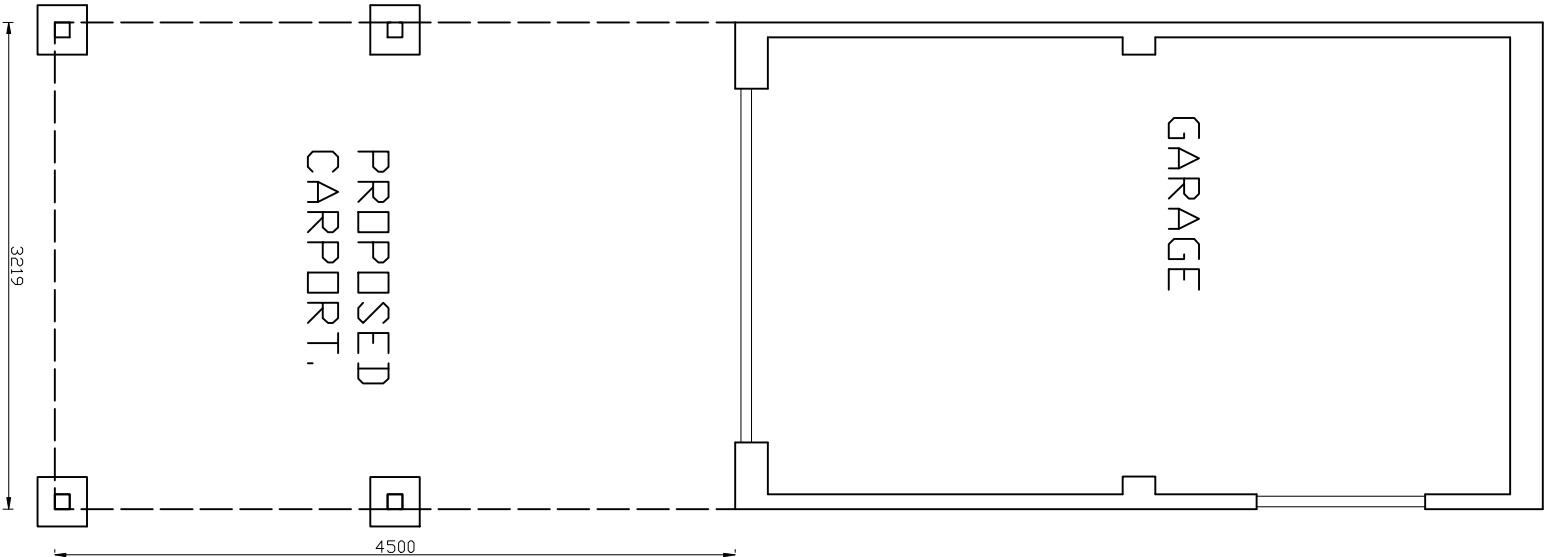
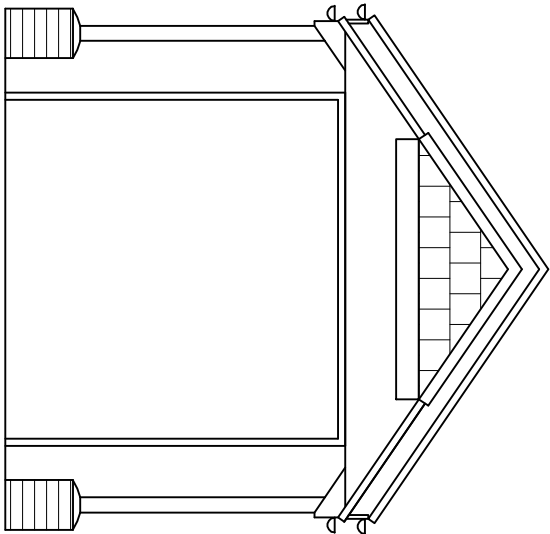


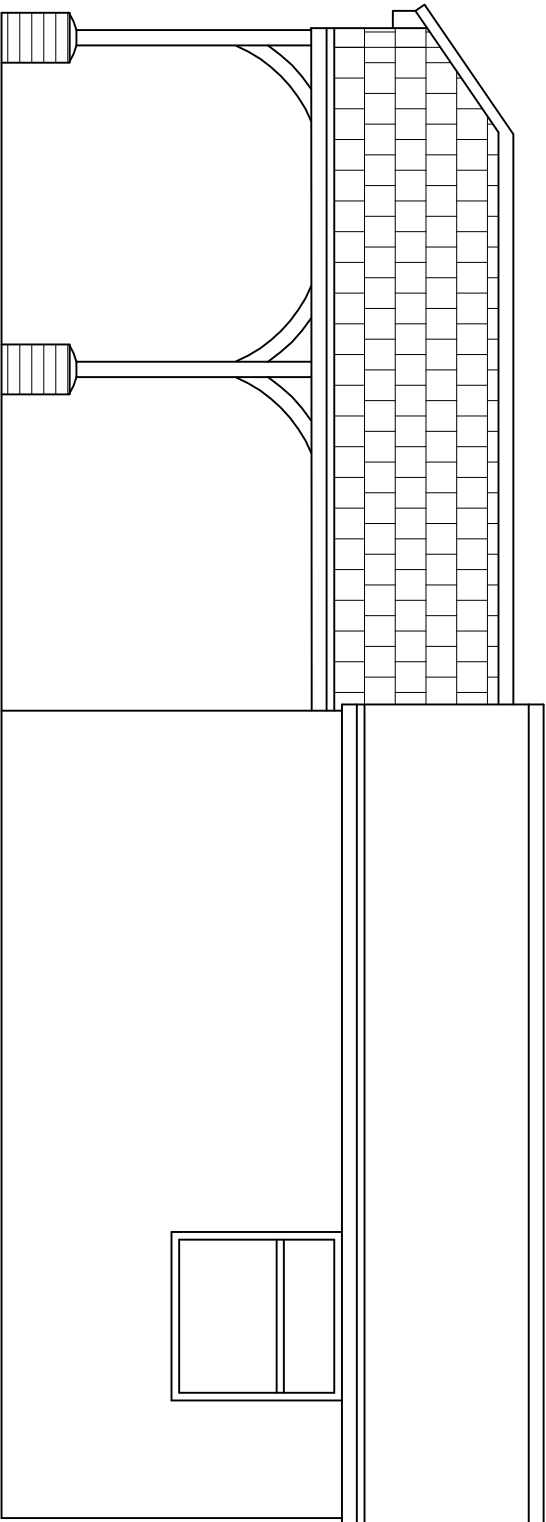

REVISIONS

Notes

1. These are computerised drawings for the purposes of planning & building regulations approvals & are based on overall measurements.

2. Dimensions shown must not be relied upon and must be checked on site and verified prior to commencement of other consultants' drawings & calculations.

3. Where applicable this drawing is to be read in conjunction with the following drawings & calculations.

4. Do not scale from these drawings, except for planning purposes.

5. Any Work undertaken prior to Planning and Building Regulations Approval is done so entirely at the Client's/Contractor's own risk.

© 2014

- T. Murray

TIM MURRAY MBENG
BUILDING CONSULTANT
6 Middleton Court, Elm
Middleton - on - Sea
West Sussex, PO22 6JL
Tel: 01243 583111

PROJECT DETAIL
27, CLOVELLY ROAD, EMSWORTH,
HANTS, PO10 7HL

CARPORT
FOR: PAUL MOTHERSOLE

DRAWING	SC
GENERAL ARRANGEMENT	1/A
DATE:	APRIL 2014
DRAWN:	T. Murray
DRAWING:	14/132
REVISION:	1