



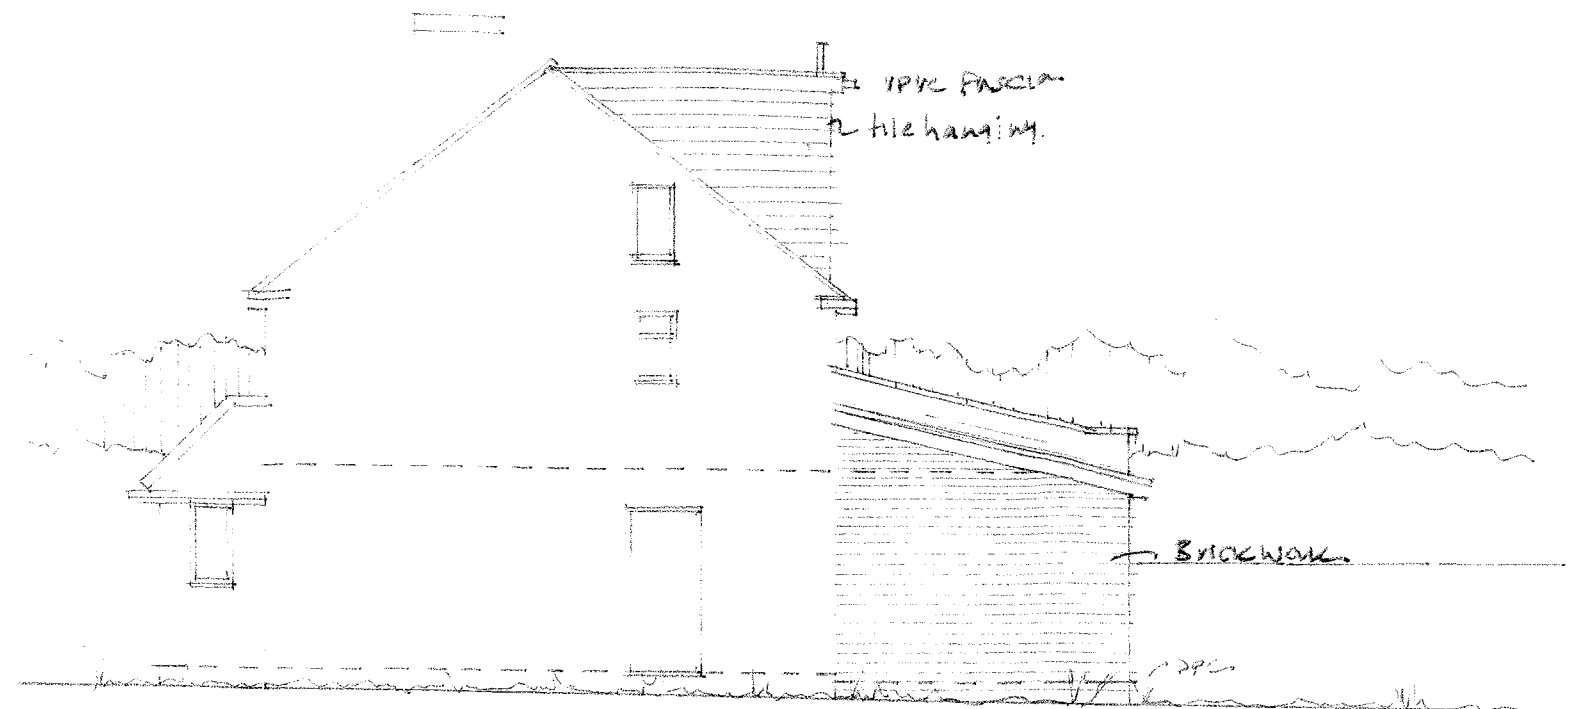

Proposed North East Elevation.

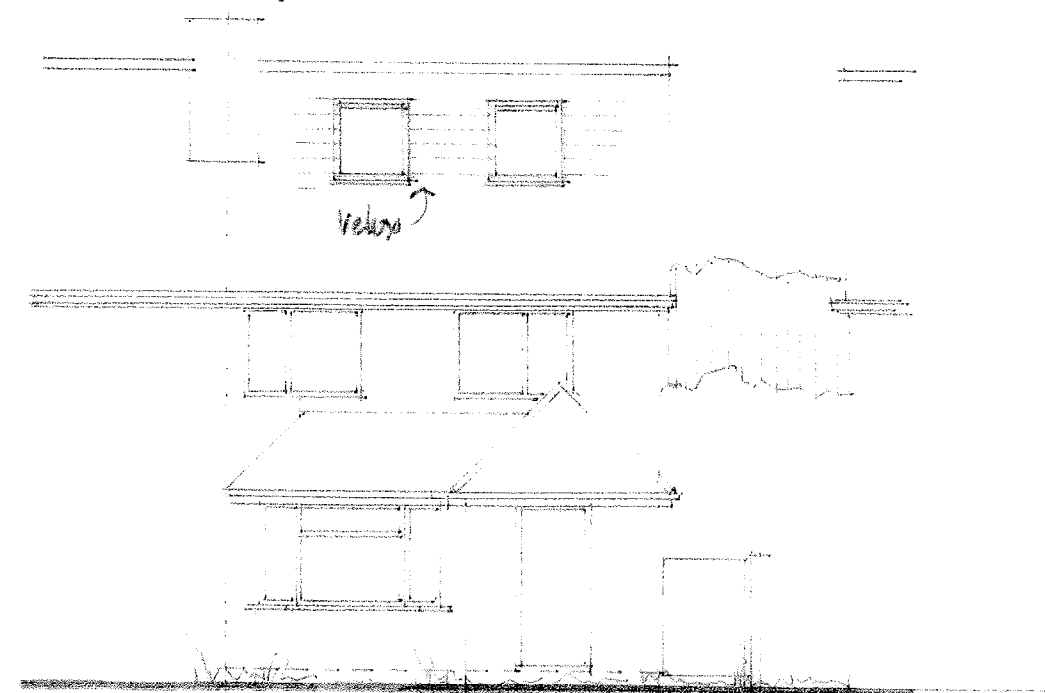

Proposed South West Elevation



Proposed South East Elevation.