
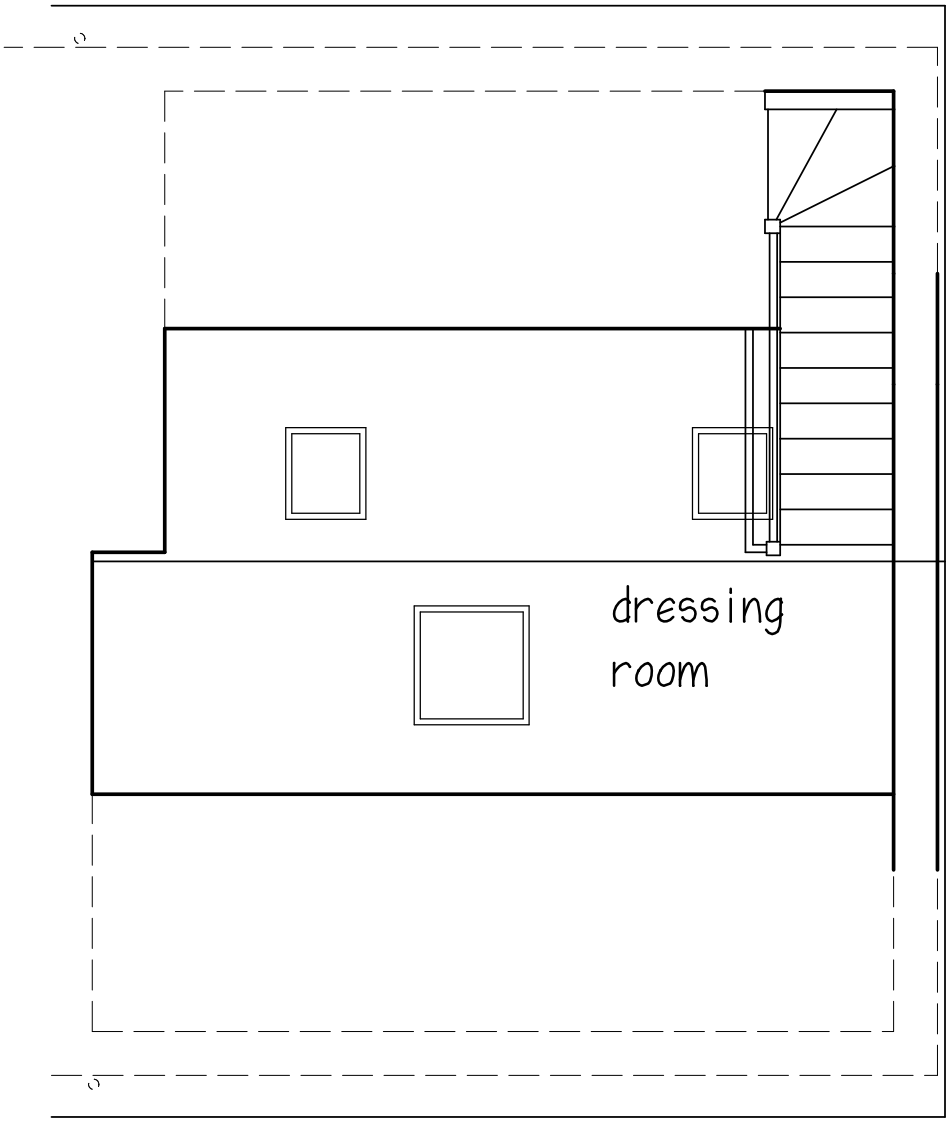
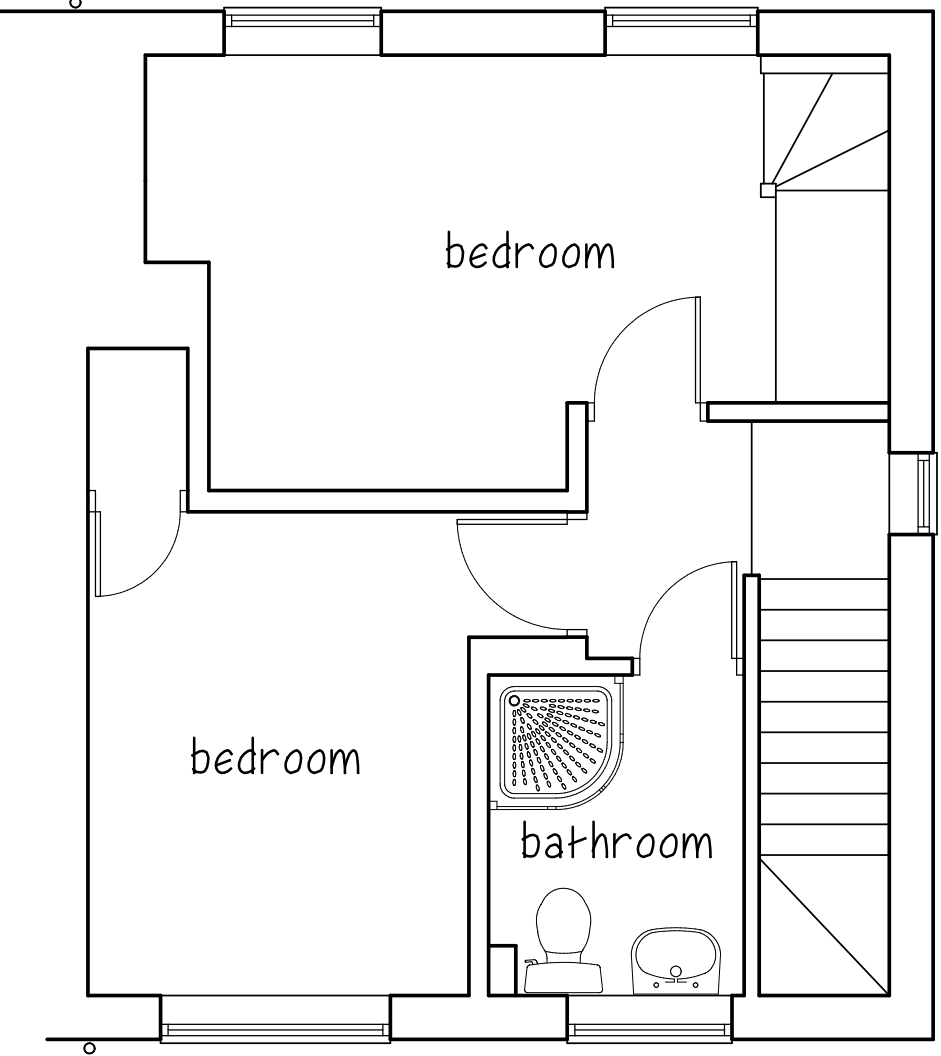
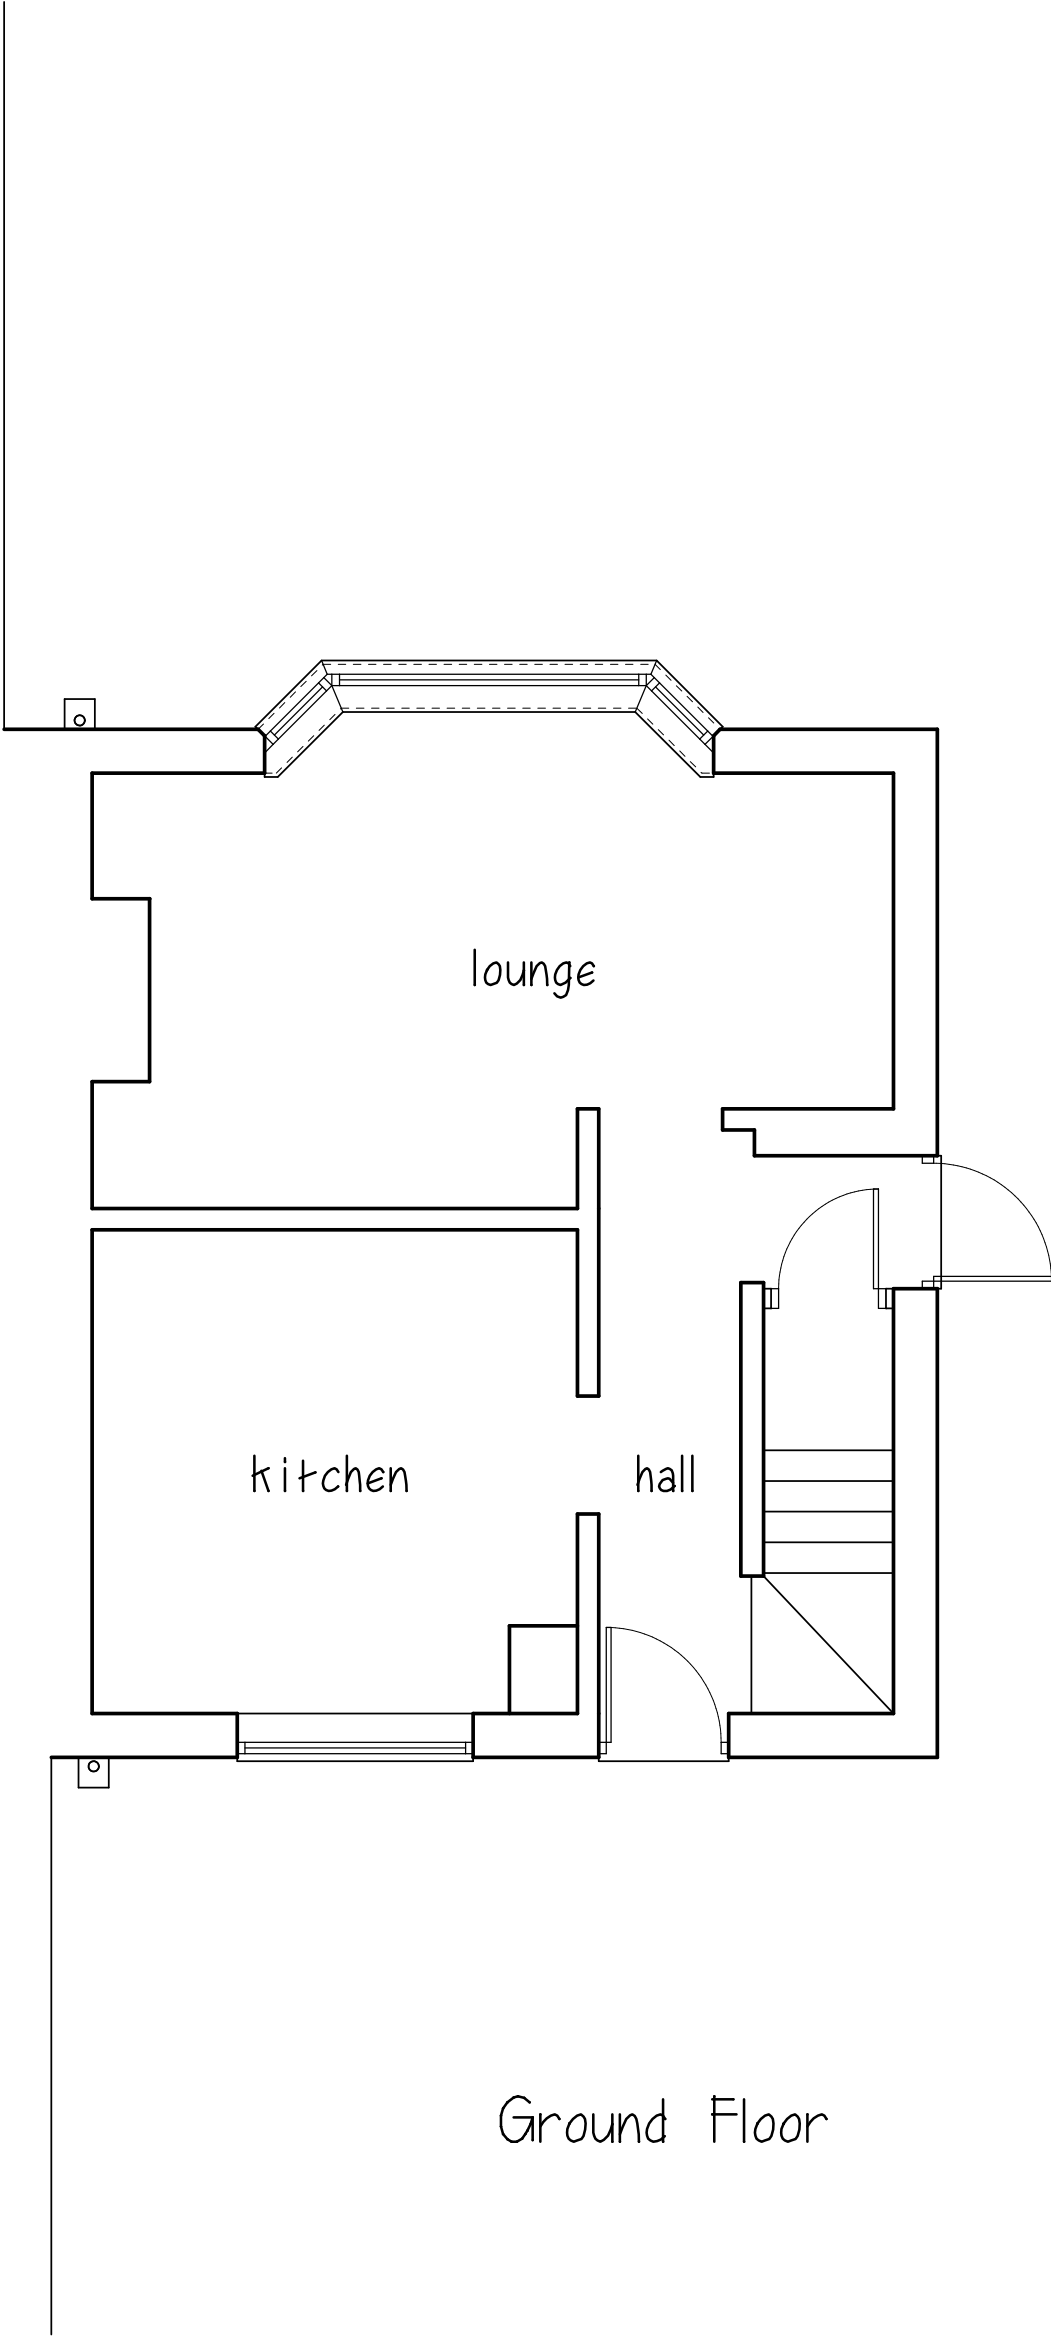


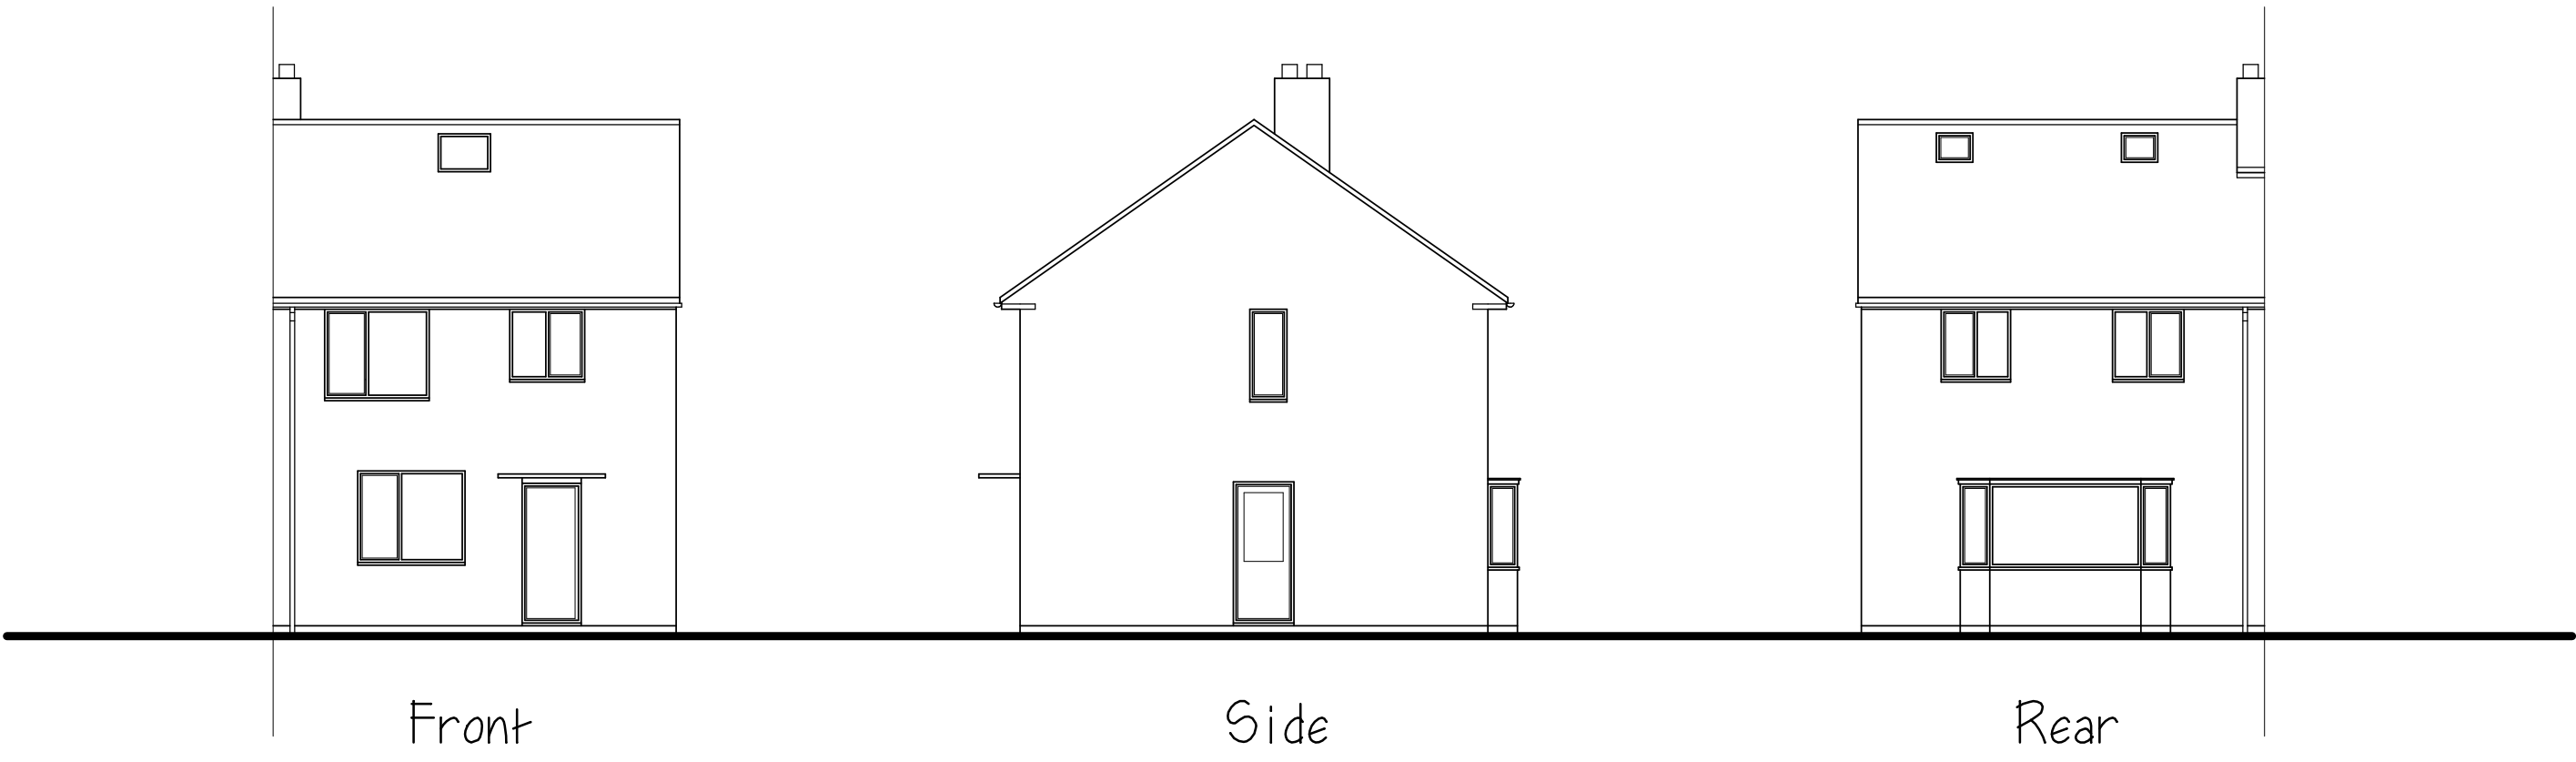

**MARTIN MOYSE M.R.I.C.S**  
Chartered Building Surveyor

Title: PROPOSED SINGLE STOREY SICE AND REAR  
EXTENSION, FRONT PORCH & INTERNAL ALTERATIONS

Address: 82 LITTLEGREEN AVENUE,  
WEST LEIGH, HAVANT,  
HAMPSHIRE PO19 2LG

Scale: A1 - Plans 1 to 50, Elevations 1 to 100 Date: September 2015 Drawing No:01

*This drawing does not constitute a specification of work to be done, and is to be read in conjunction with notes.  
All dimensions to be checked on site. This drawing is copyright ©*

**RICS** 12 ST. CATHERINES WAY, DOWNEND, FAREHAM, HAMPSHIRE PO16 8RL  
TELEPHONE: 01329 236279 FACSIMILE: 01329 220149 E-MAIL: m.moyse@btinternet.com