



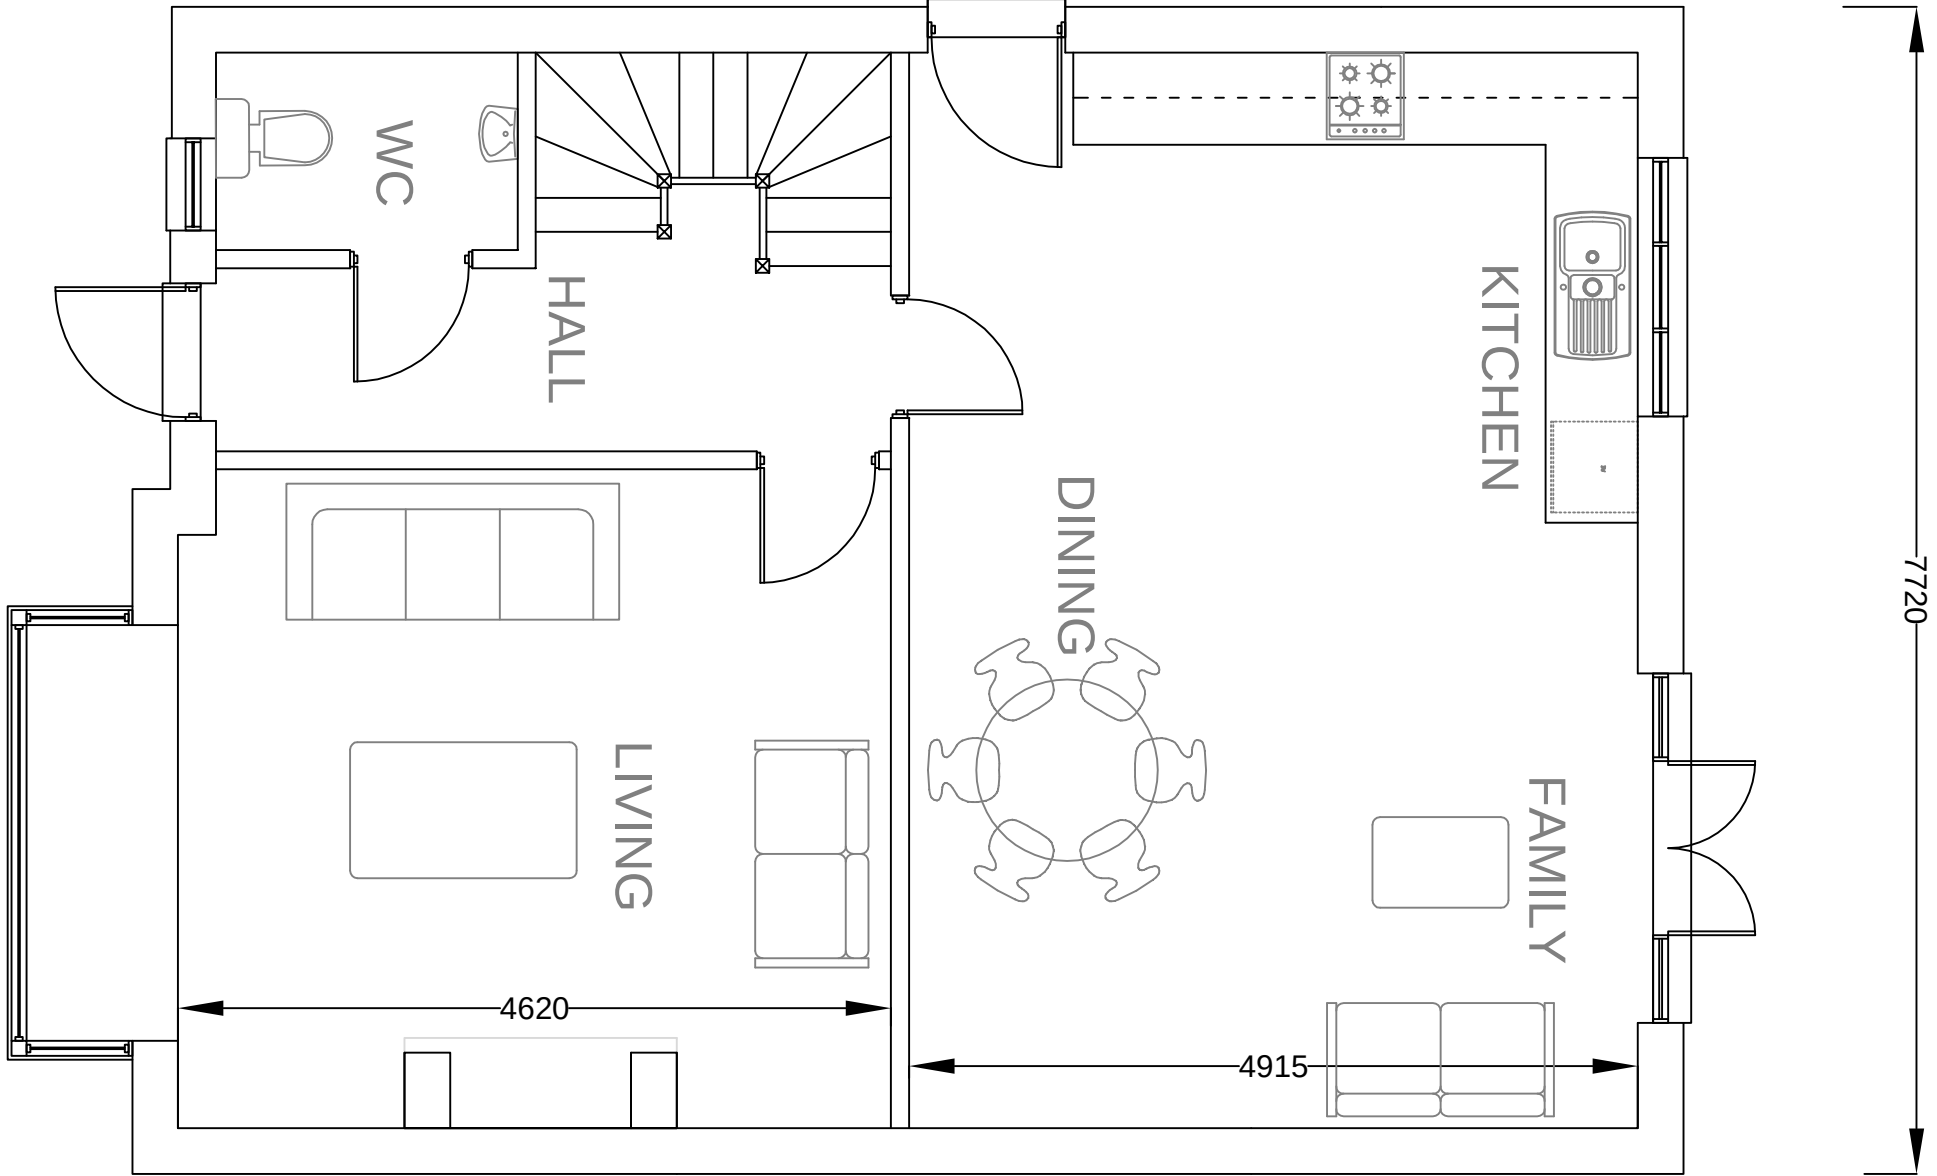

GROUND

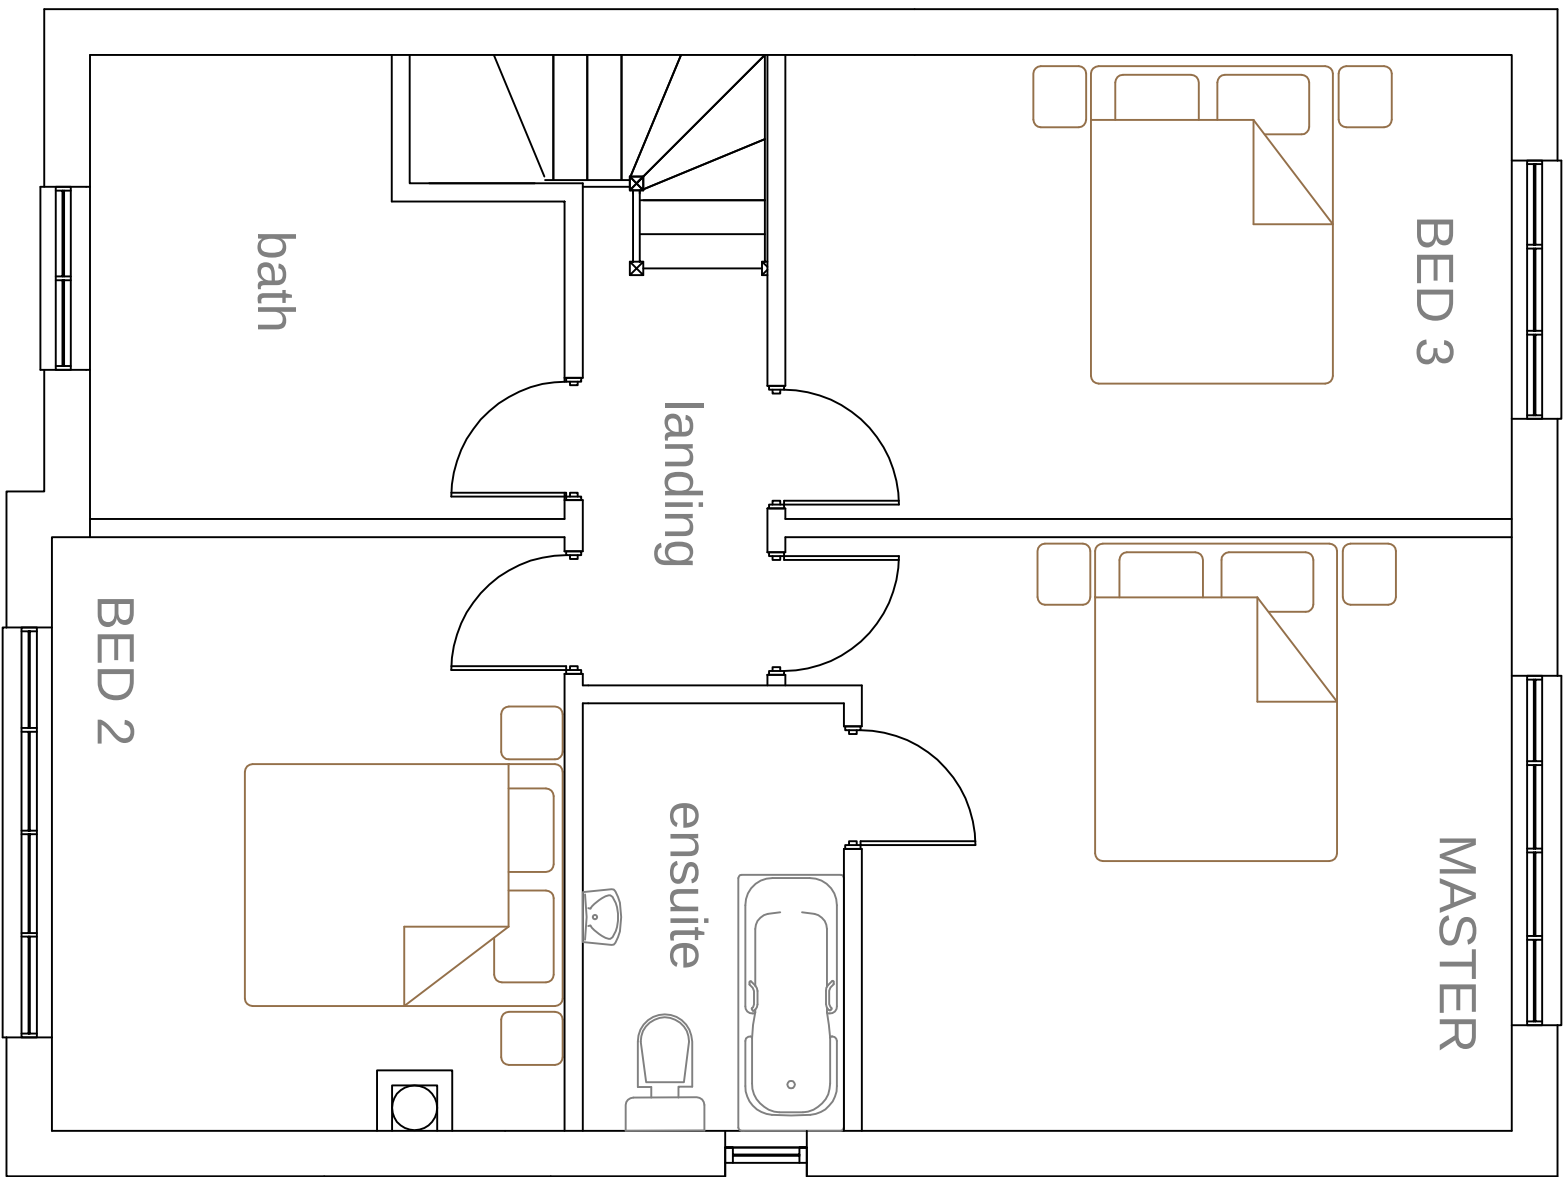

FIRST

Client
MR AND MRS HILL
61 HOLLYBANK LANE
EMSWORTH

Project
PROPOSED DWELLING OFF
AUBURN WOOD

Title
PROPOSED FLOOR PLANS

Project
OTH/10/15
04B

Drawings
scale
1:50 @ A1

date
13.07.16

drawn
SJ

STEPHEN JUPP
CHARTERED
TOWN
PLANNER

348 Congreave Road
Belper DE9 1JH
T: 01773 827113
M: 07777 68886
E: steve@planning-solutions.co.uk