




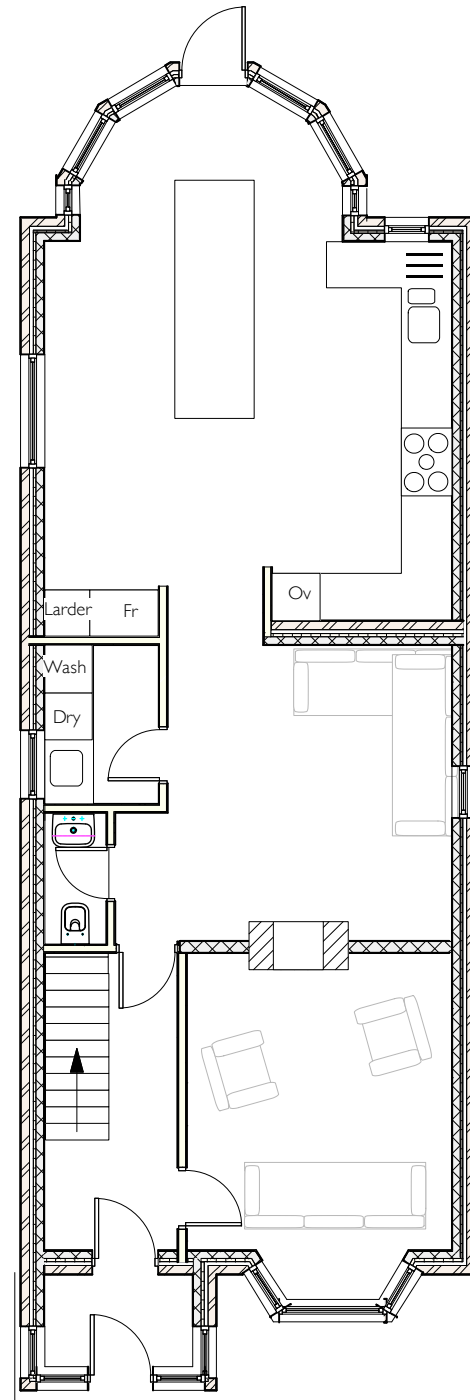


Ground

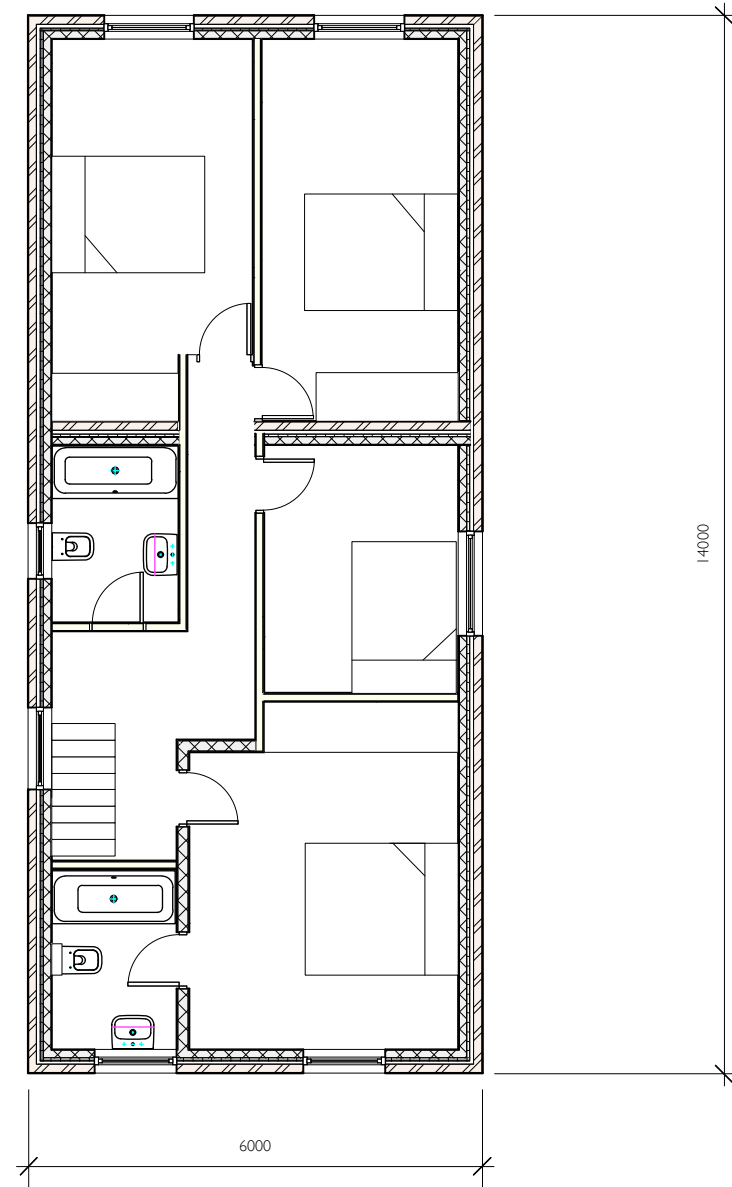

First

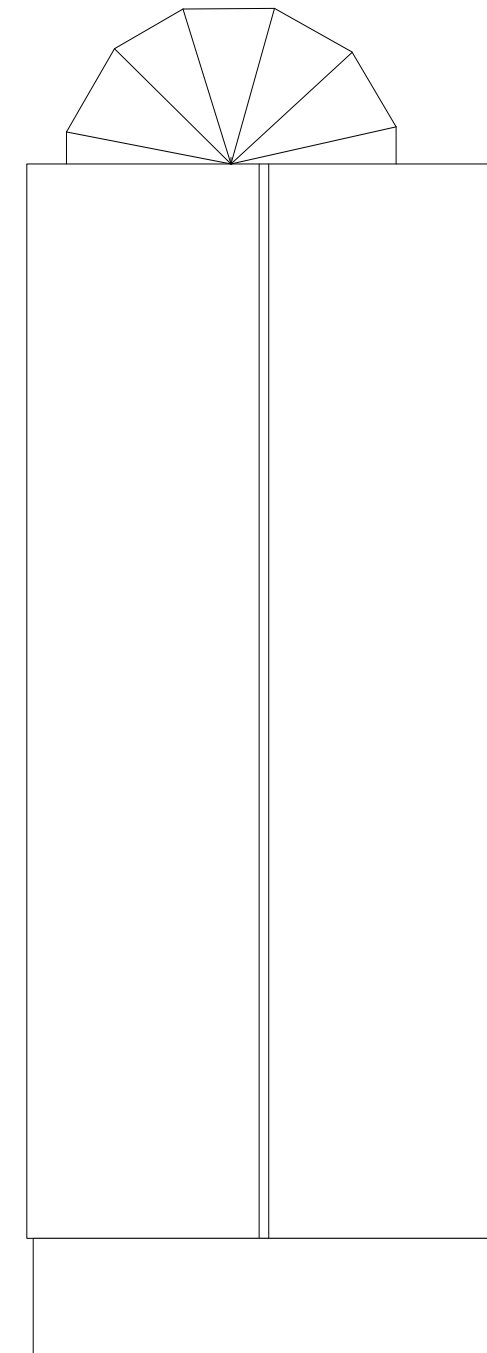

Roof scape

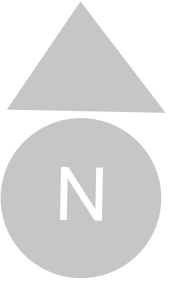

607 Southleigh Rd

Location	607 Southleigh Road Emsworth Hants PO10 7TE
Drawing	Plans proposed
Date	20/01/2016
Scale	1:100 @ A3
Drawing No	P/S/04.1
	Cd file iMac



wyatt
design&build

01243 576147
0780 221 8751