




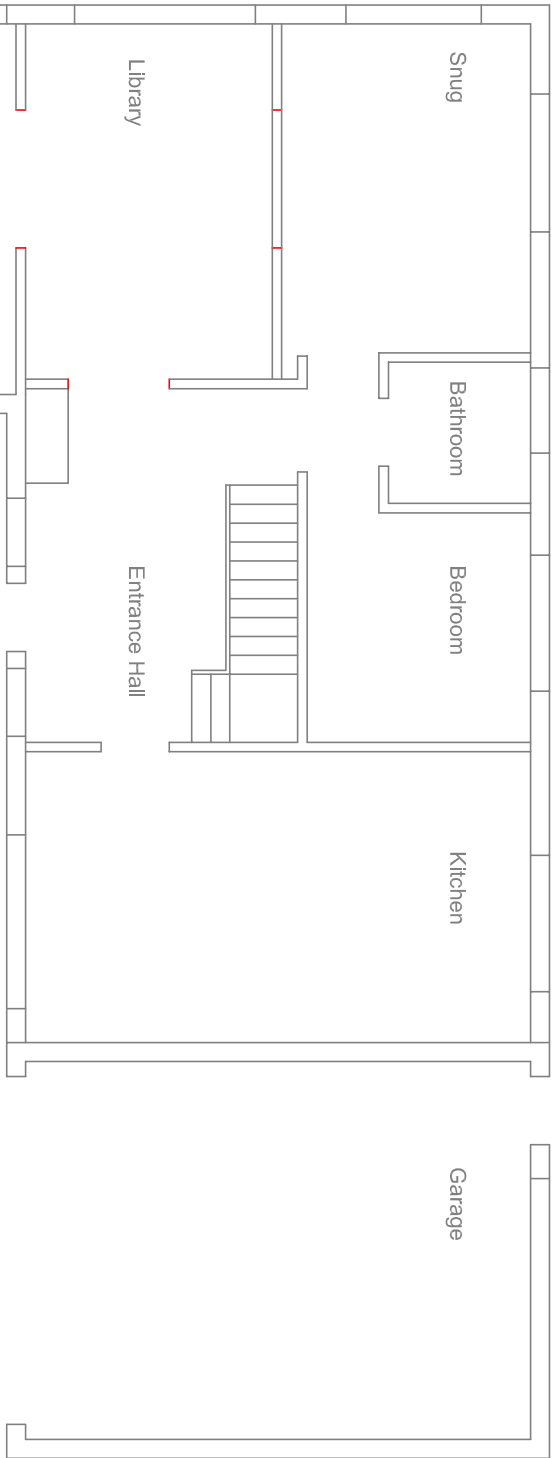


GROUND FLOOR (Ex. & Proposed)

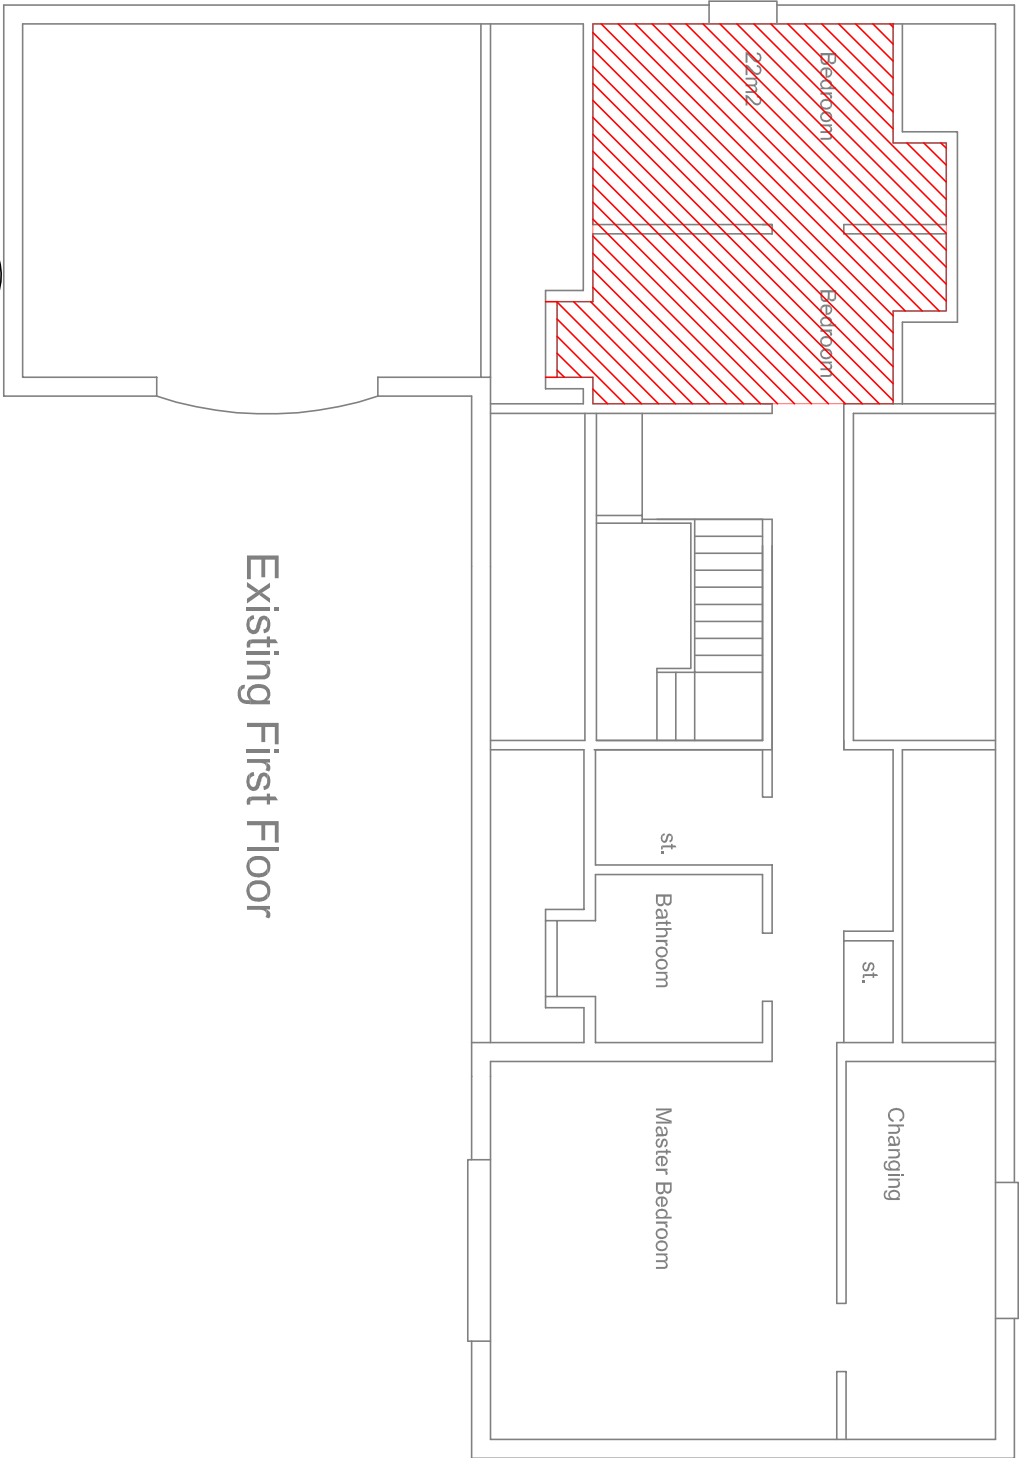


Existing First Floor

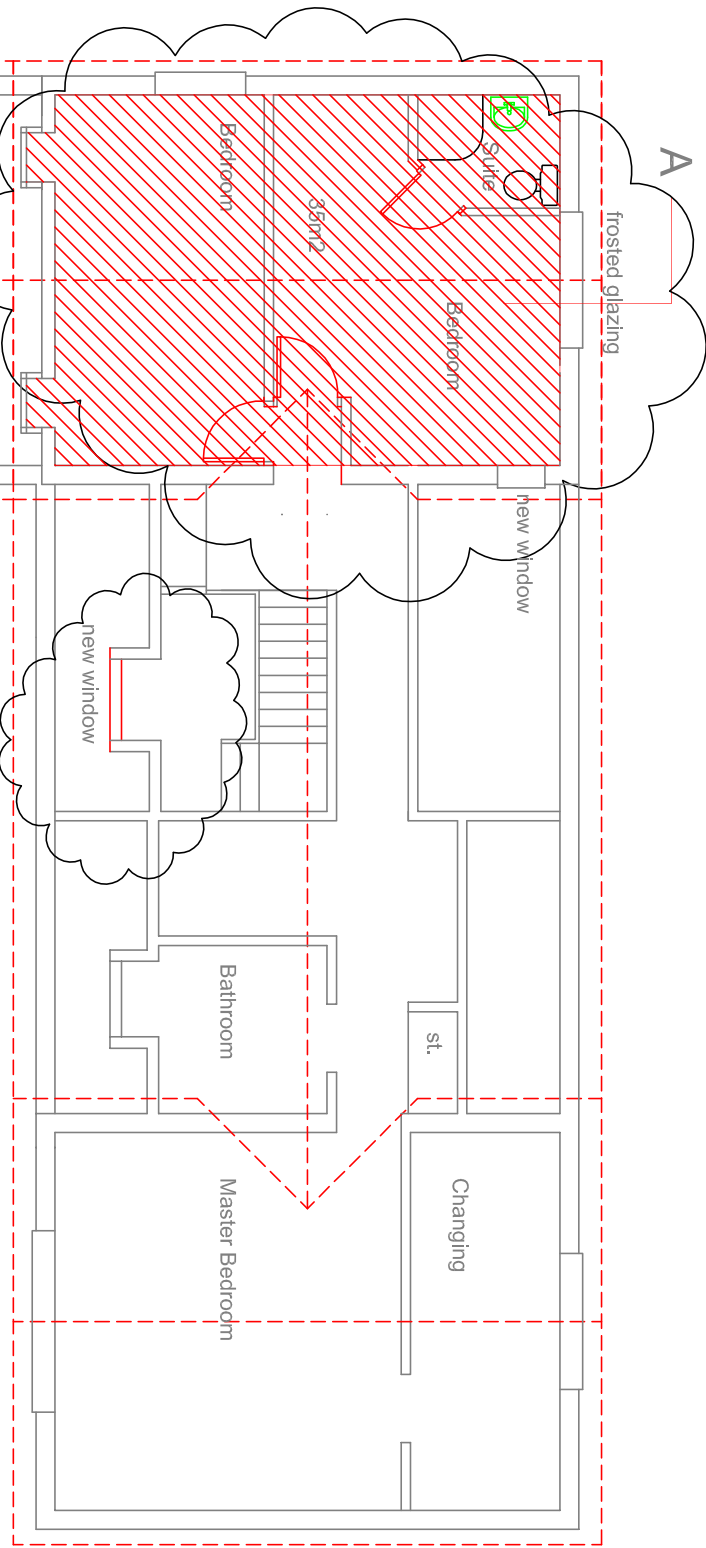



PROPOSED FIRST FLOOR

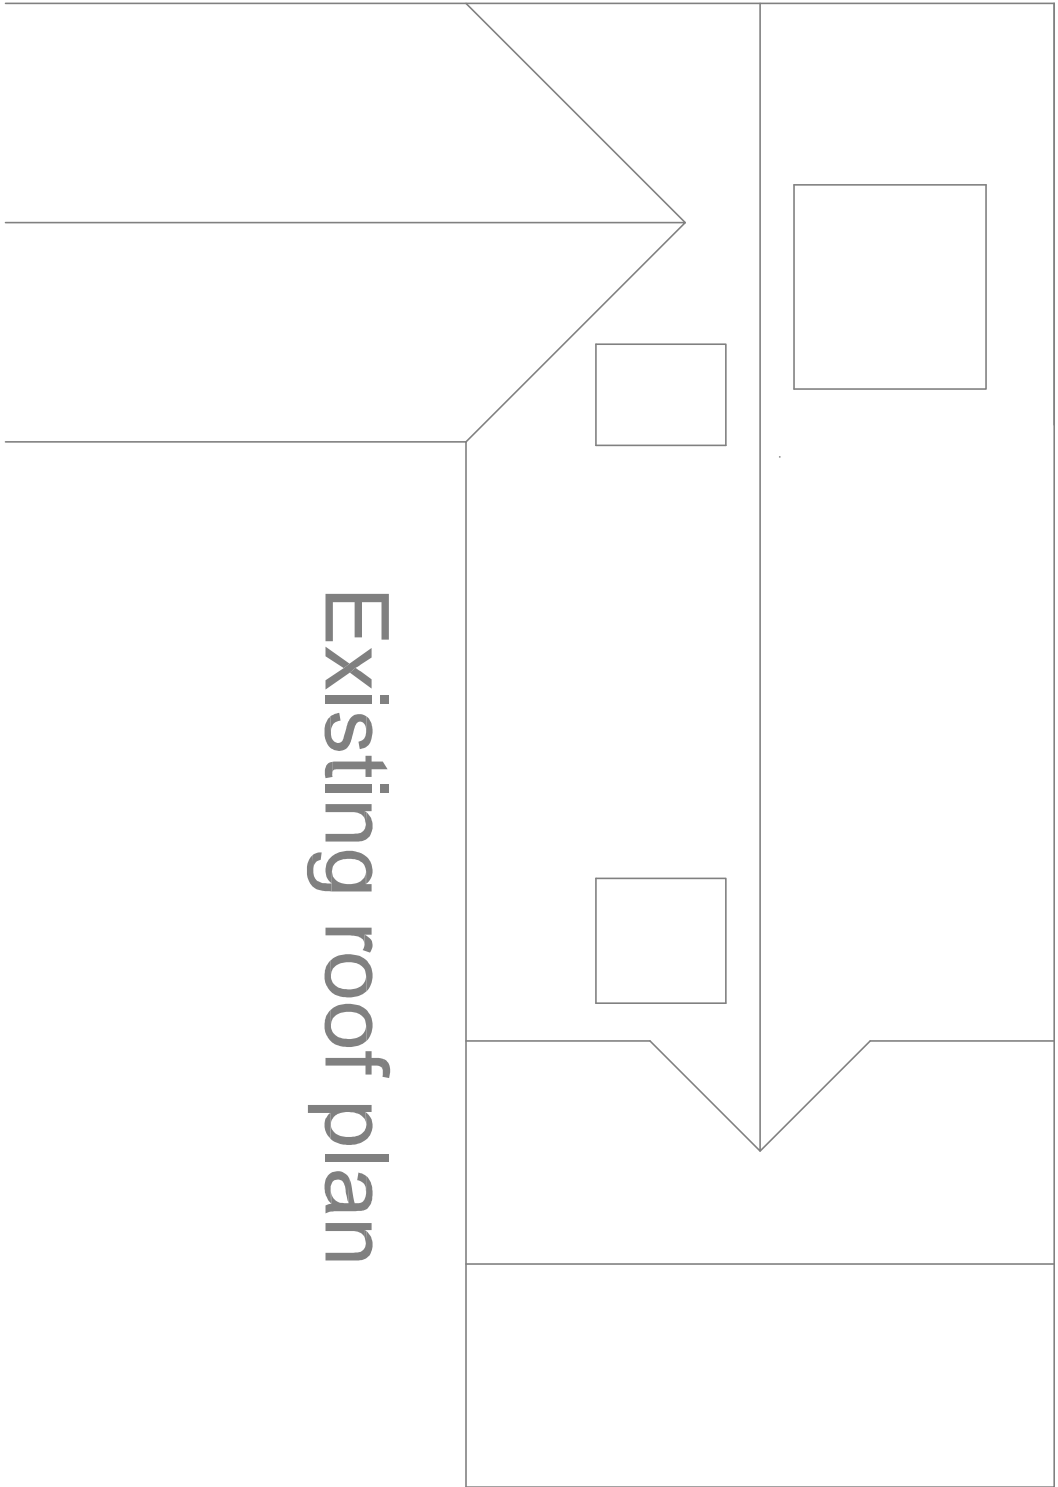


Existing roof plan

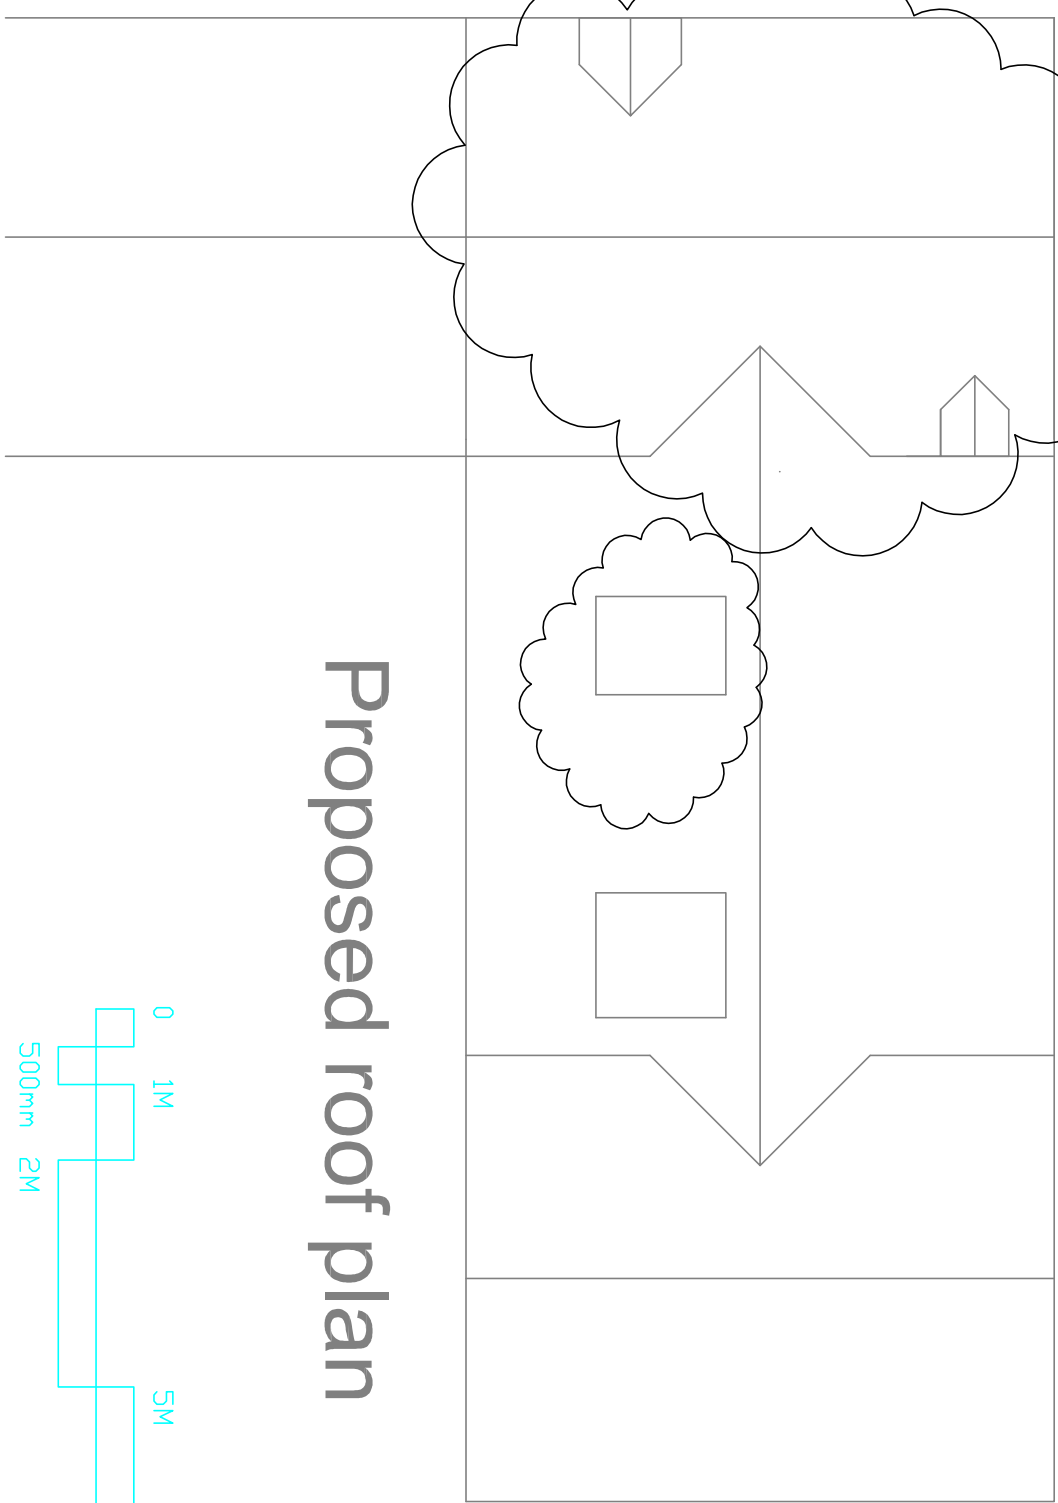


Proposed roof plan

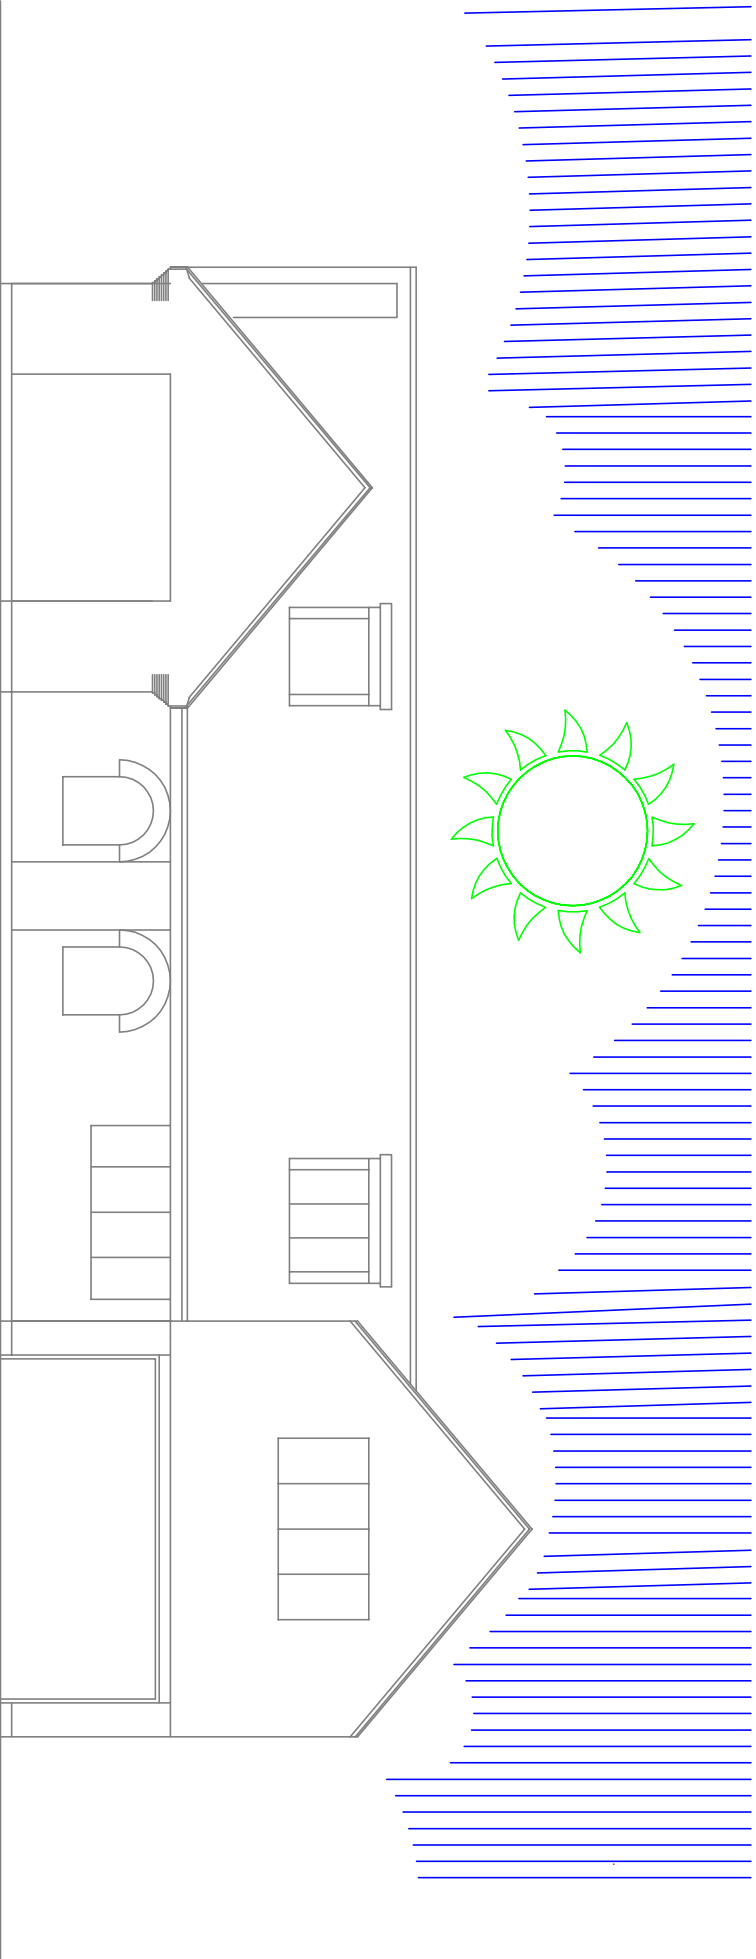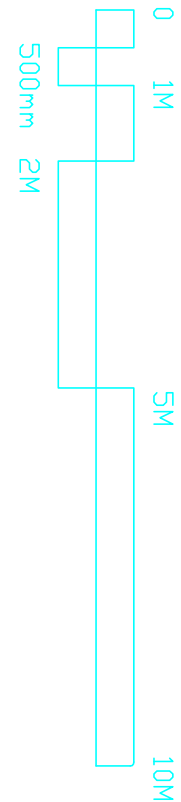


EXISTING FRONT (EAST) ELEVATION

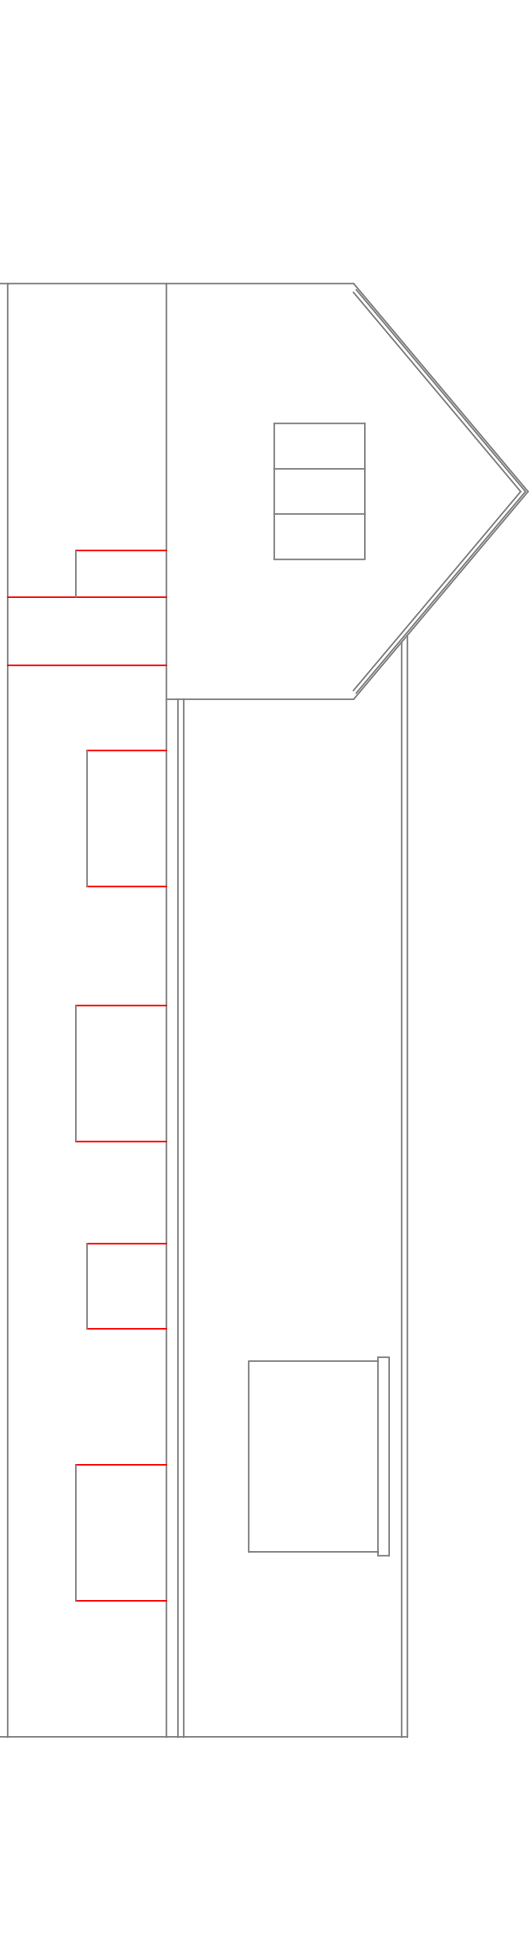


EXISTING REAR (WEST) ELEVATION

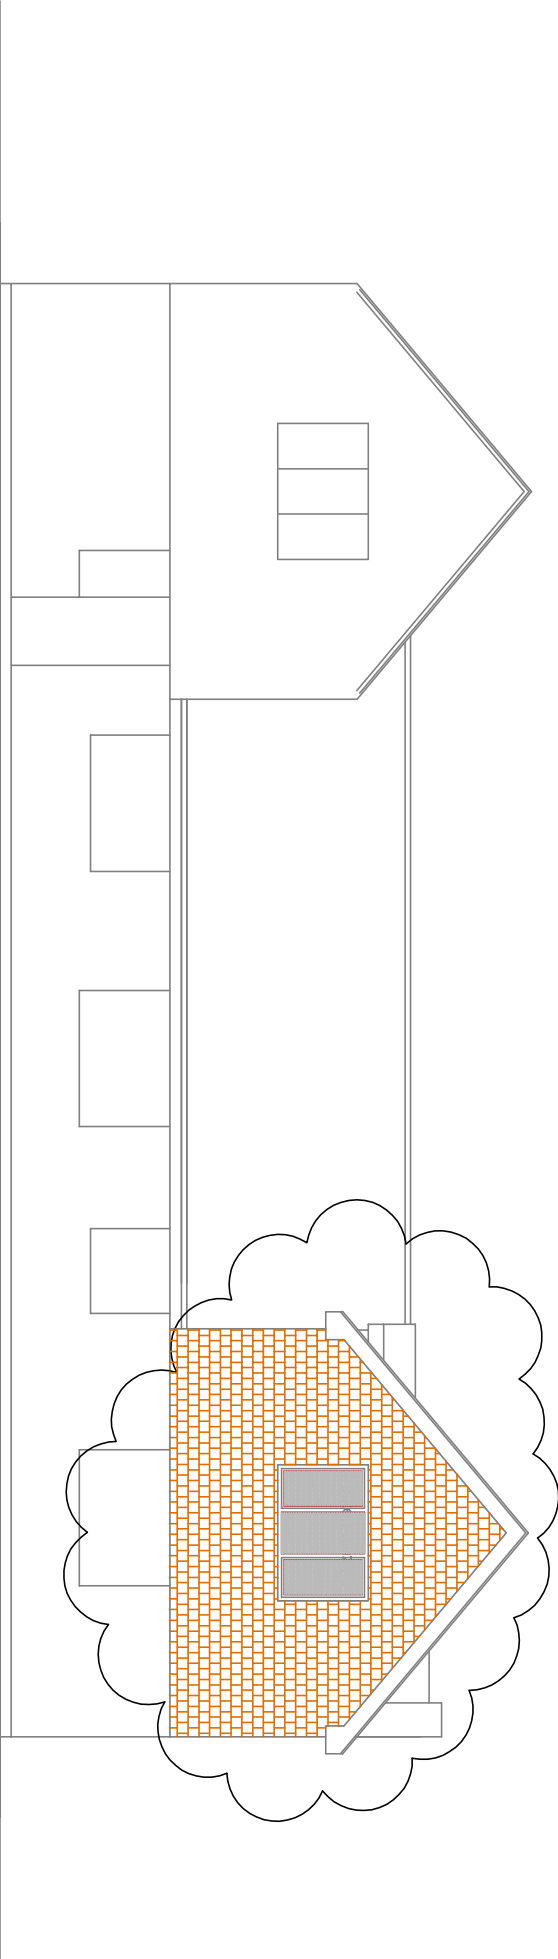


PROPOSED REAR (WEST) ELEVATION

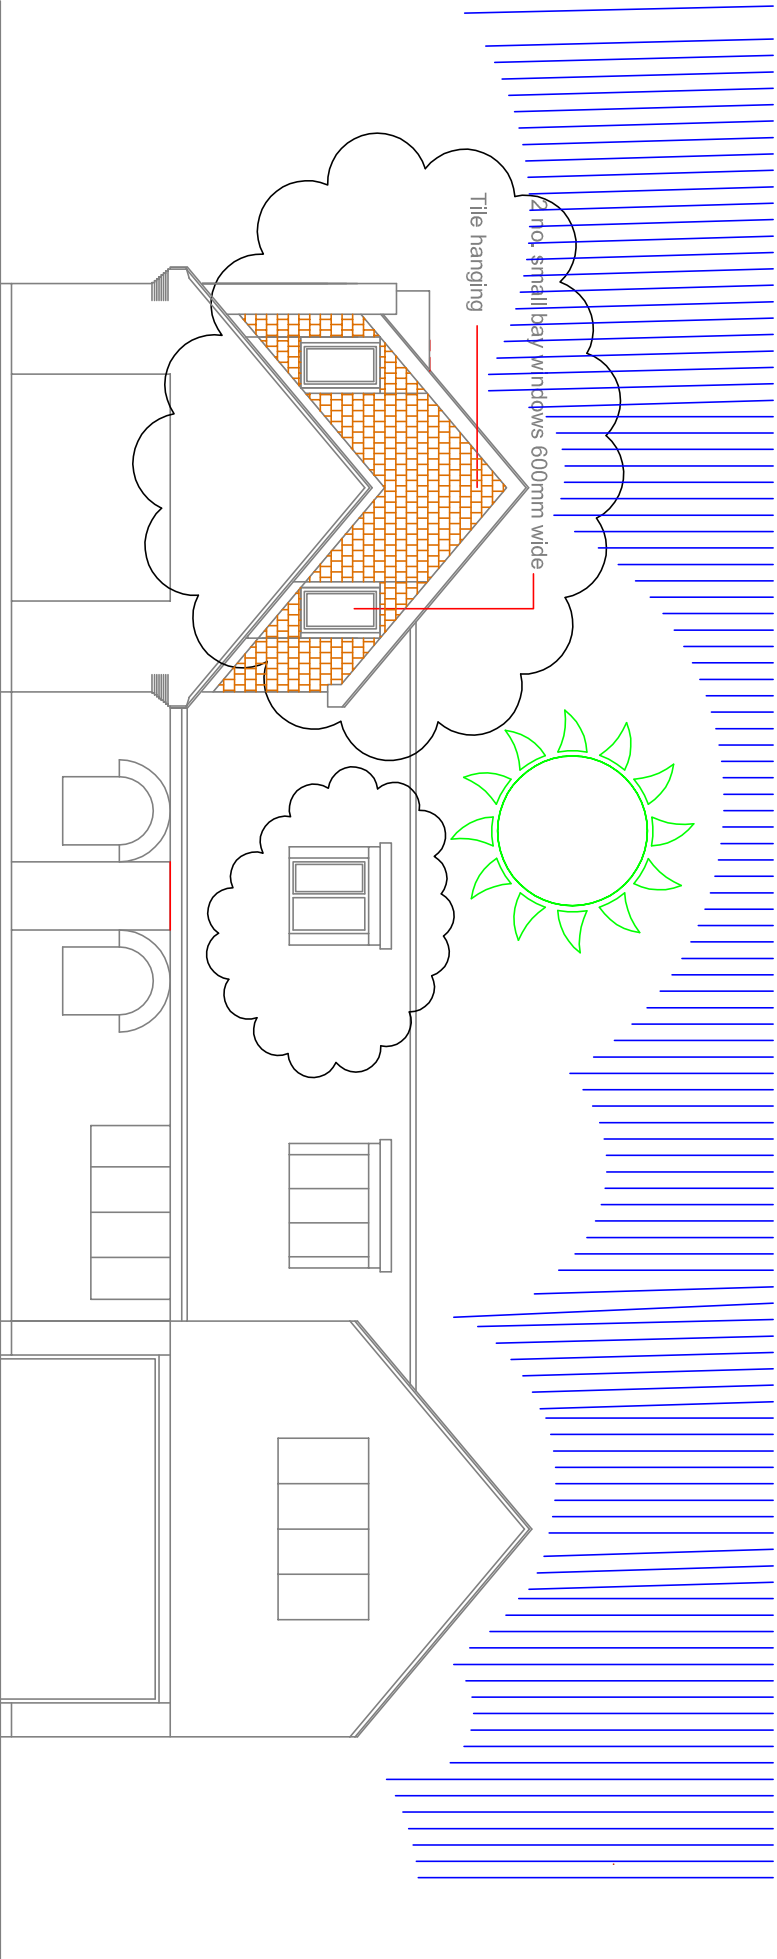


PROPOSED FRONT (EAST) ELEVATION

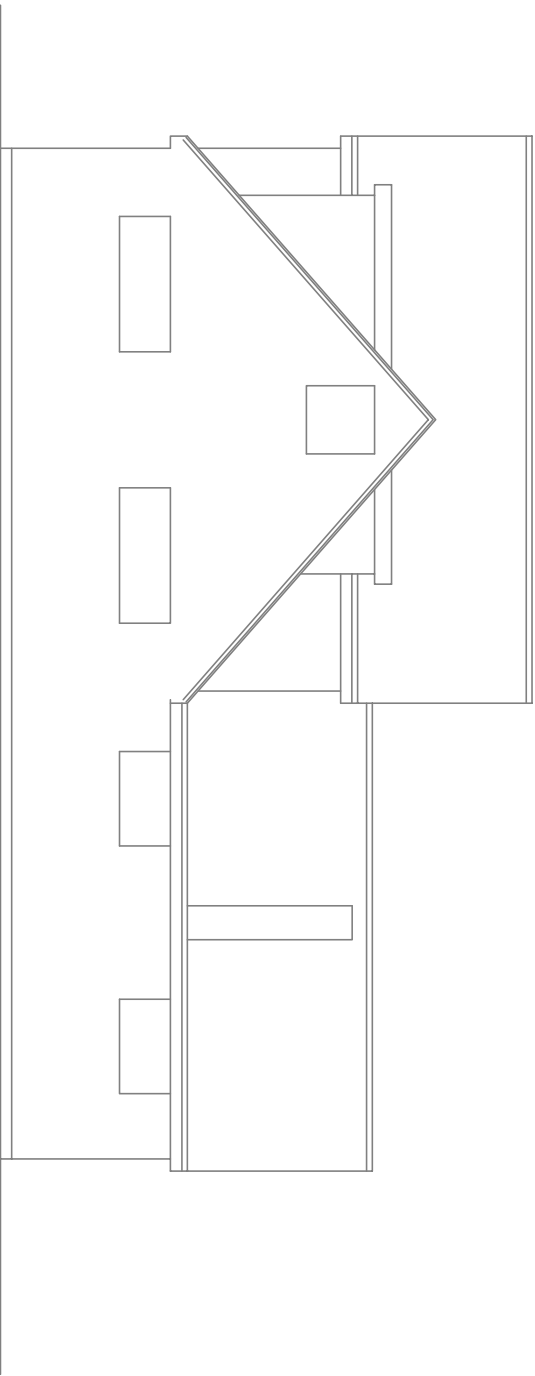


Existing Side (South) Elevation

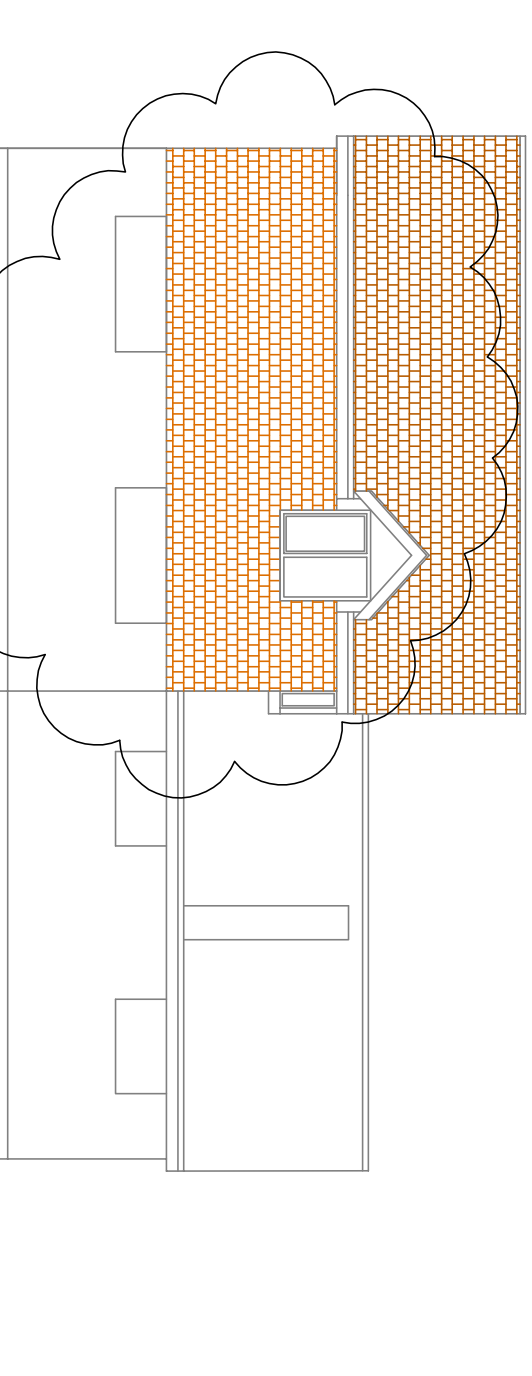


Proposed Side (South) Elevation

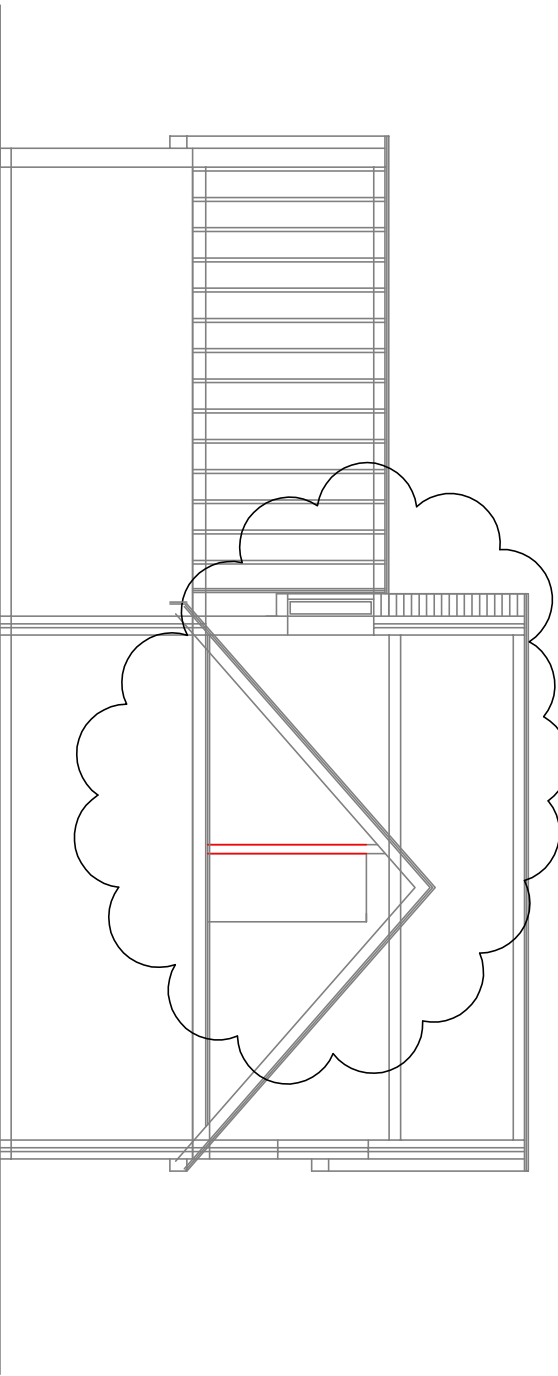

Proposed Section A-A

 

EXISTING SIDE (NORTH) ELEVATION

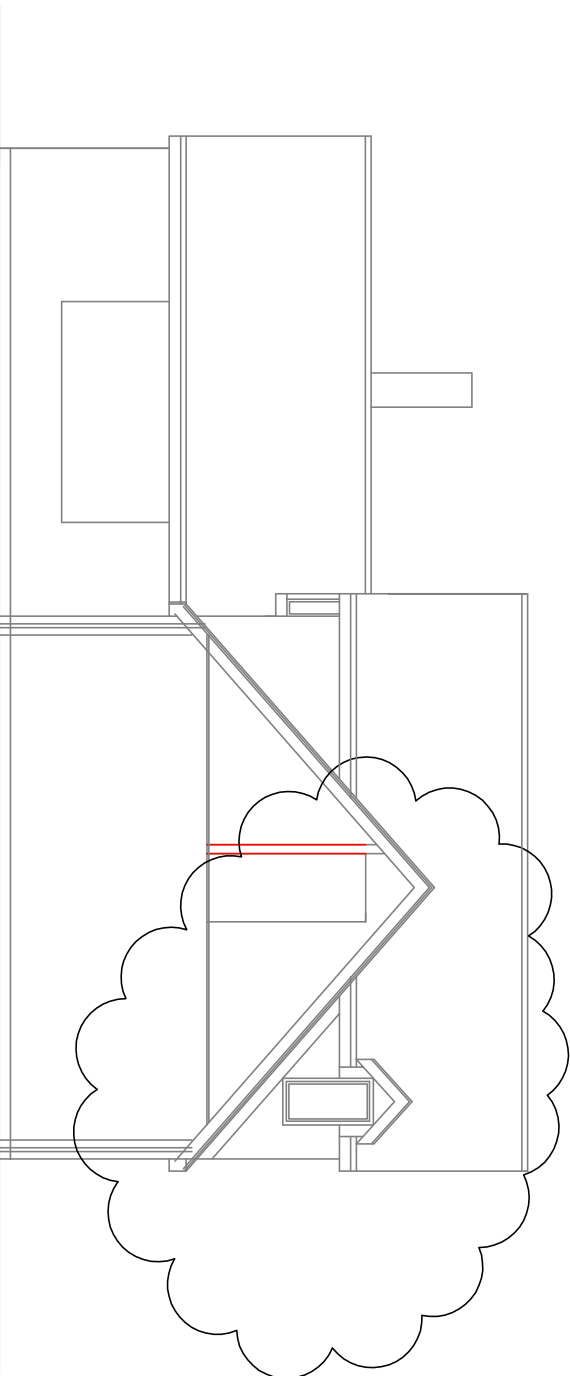

PROPOSED SIDE (NORTH) SECTION/ELEVATION